


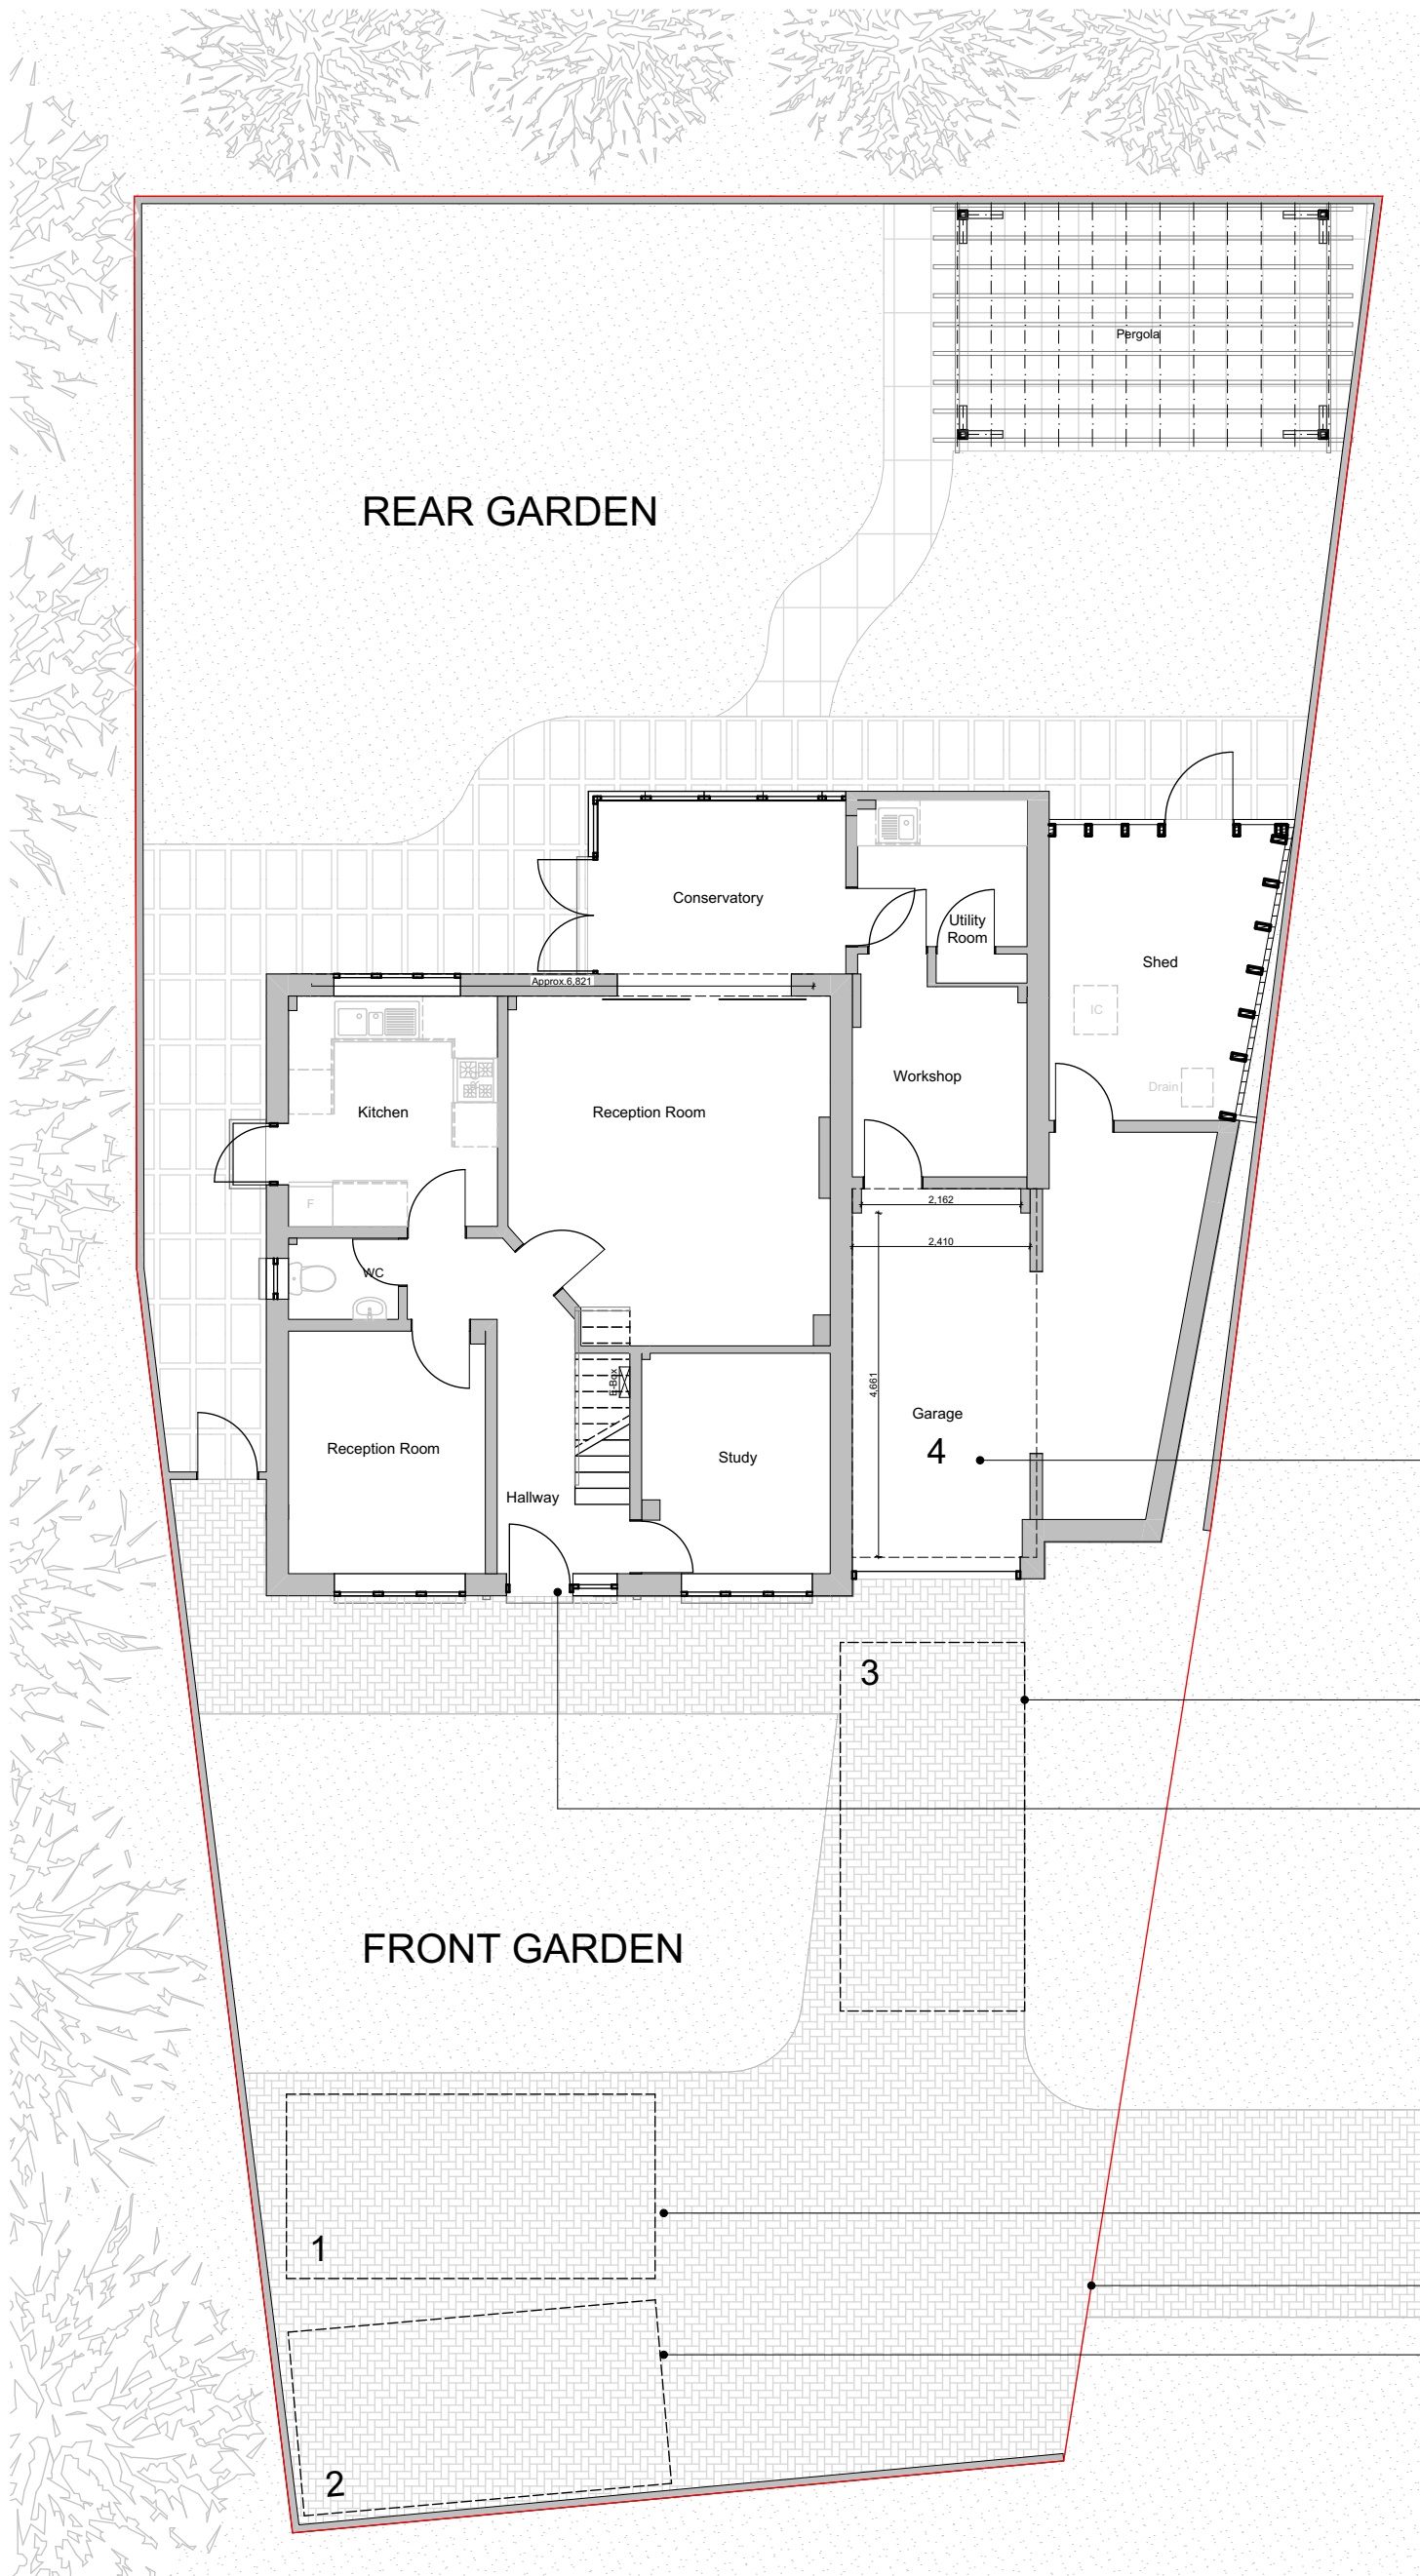
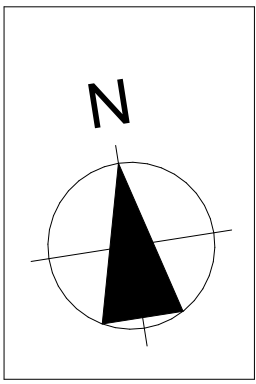


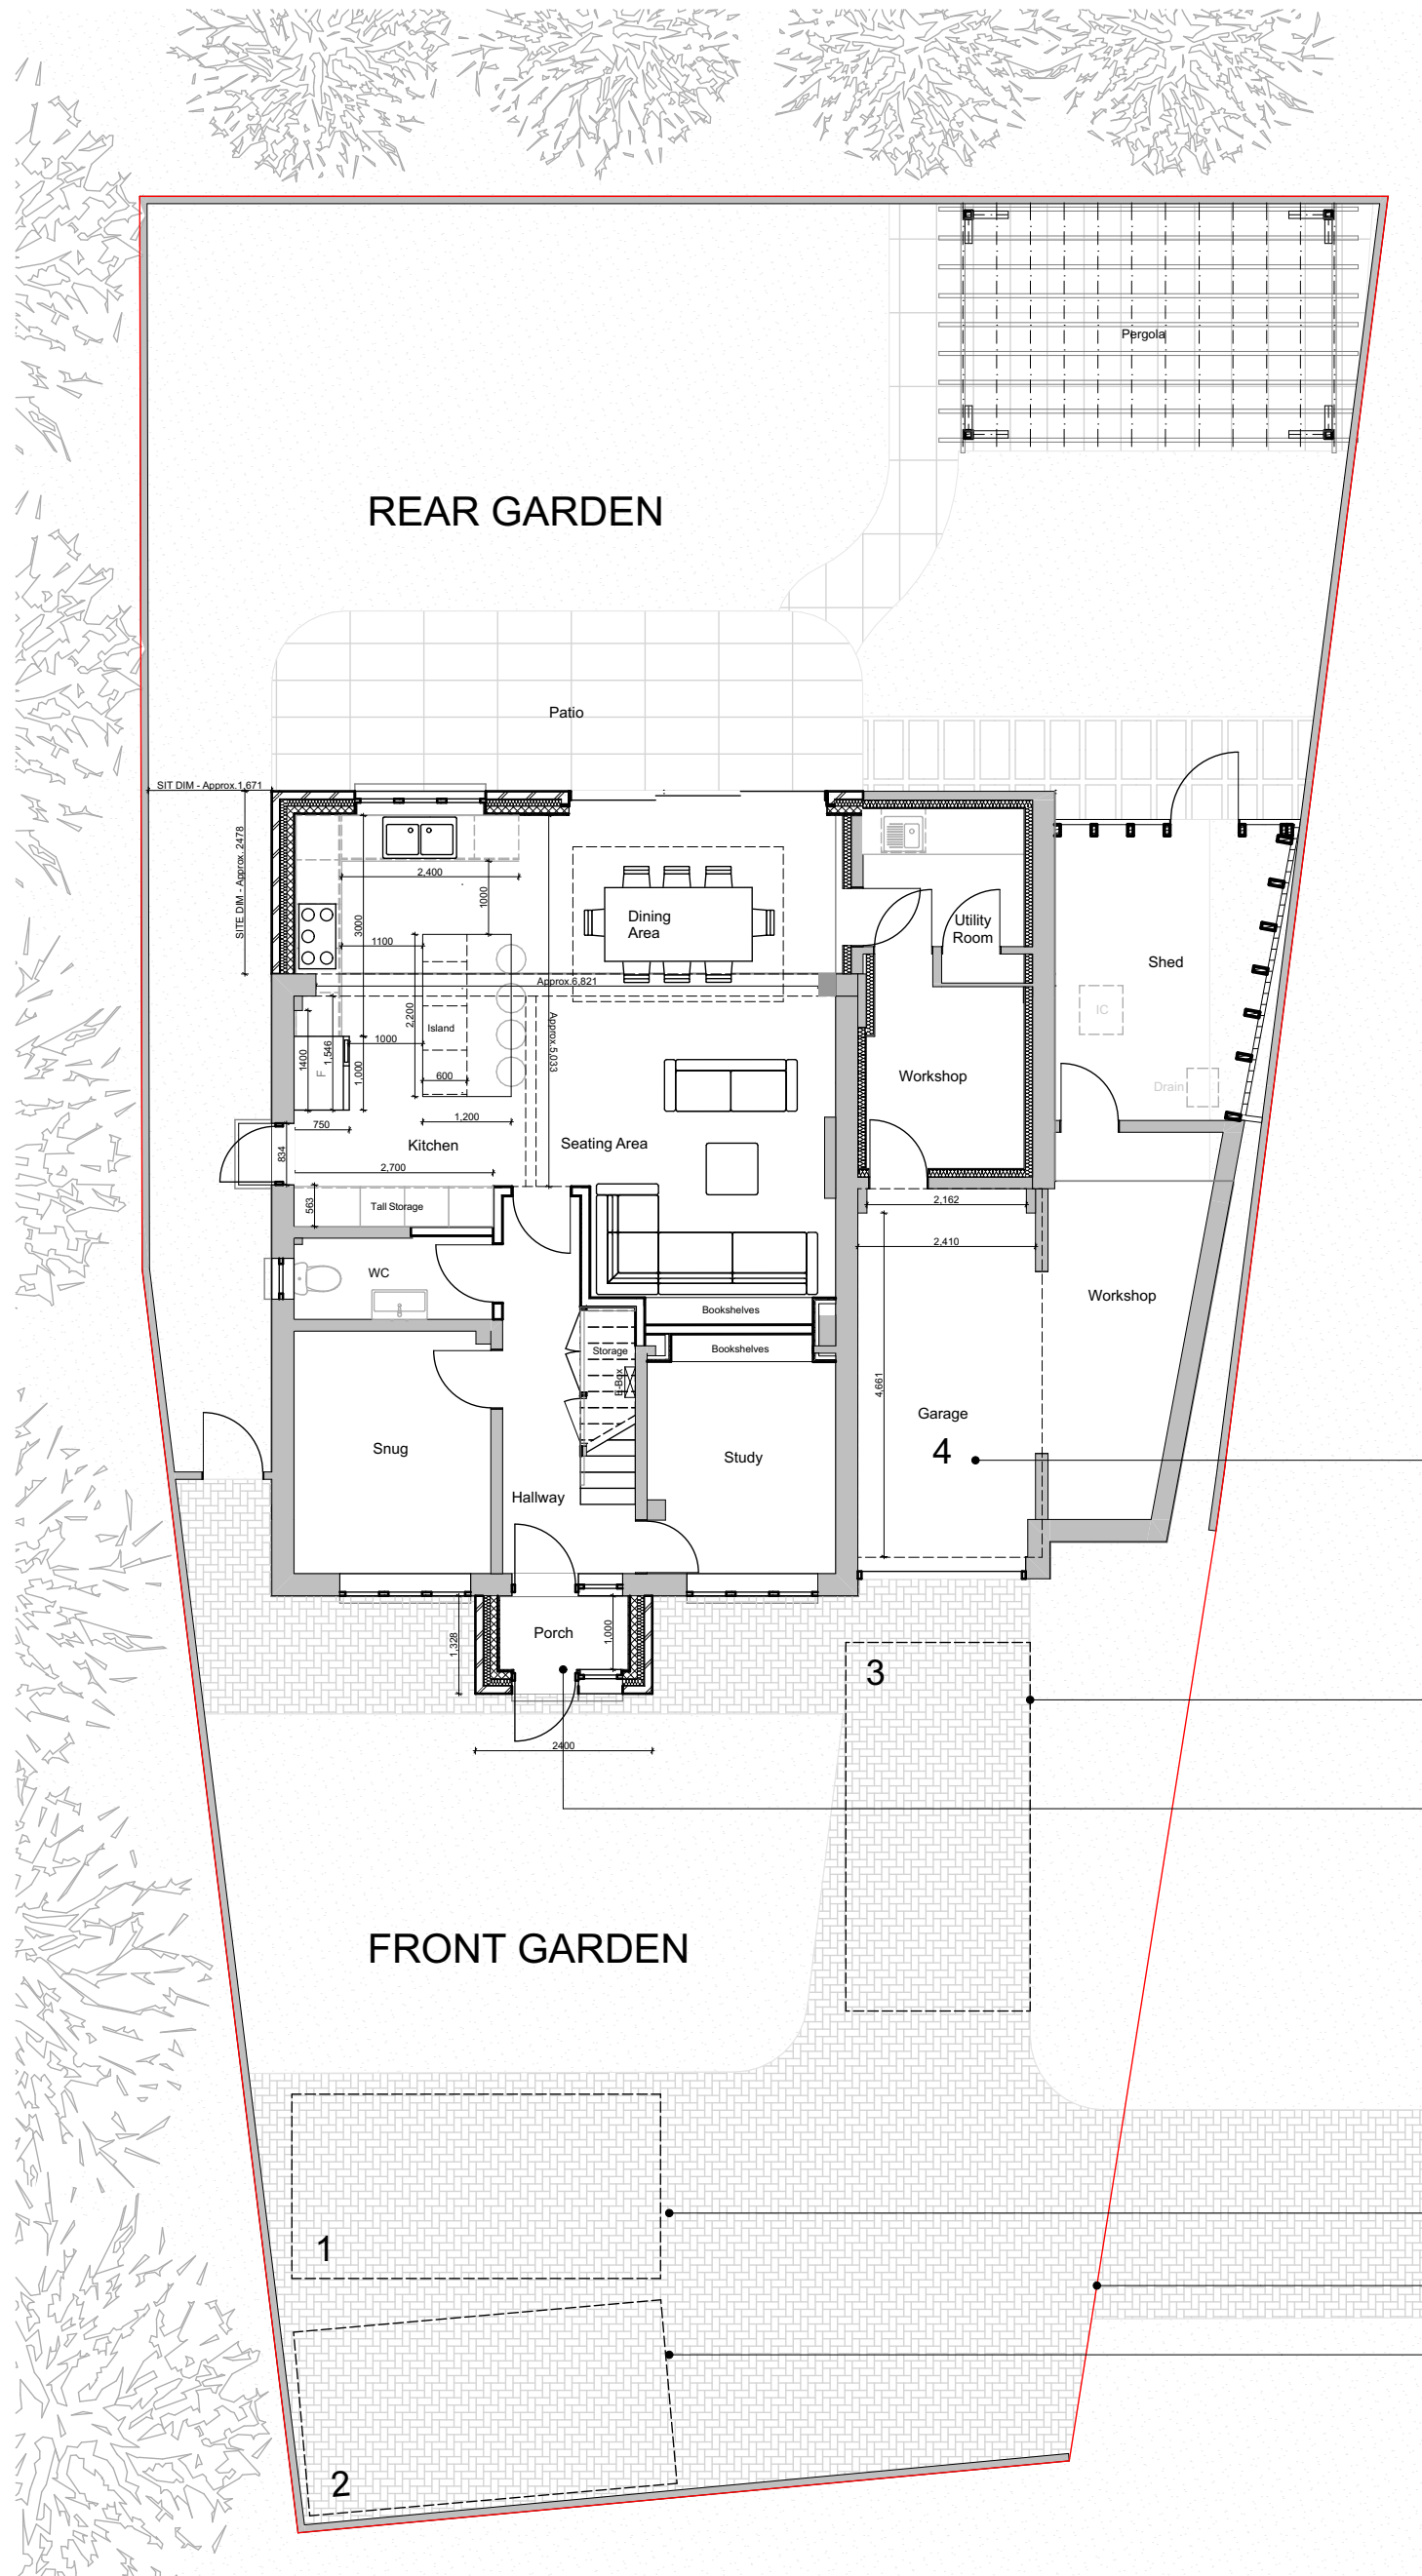

EXISTING PLAN - PARKING ALLOCATION
SCALE 1:100

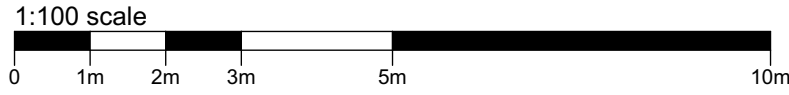

PROPOSED PLAN - PARKING ALLOCATION
SCALE 1:100

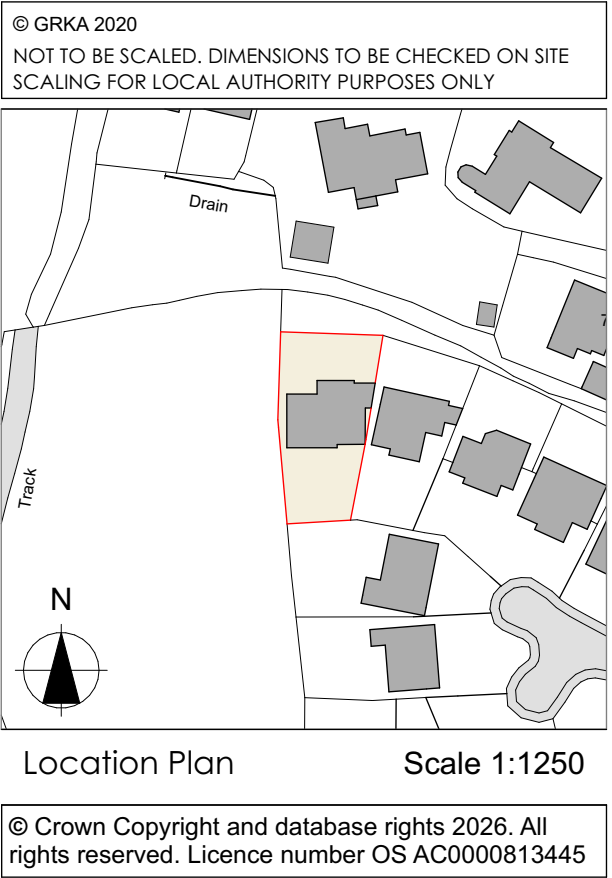

PLANNING APPROVAL			
Revision	Description	Date	Drawn

Designer :

GRKA
GRK Architecture
www.grka.co.uk

Project :
8 Fir Tree Close
Proposed House Extension

Drawing :
Existing and Proposed Parking Allocation Plans

Date :
March 2025

Scale :
1:100 @ A1

Drawing No. :
158 / 108

Status :

Revision: