


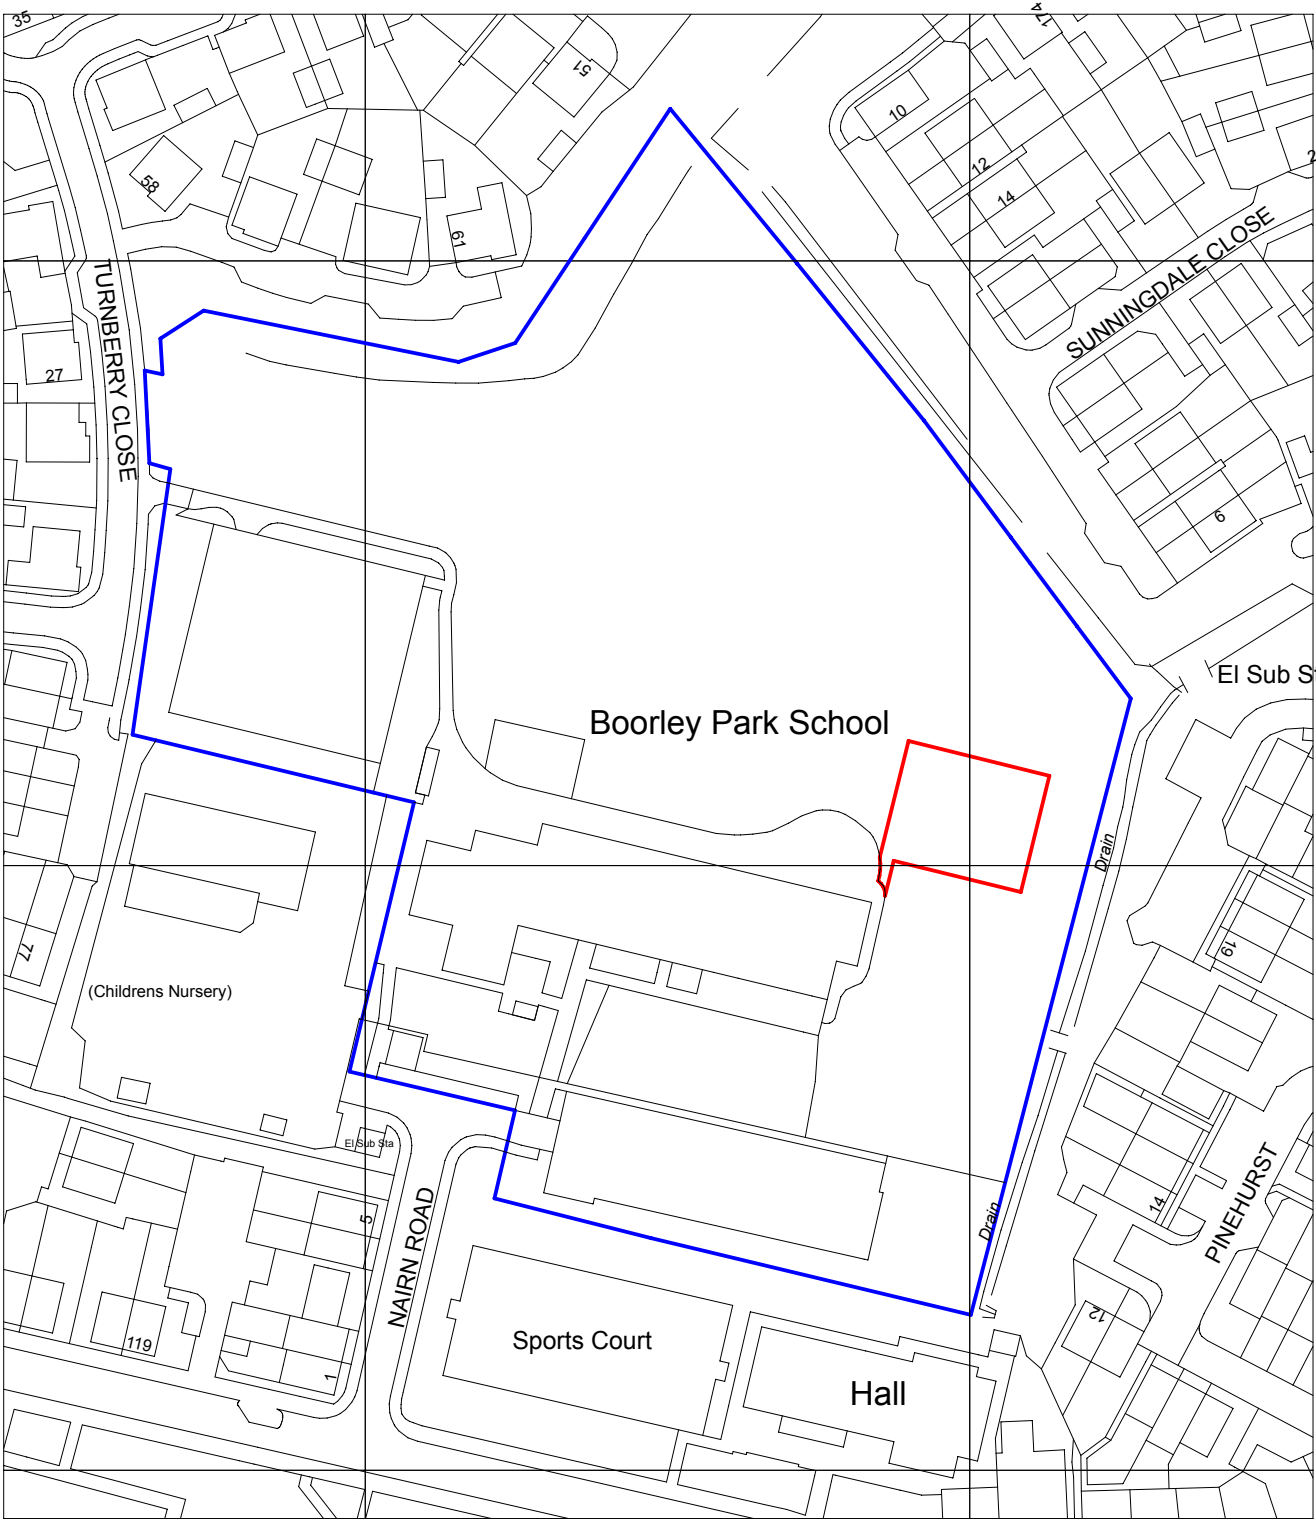


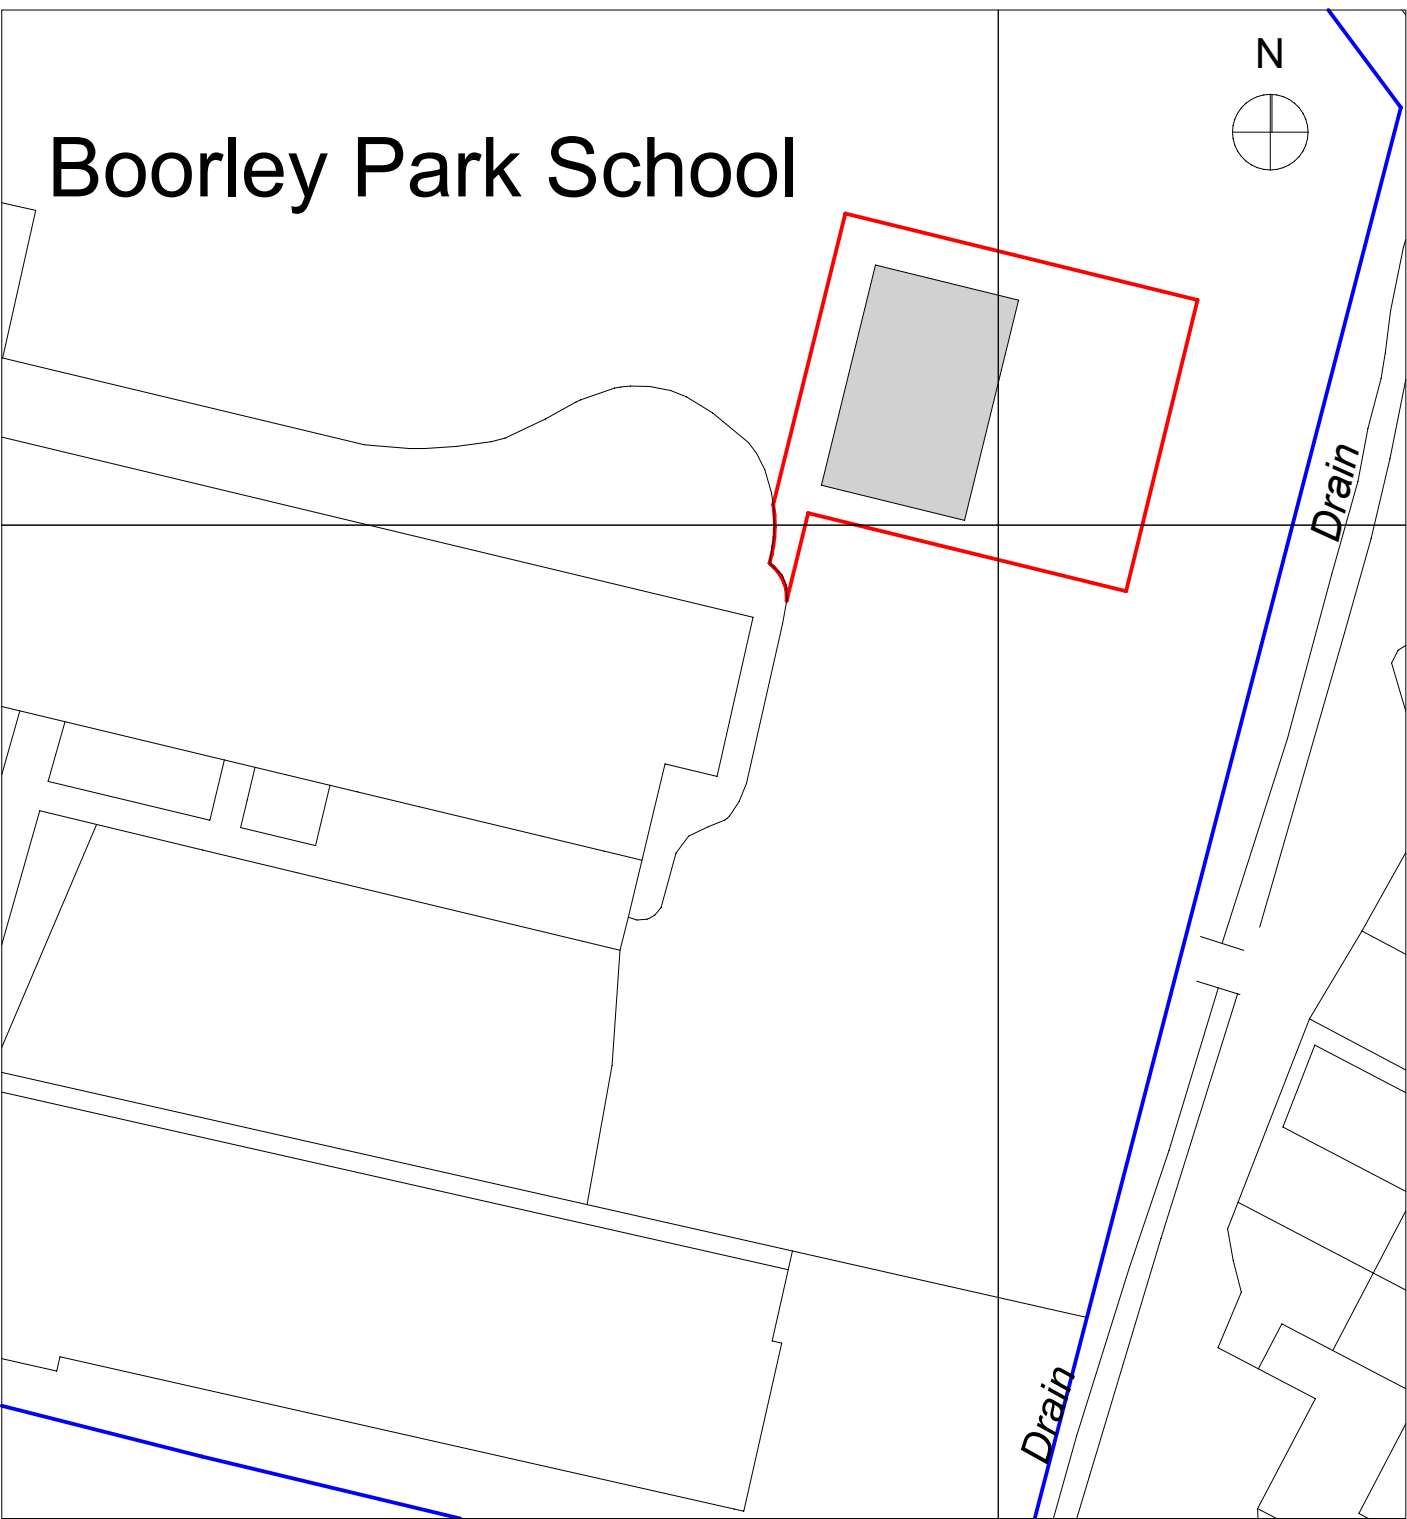

Proposed Block Plan - Scale 1:500

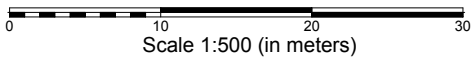

Proposed Location Plan - Scale 1:1250

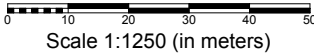

Revisions

acmarchitects ltd.

3 Ash Road, Ashurst, Southampton, Hants, SO40 7AT
T 023 8029 2751 E alan.acmltd@gmail.com

Project	Proposed Modular Classroom Building, Boorley Park Primary School, Nairn Road, Botley, Southampton, SO32 2SH			
Client	Raise Education Trust	Date	04/26	Drawing no. 2605-02-01A
Drawing Title	Proposed Location & Block Plans	Scale	As shown	
		Drawn	AM	
		Checked		