


168 GRANGE PARK

ITEM (2) ON PLAN VIEW

HEDGE END

5030 2FP

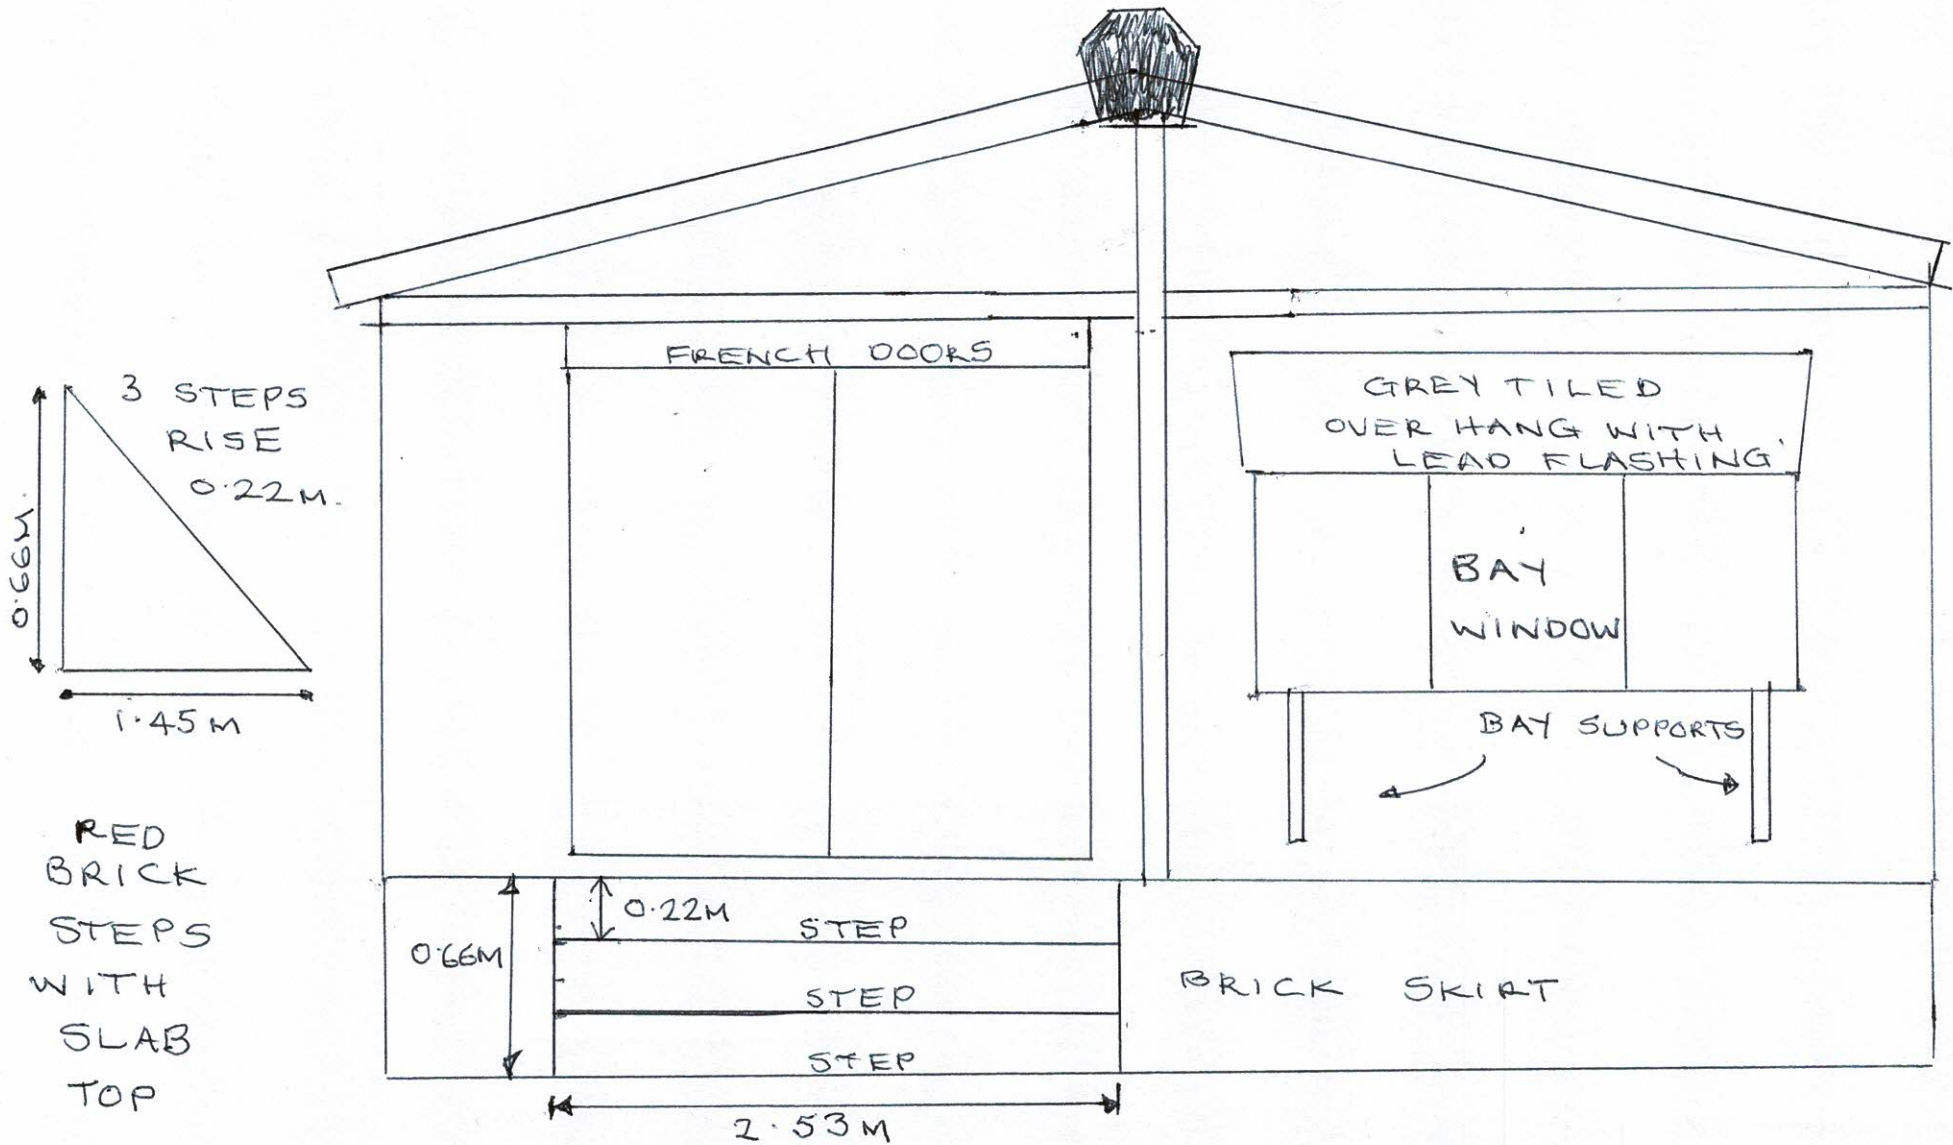

FRONT ELEVATION