
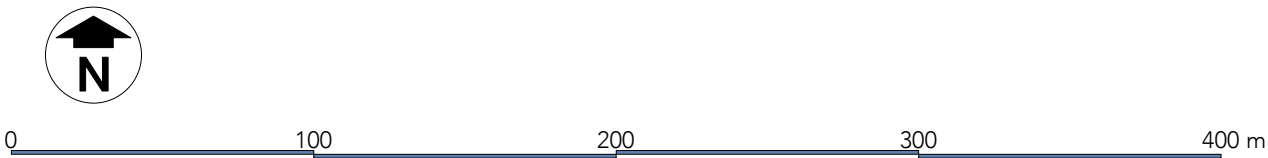


- 1. This drawing is the copyright of Hampshire Design Consultancy Ltd. and may not be reproduced without licence.
- 2. The Contractor shall not scale off this drawing for construction purposes, only figured dimensions shall be worked from.
- 3. All dimensions and levels are to be checked on site by the Contractor before the commencement of any work and any discrepancies reported to the Architect.
- 4. No responsibility can be accepted for errors arising on site due to unauthorised variations from the Architects drawings.

Revision

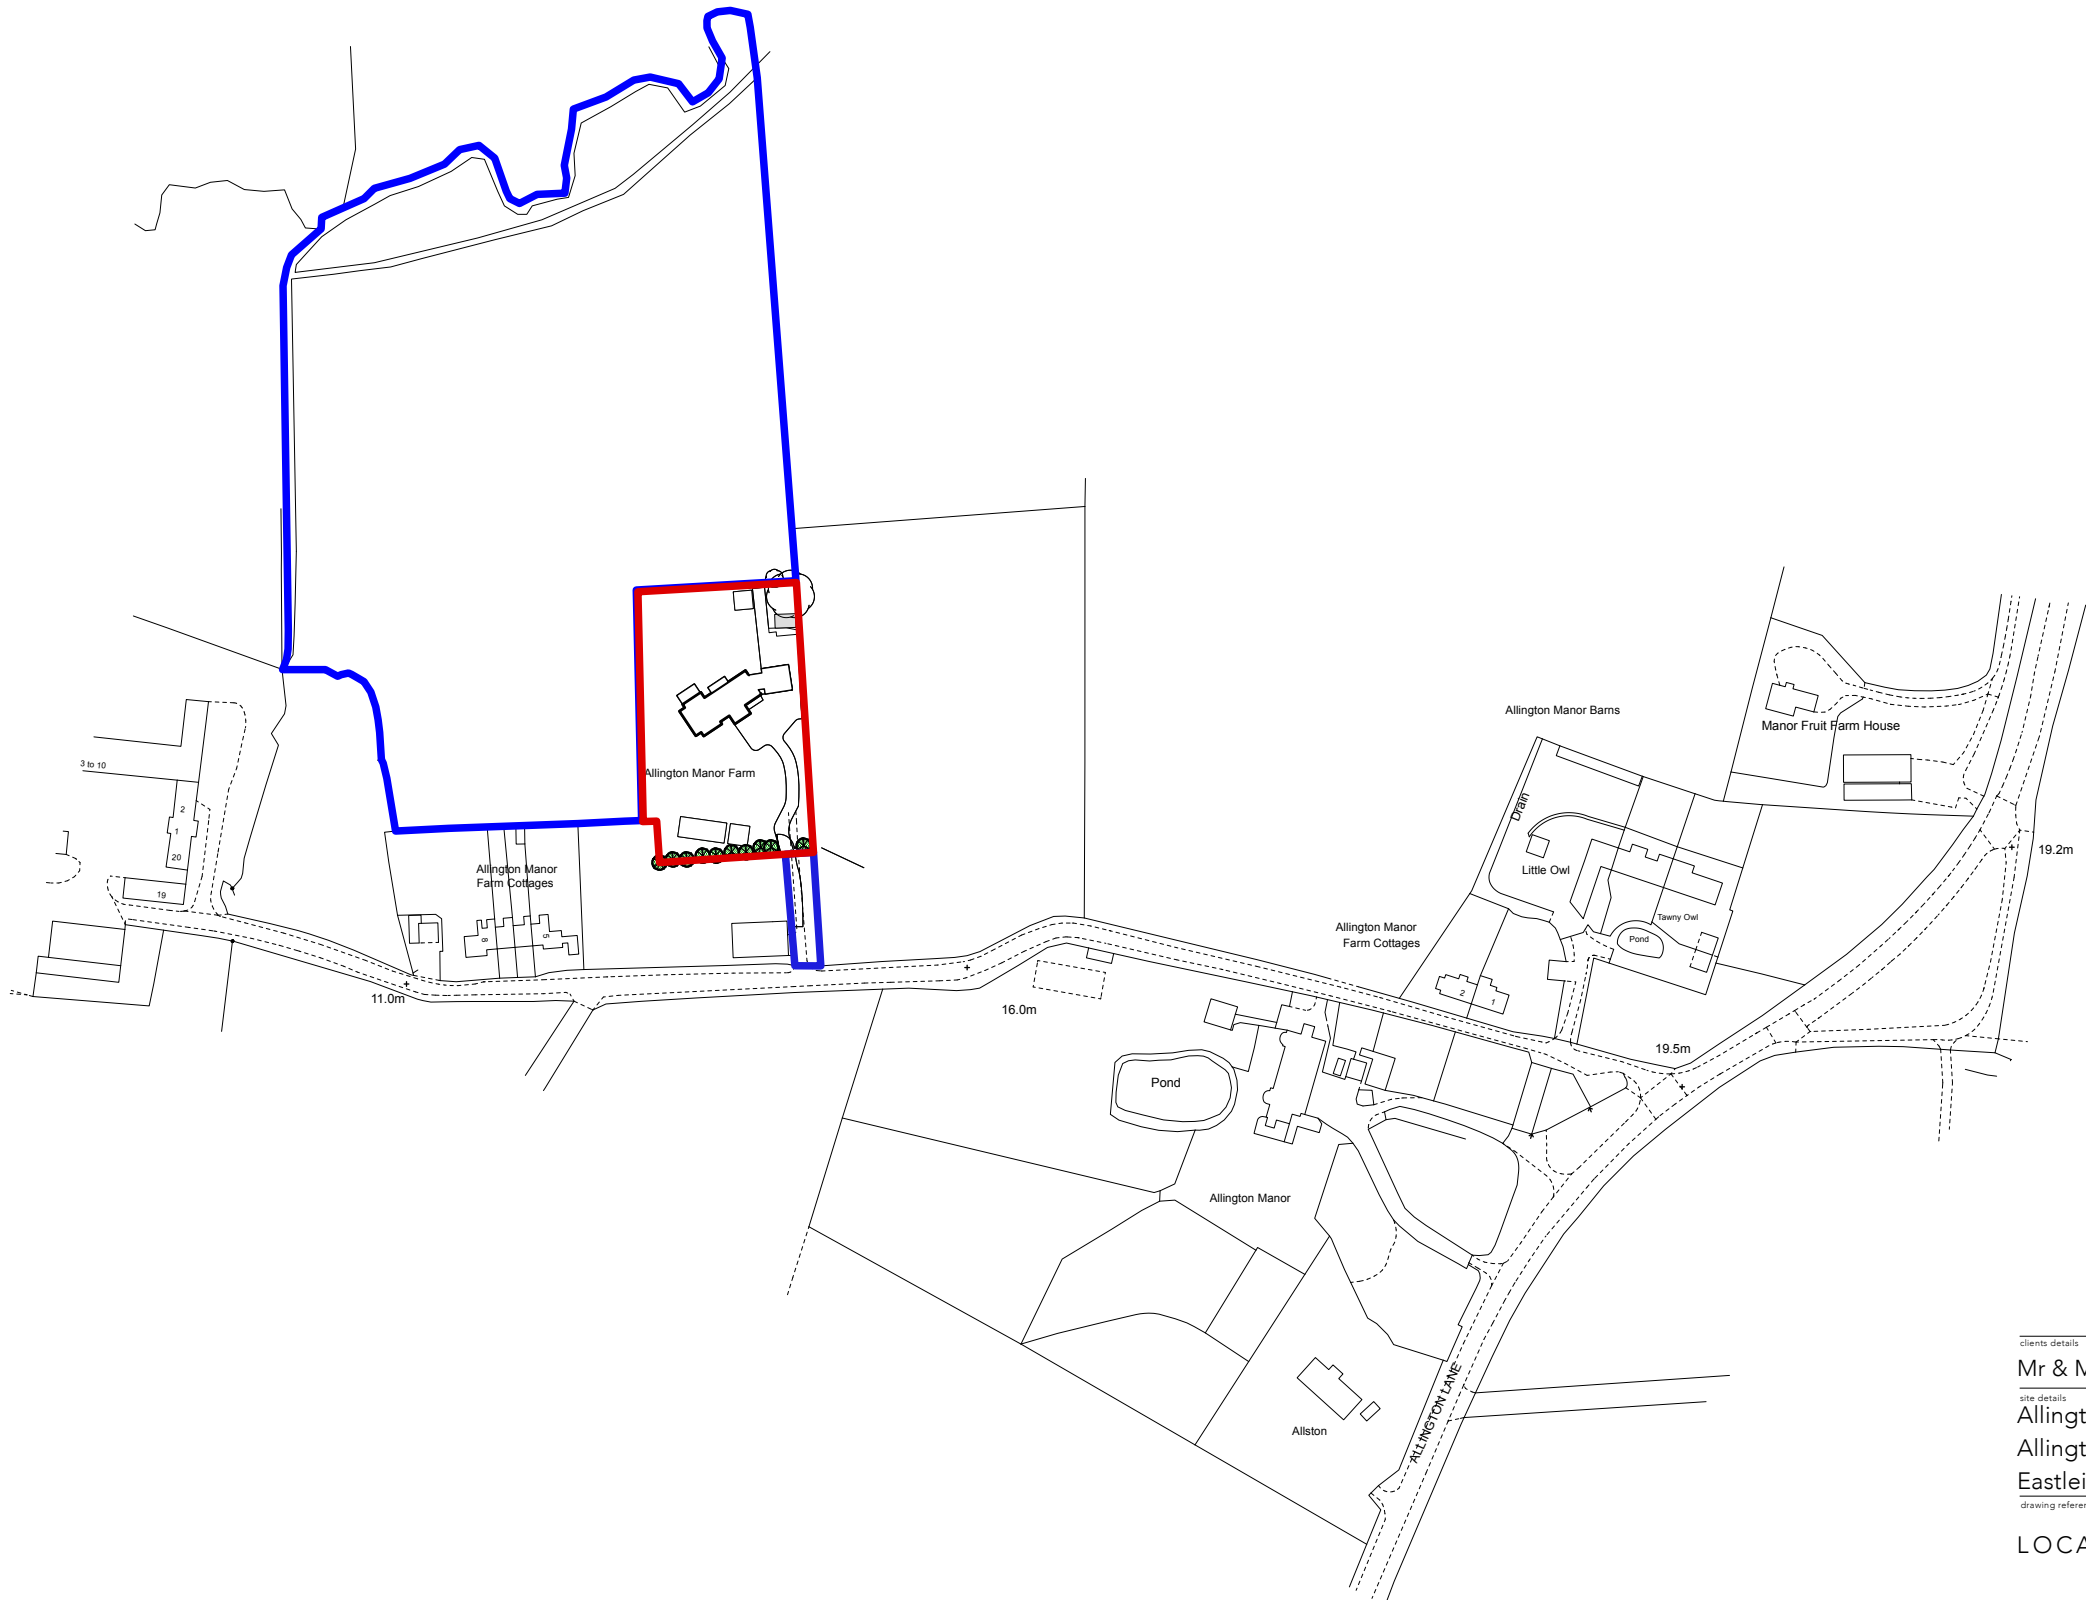

clients details
Mr & Mrs M. Muddiman
site details
Allington Manor Farm,
Allington Lane. Fair Oak
Eastleigh. SO50 7DE.
drawing reference

LOCATION PLAN

created by
HDC Ltd
drawing No
240/DP/001
scale
1:1250@A3
stage:
PLANNING

Revision
date
May 26

www.hampshiredesign.co.uk

