



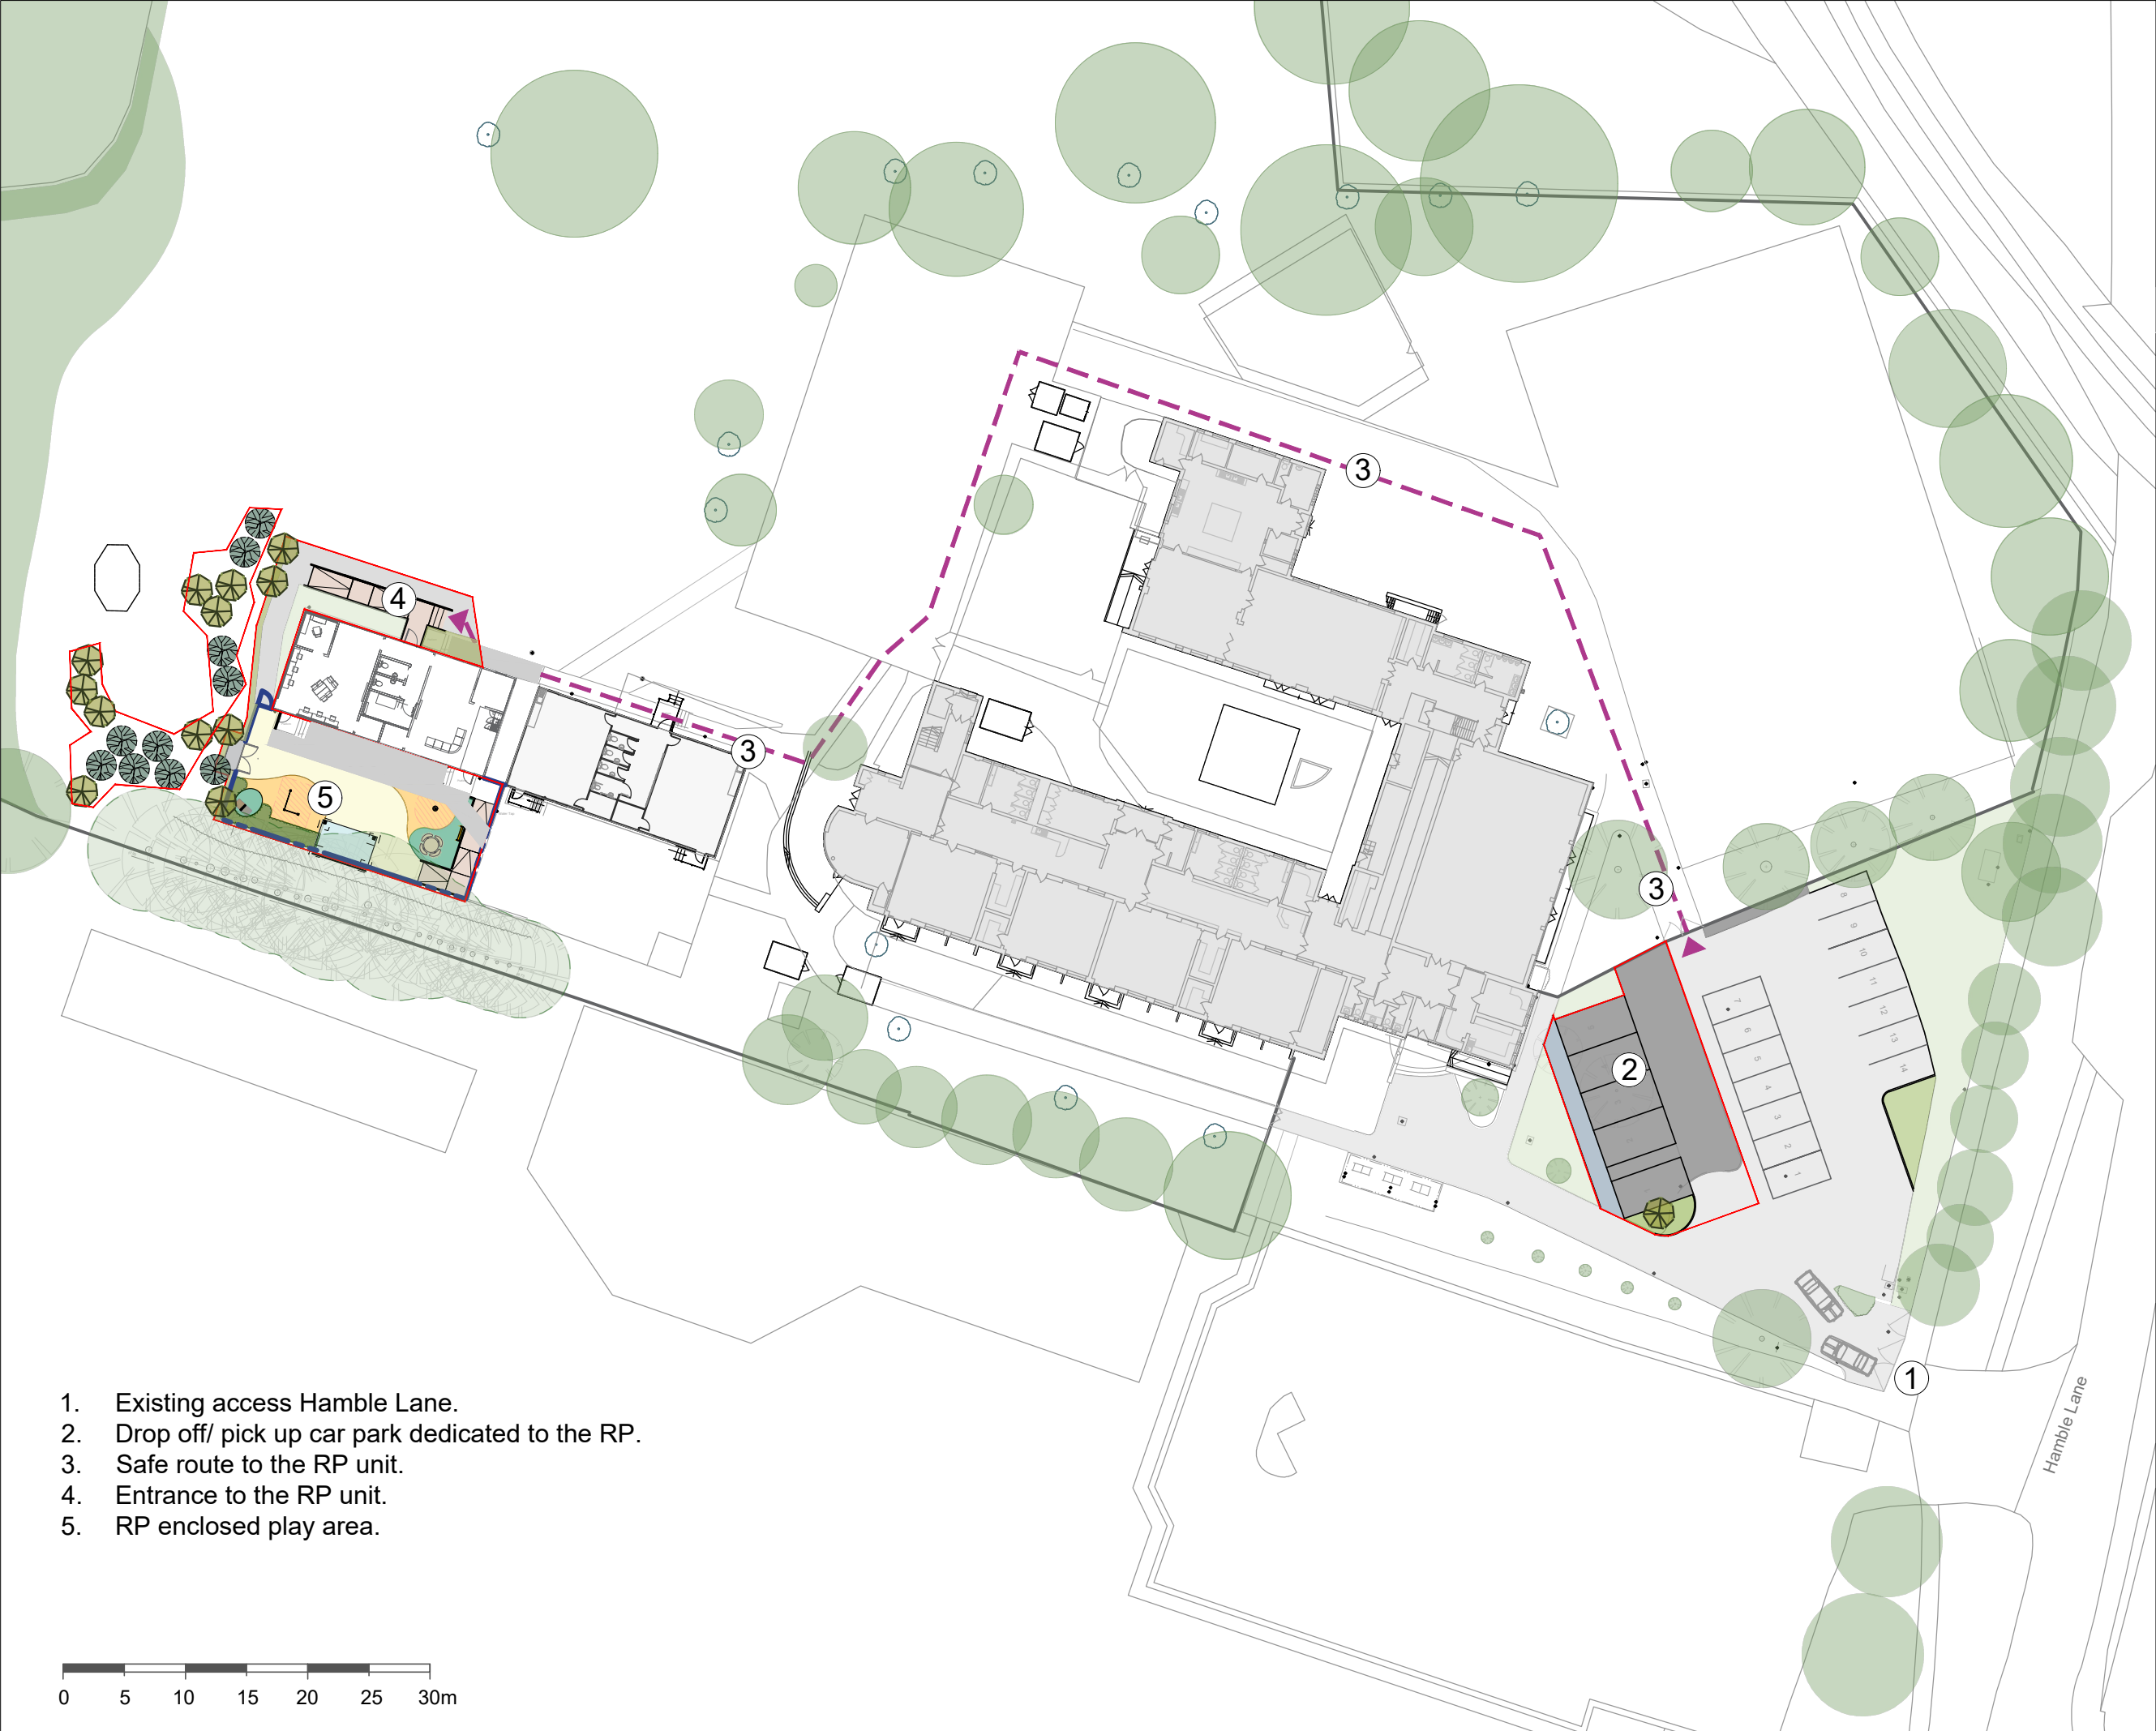

- 1. Existing access Hamble Lane.
- 2. Drop off/ pick up car park dedicated to the RP.
- 3. Safe route to the RP unit.
- 4. Entrance to the RP unit.
- 5. RP enclosed play area.

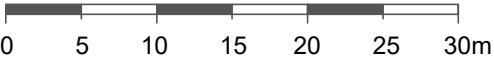

General Notes

1. This drawing is © copyright Hampshire County Council 2025. No unauthorised reproduction of any kind is permitted.
2. No dimensions to be scaled from this drawing. Verify all dimensions prior to construction. Immediately report any discrepancies on the document to the Architect/Contract Administrator. This document shall be read in conjunction with associated models, specifications and related consultant's documents.
3. Drawing to be read with all relevant Architectural, Interiors, Structural, M&E, Drainage/Public Health, Landscape, Civils and Interiors drawings and specifications.
4. This map is reproduced from Ordnance Survey material with the permission of Ordnance Survey on behalf of the controller of Her Majesty's Stationery Office © Crown copyright. Unauthorized reproduction infringes Crown Copyright & may lead to prosecution or civil proceedings (100019180) 2025.

Hampshire County Council

Key:

Application Site

Soft landscape

Existing trees to be retained

Existing grass

Proposed trees

Proposed grass

Hard landscape

Existing asphalt

Proposed vehicle asphalt surface

Proposed pedestrian asphalt surface

P1	PLANNING	4/27/2026	JM	WP

Rev	Description	Date	By	Chkd

HCC Property Services
The Castle
Winchester SO23 8UD
tst: (01962) 847801

Property Services

PROJECT NAME
Hamble Primary School SEND RP

SHEET NAME
Site Wide Plan

SCALE	DRAWN	CHKD	APRV
1:500 @ A3	JM	MR	-
DRAWING No.			
project code - originator - volume - level - type - role - number			version
P15141-HCC-ZZ-DR-L-7001			P1
SUITABILITY			
code description			
SO INITIAL STATUS			