


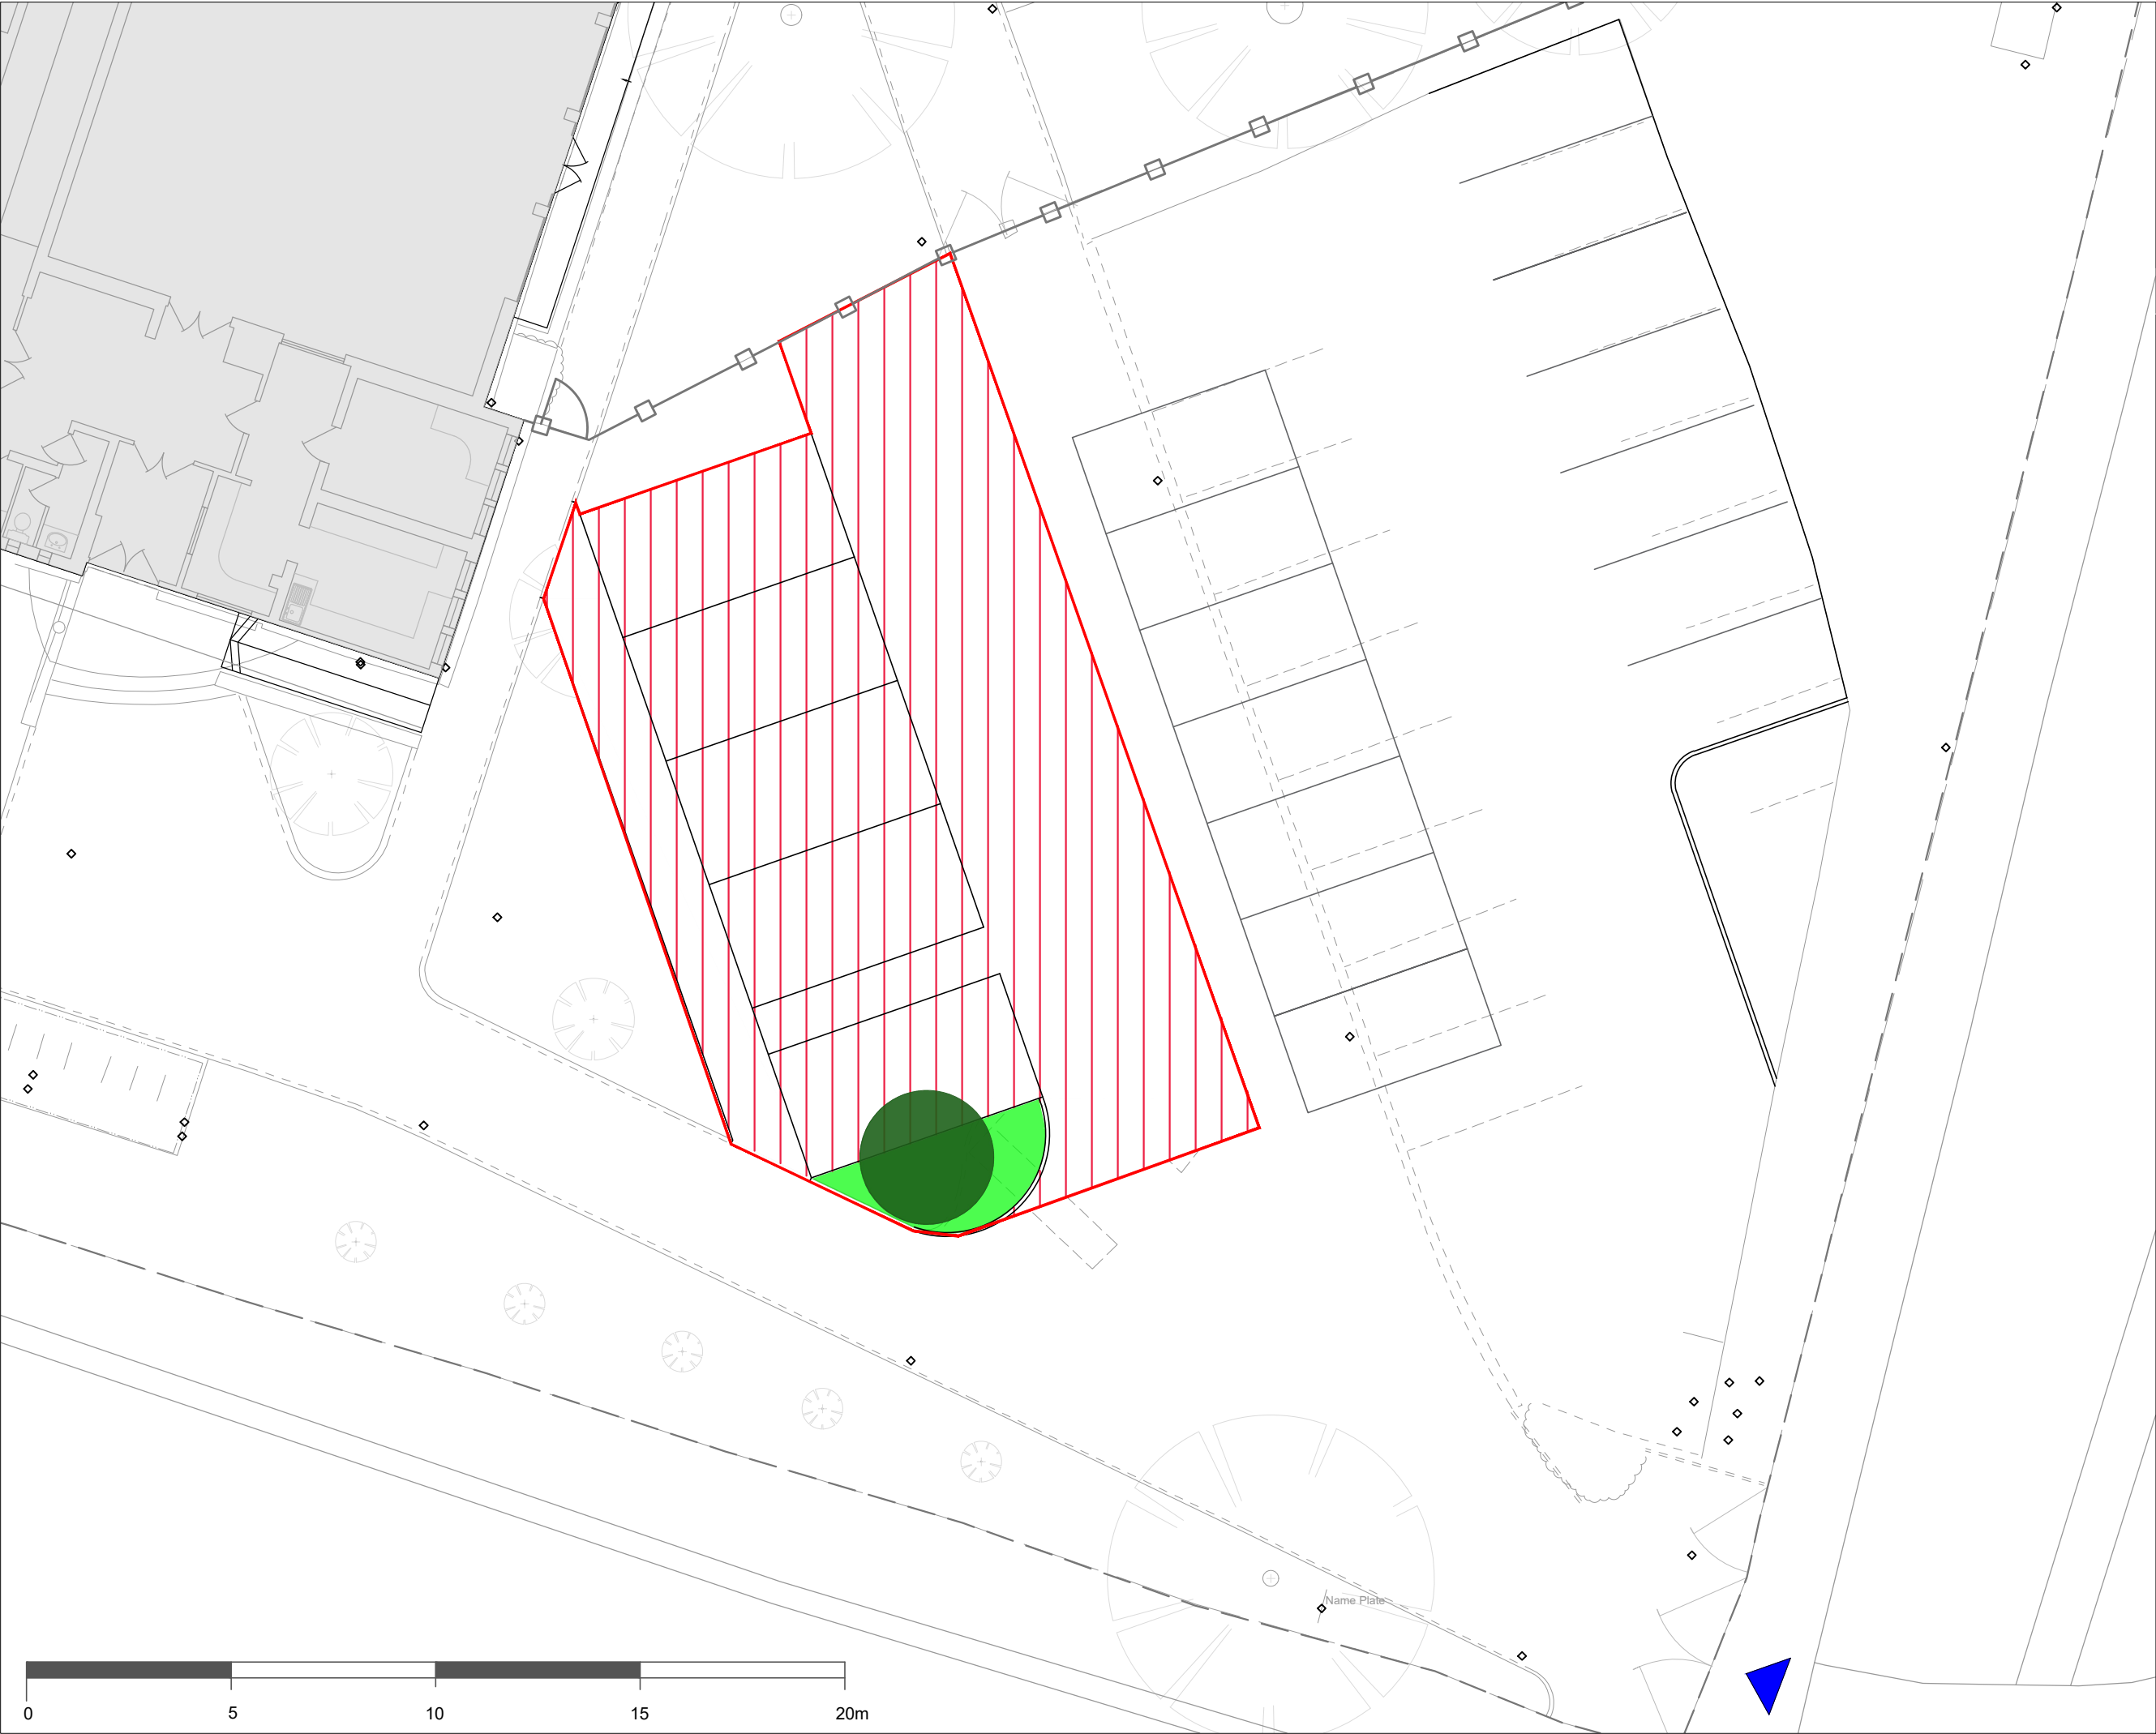

General Notes

1. This drawing is © copyright Hampshire County Council 2025. No unauthorised reproduction of any kind is permitted.
2. No dimensions to be scaled from this drawing. Verify all dimensions prior to construction. Immediately report any discrepancies on the document to the Architect/Contract Administrator. This document shall be read in conjunction with associated models, specifications and related consultant's documents.
3. Drawing to be read with all relevant Architectural, Interiors, Structural, M&E, Drainage/Public Health, Landscape, Civils and Interiors drawings and specifications.
4. This map is reproduced from Ordnance Survey material with the permission of Ordnance Survey on behalf of the controller of Her Majesty's Stationery Office © Crown copyright. Unauthorized reproduction infringes Crown Copyright & may lead to prosecution or civil proceedings (100019180) 2025.

Hampshire County Council

Key:

- Application Site
- Modified grassland - g4
- Sealed surface - u1b
- Trees - g (32)

P1	PLANNING	4/27/2026	JM	WP

Rev Description Date By Chkd

HCC Property Services
The Castle
Winchester SO23 8UD
tst: (01962) 847801

Property Services

PROJECT NAME
Hamble Primary School SEND RP

SHEET NAME
Car Park
Post - Development Habitat Plan

SCALE
1:150 @ A3

DRAWN JM **CHKD** MR **APRV** -

DRAWING No.
project code - originator - volume - level - type - role - number version
P15141-HCC-ZZ-DR-L-7009 P1

SUITABILITY
code description
SO INITIAL STATUS