

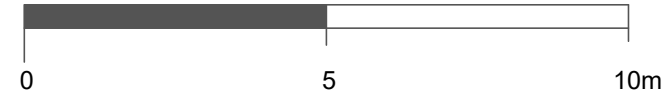


Key:

- Application Site
- Modified grassland - g4
- Introduced shrub - h3h
- Sealed surface - u1b
- Artificial unvegetated; unsealed surface - u1c
- Trees - g (32)

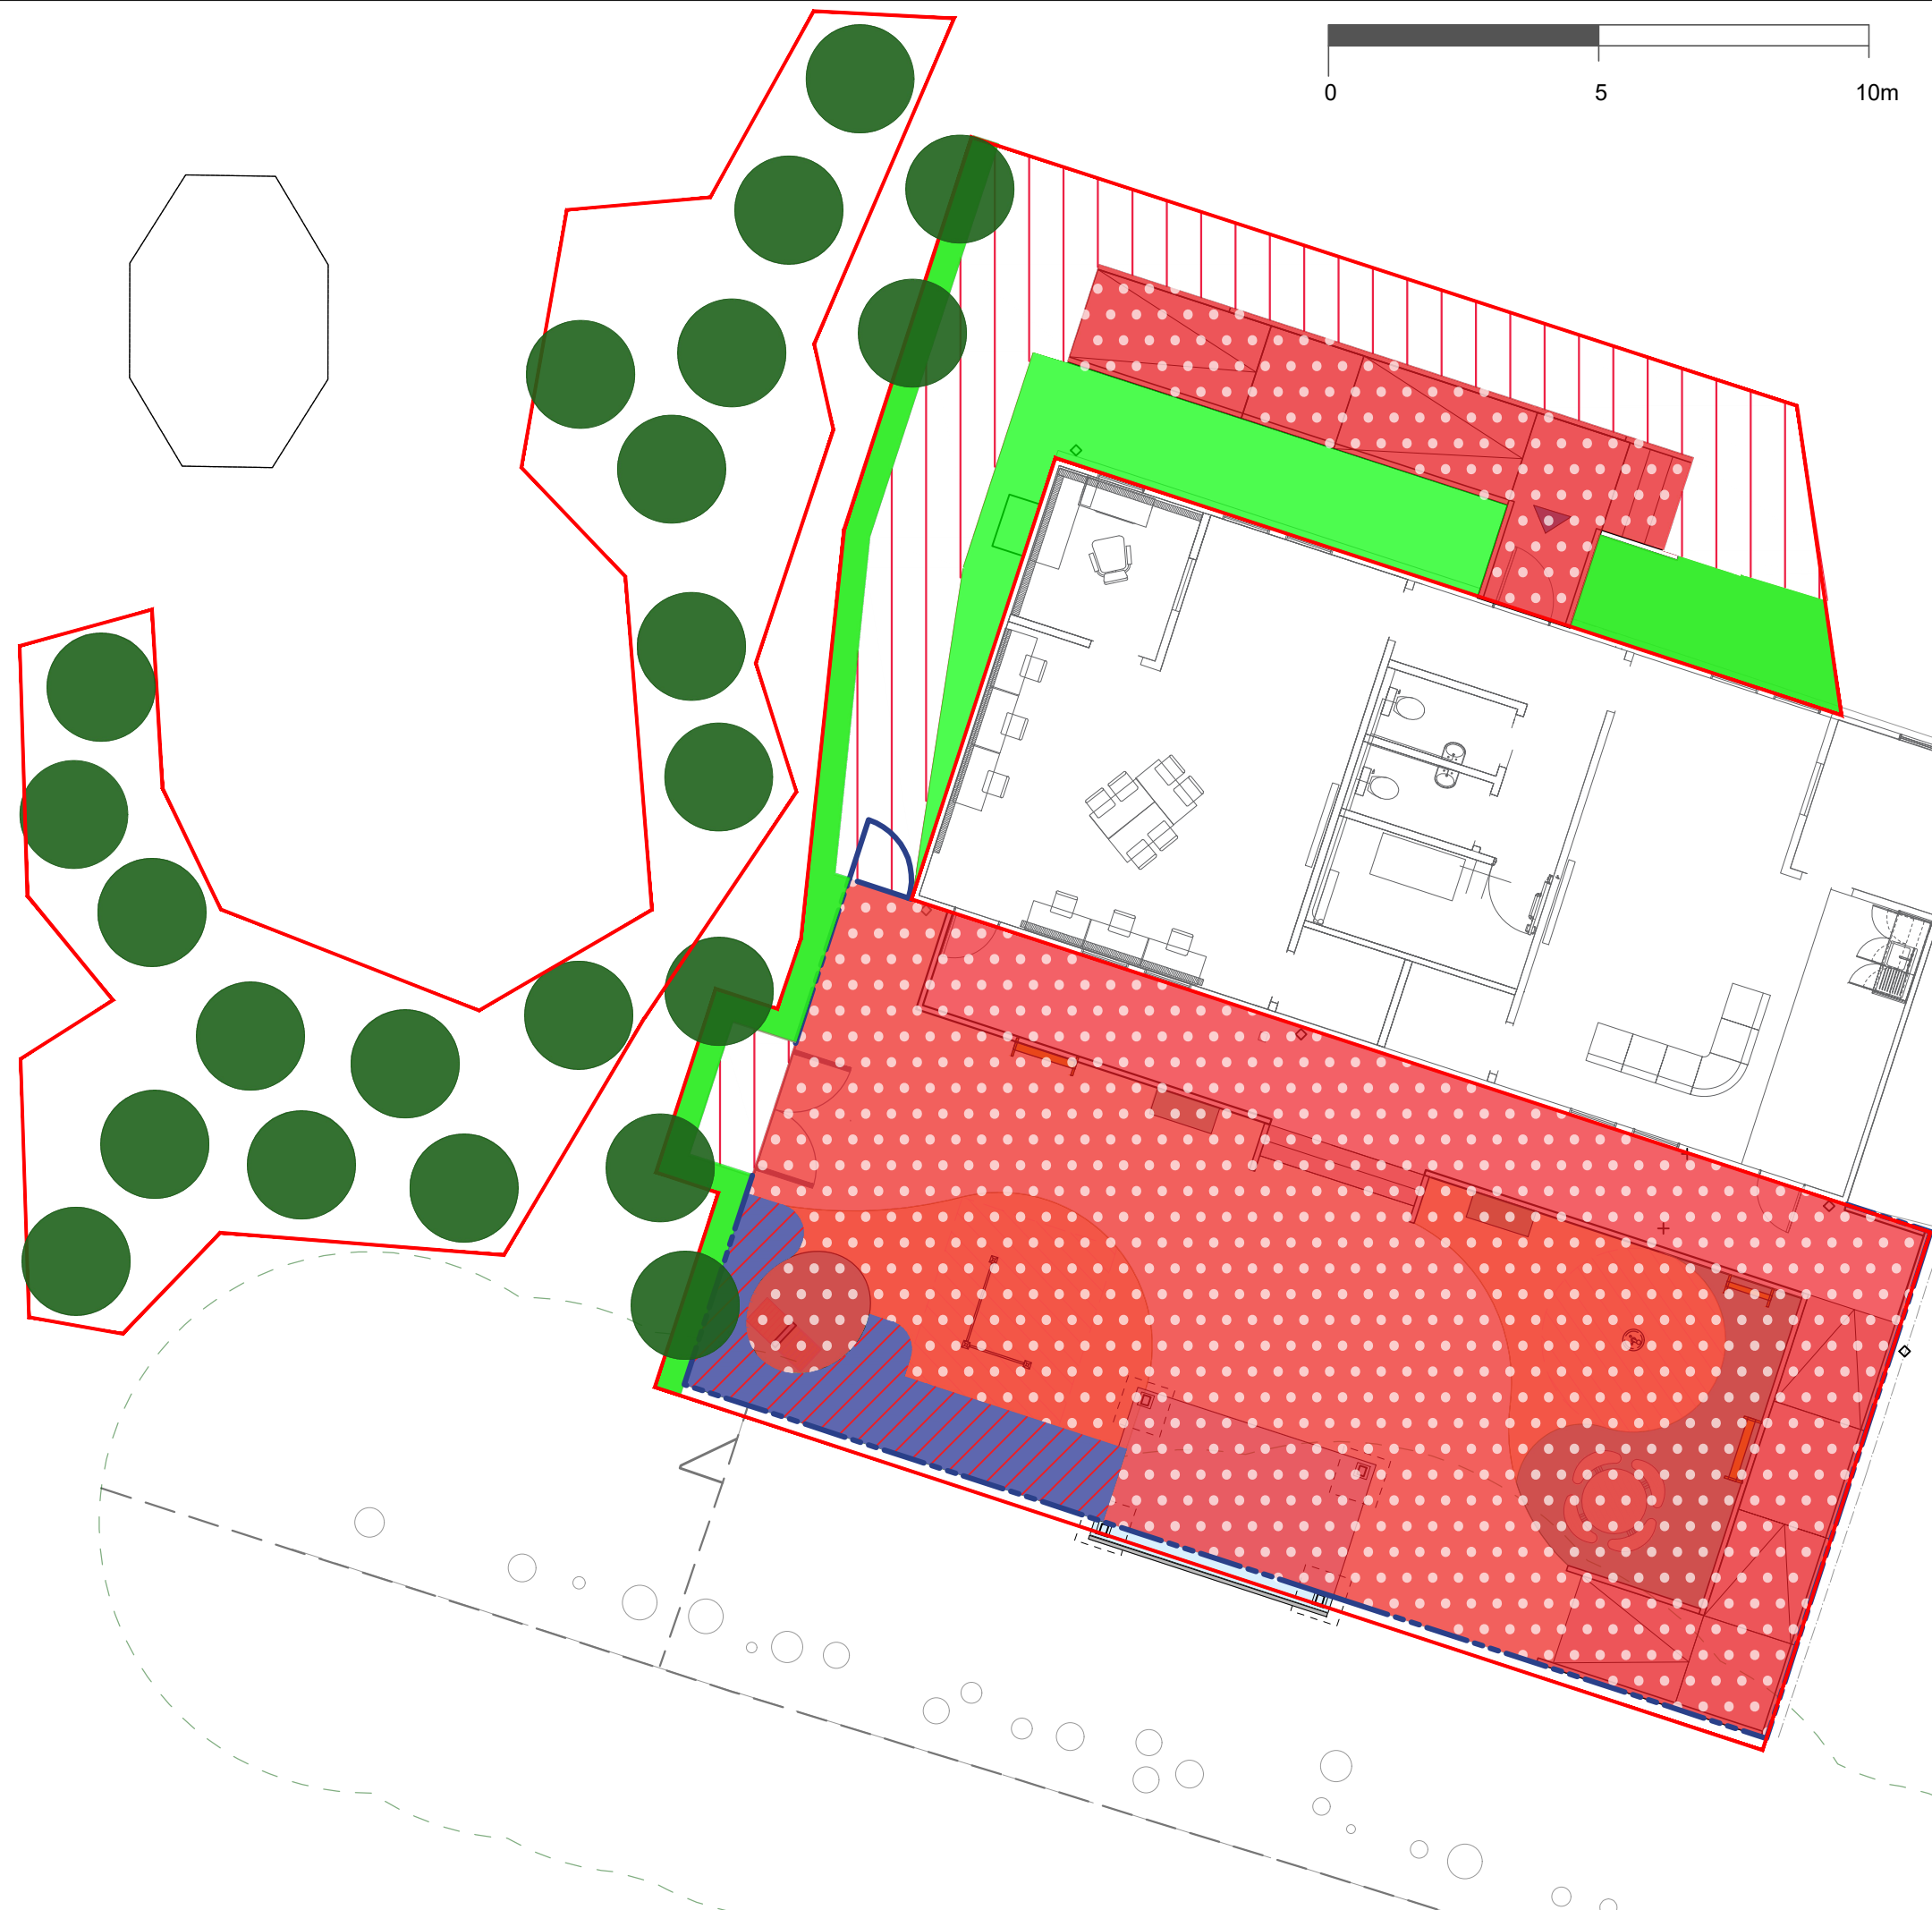

- General Notes**
1. This drawing is © copyright Hampshire County Council 2025. No unauthorised reproduction of any kind is permitted.
  2. No dimensions to be scaled from this drawing. Verify all dimensions prior to construction. Immediately report any discrepancies on the document to the Architect/Contract Administrator. This document shall be read in conjunction with associated models, specifications and related consultant's documents.
  3. Drawing to be read with all relevant Architectural, Interiors, Structural, M&E, Drainage/Public Health, Landscape, Civils and Interiors drawings and specifications.
  4. This map is reproduced from Ordnance Survey material with the permission of Ordnance Survey on behalf of the controller of Her Majesty's Stationery Office © Crown copyright. Unauthorised reproduction infringes Crown Copyright & may lead to prosecution or civil proceedings (100019180) 2025.
- 
- Hampshire  
County Council

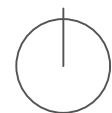

|    |          |           |    |    |
|----|----------|-----------|----|----|
|    |          |           |    |    |
|    |          |           |    |    |
|    |          |           |    |    |
| P1 | PLANNING | 4/27/2026 | JM | WP |

|     |             |      |    |     |
|-----|-------------|------|----|-----|
| Rev | Description | Date | By | Chd |
|-----|-------------|------|----|-----|

HCC Property Services  
The Castle  
Winchester SO23 8UD  
tst: (01962) 847801

Property Services

**PROJECT NAME**  
Hamble Primary School SEND RP

**SHEET NAME**  
RP Play Area  
Post - Development Habitat Plan

**SCALE**  
1:125 @ A3

|              |             |             |
|--------------|-------------|-------------|
| <b>DRAWN</b> | <b>CHKD</b> | <b>APRV</b> |
| JM           | MR          | -           |

**DRAWING No.**  
project code - originator - volume - level - type - role - number

P15141-HCC-ZZ-DR-L-7005 P1

**SUITABILITY**  
code description

SO INITIAL STATUS