



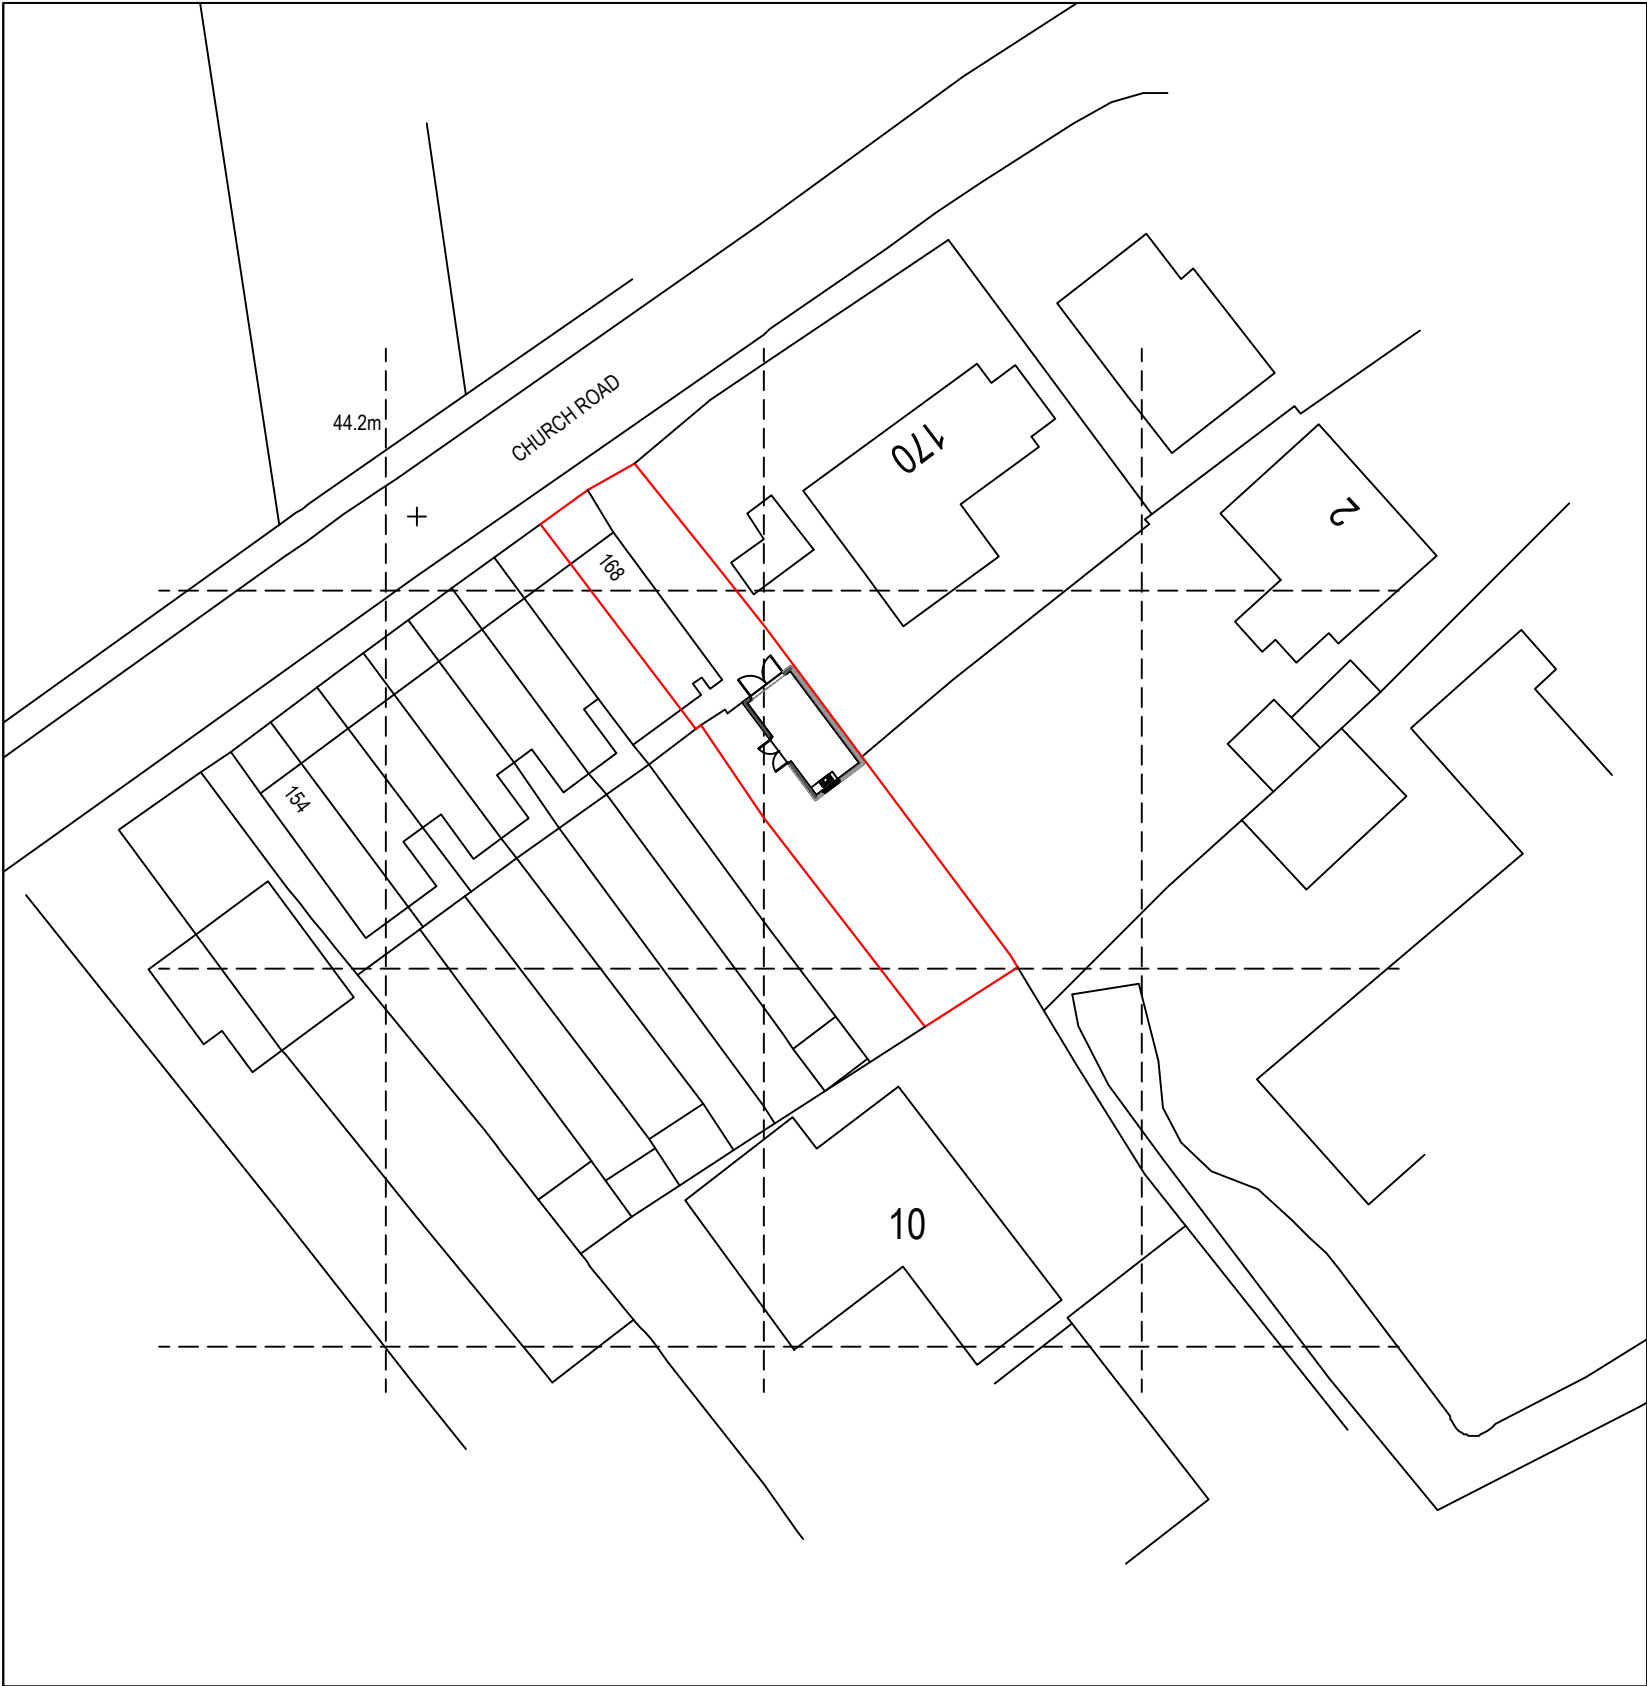


Block Plan @ 1:500 Scale



Ordnance Survey (c) Crown Copyright 2026. All rights reserved. Licence number 100022432

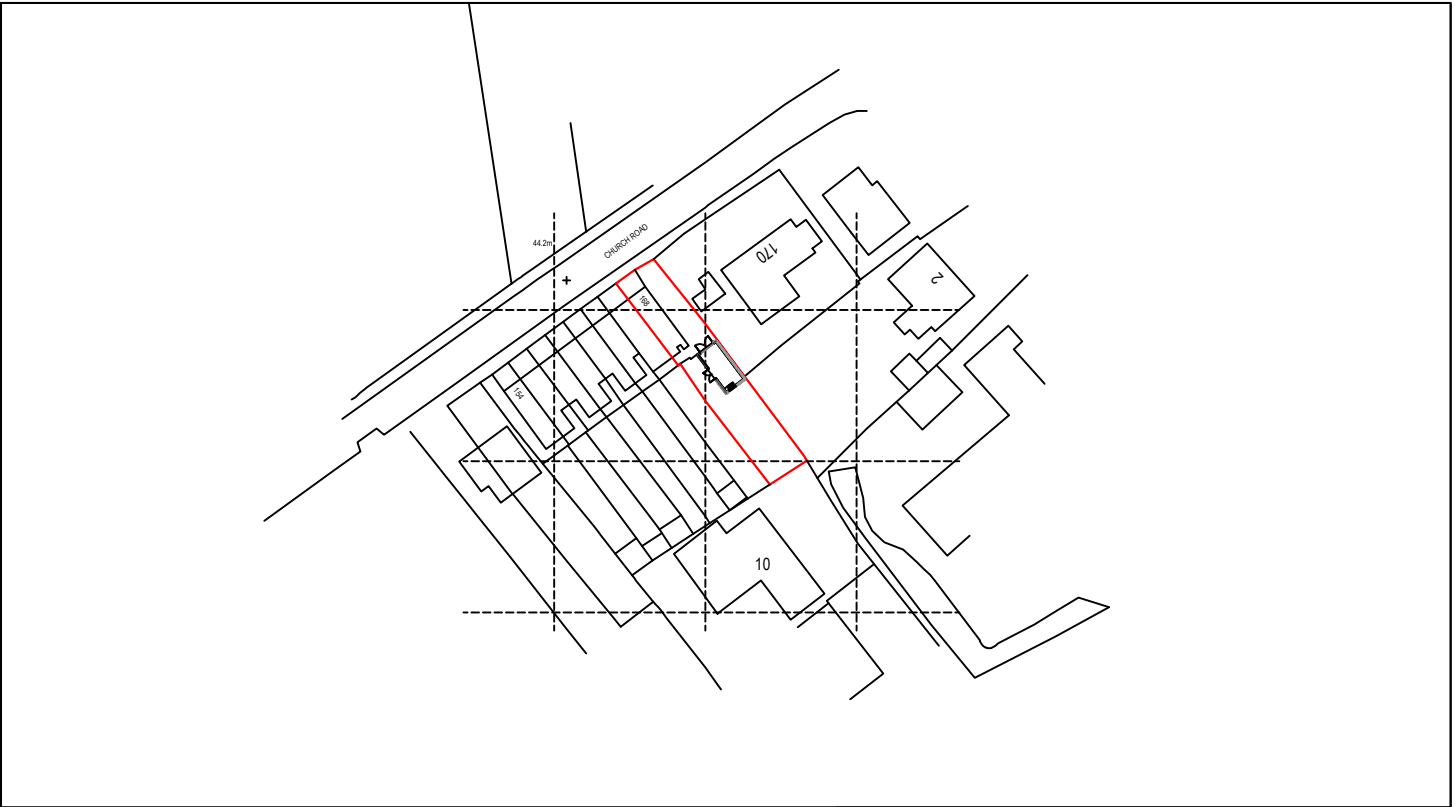

Location Plan @ 1:1250 Scale

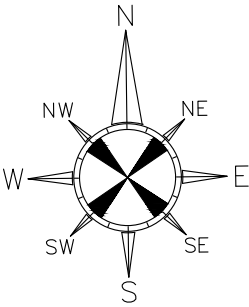

**ASHPLAN
DESIGN LTD**

Ashplan Design Ltd
Kingfisher Studio,
5 Malcolm Road, Chandlers Ford, Eastleigh, Hampshire, SO535BH
TELEPHONE: +44 7450 761103
EMAIL: info@ashplandesign.com
WEBSITE: www.ashplandesign.com

This drawing is copyright and remains the property of Ashplan Design Ltd. All dimensions are to be checked on site. Any discrepancies are to be reported to the designer before work commences. The scheme is subject to town planning and all other necessary consents.

PROJECT:

**168 CHURCH ROAD
BISHOPSTOKE,
EASTLEIGH,
HAMPSHIRE**

TITLE:

**Block and Location
Plan**

DESIGNED BY	DATE	DRWN / DTALD BY:
N/A	11.05.2026	R.A
SCALE	PLOTTED	REV.
As Shown @ A2	11.05.2026	

CHECKED BY:

DATE:.....

SIGNED:
.....

PURPOSE OF ISSUE:

☐ information ☒ approval ☐ tender ☐ construction

DWG. NO.

26-100-01