




AA Site Section AA
Scale: 1:500

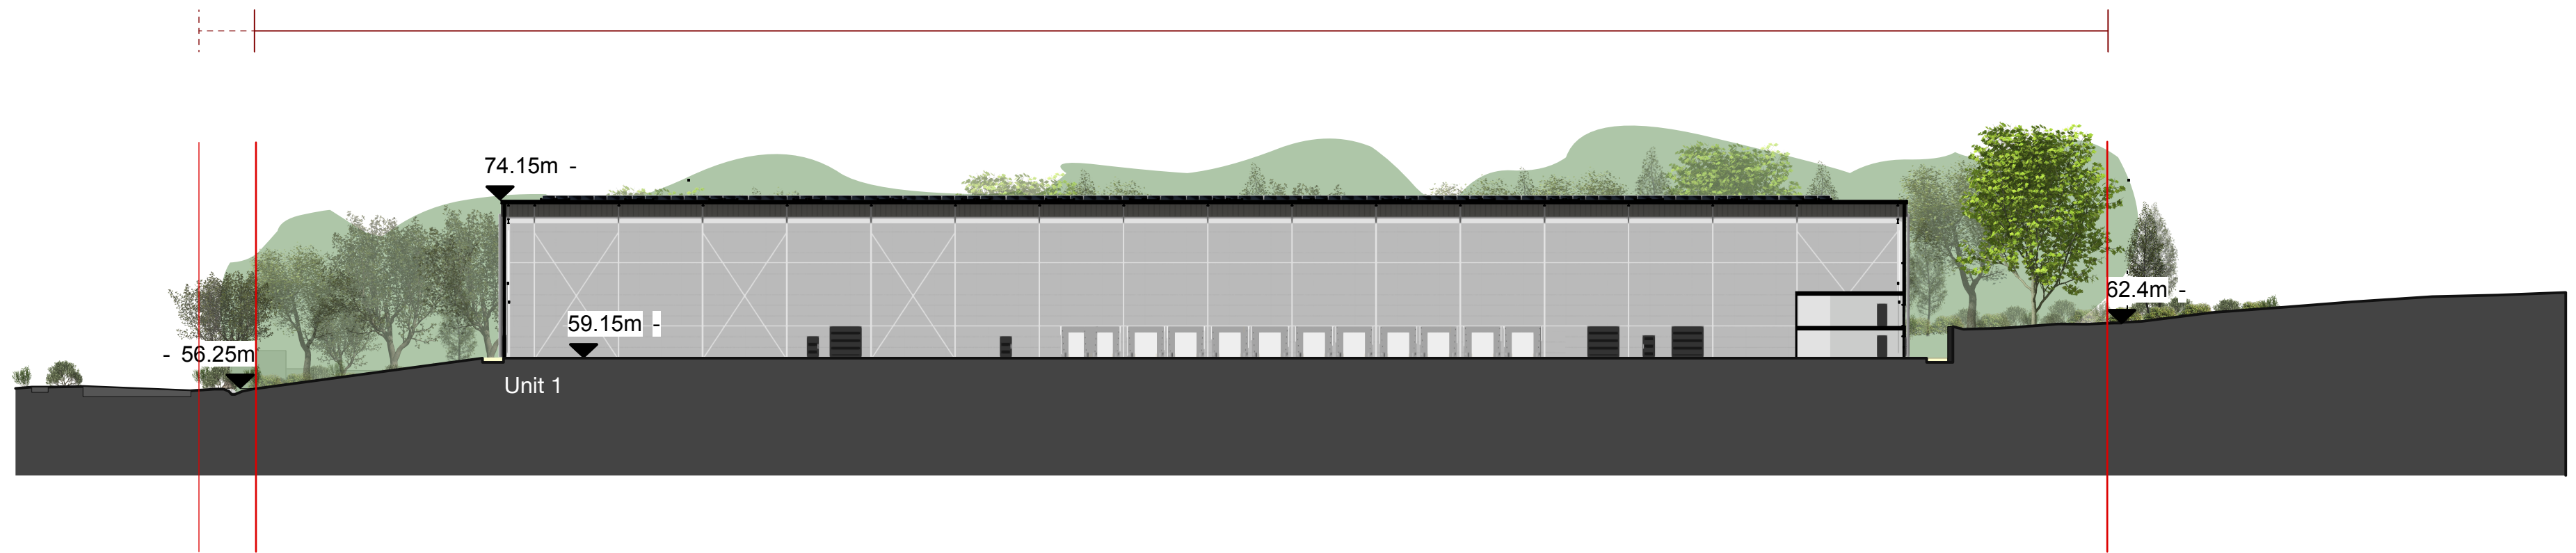

BB Site Section BB
Scale: 1:500

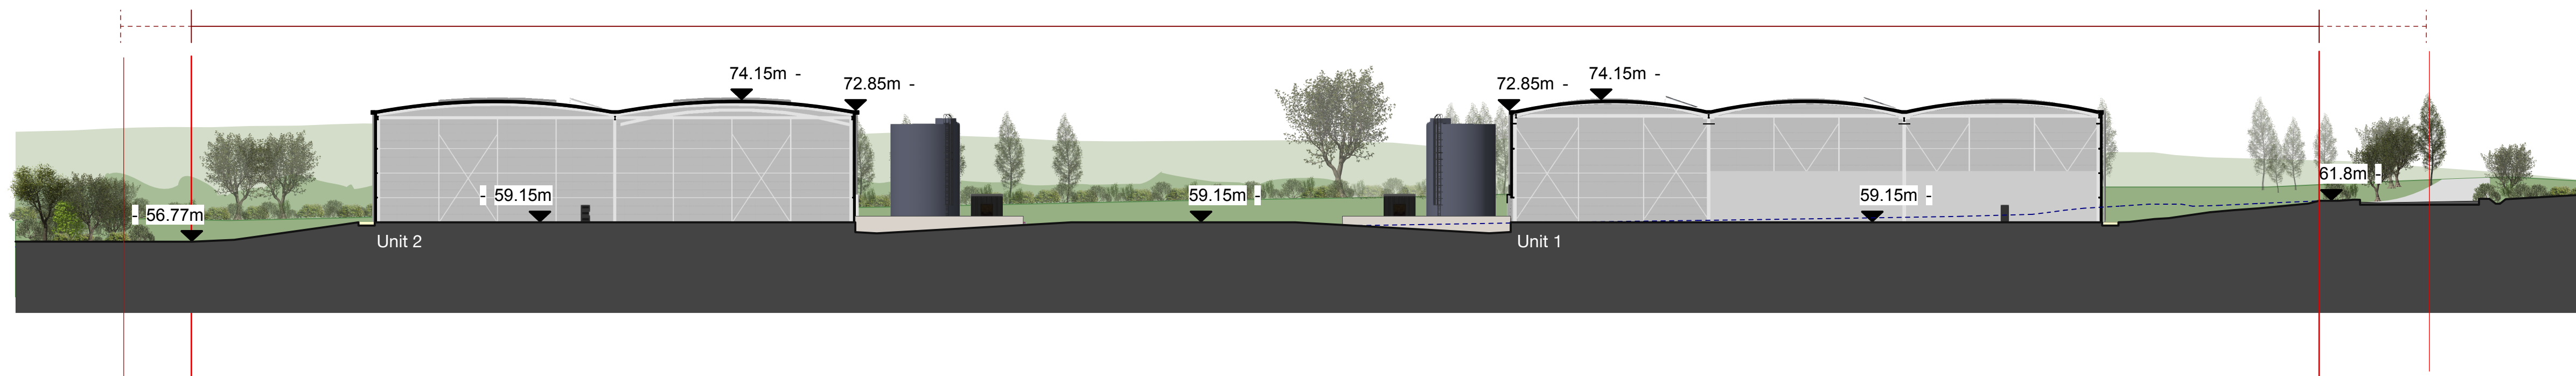

CC Site Section
Scale: 1:500

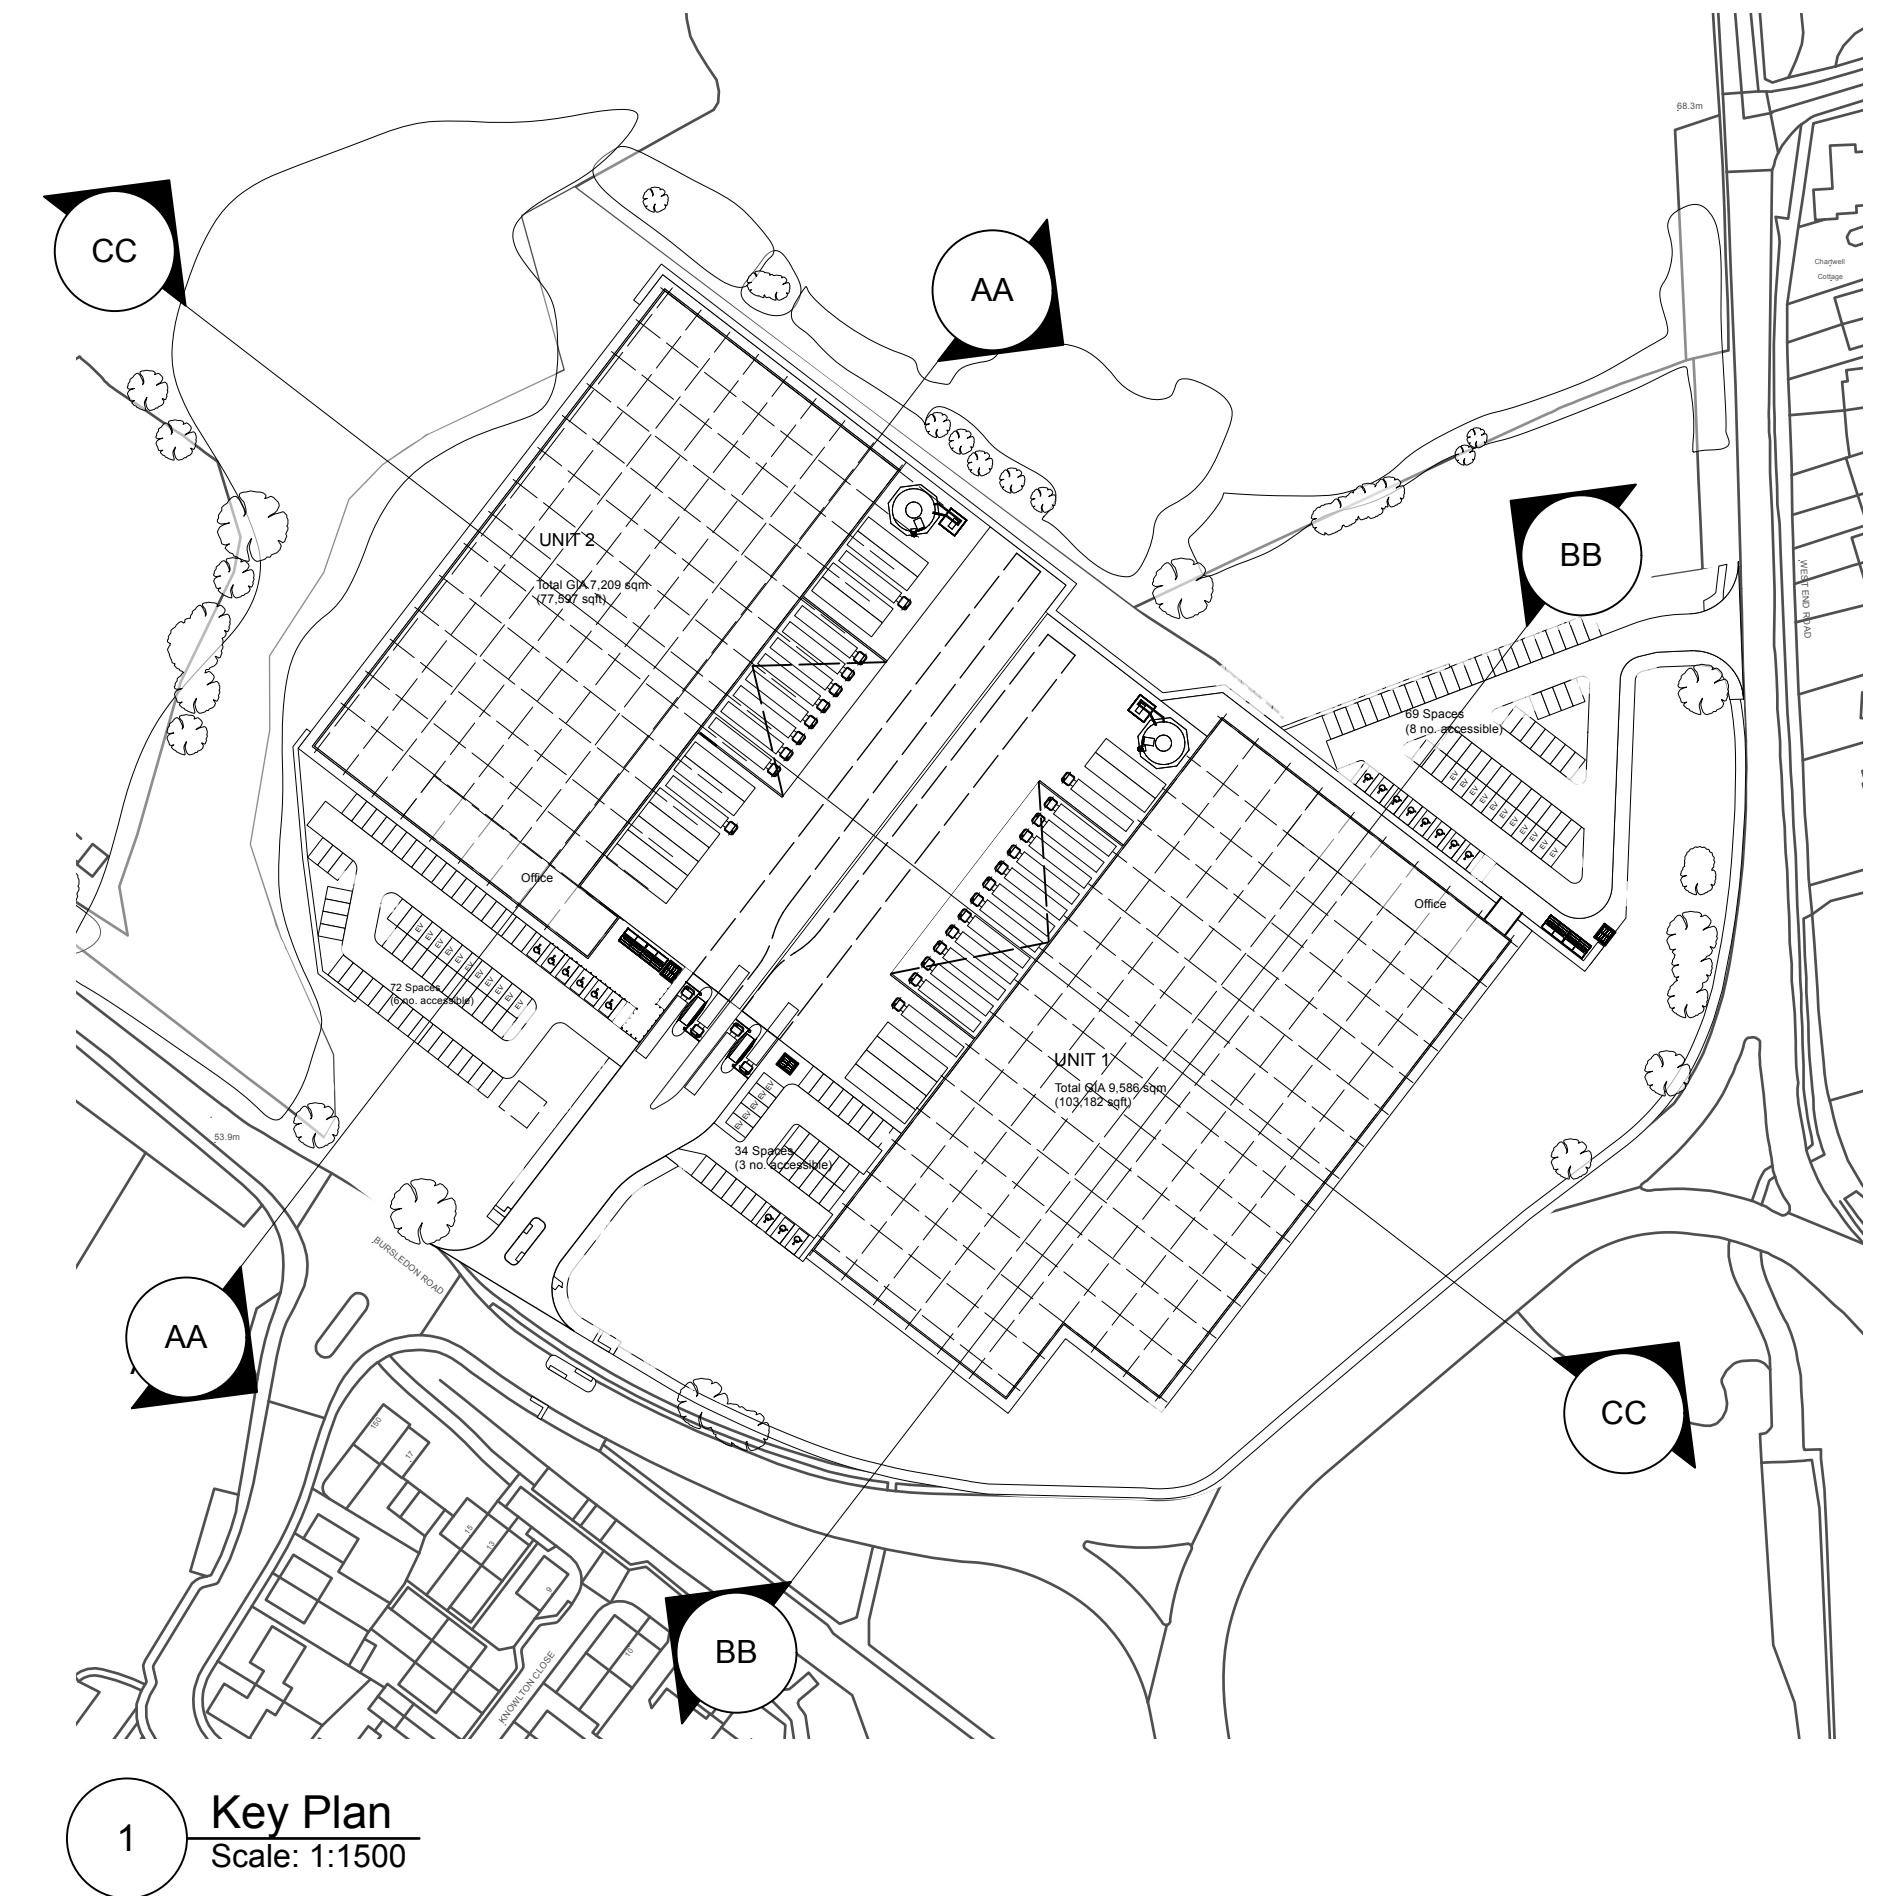

1 Key Plan
Scale: 1:1500

C 18/06/2025 Eaves amended to suit clear internal height
B 22/05/2025 Updated to frozen layout
A

JH
JH
JH