

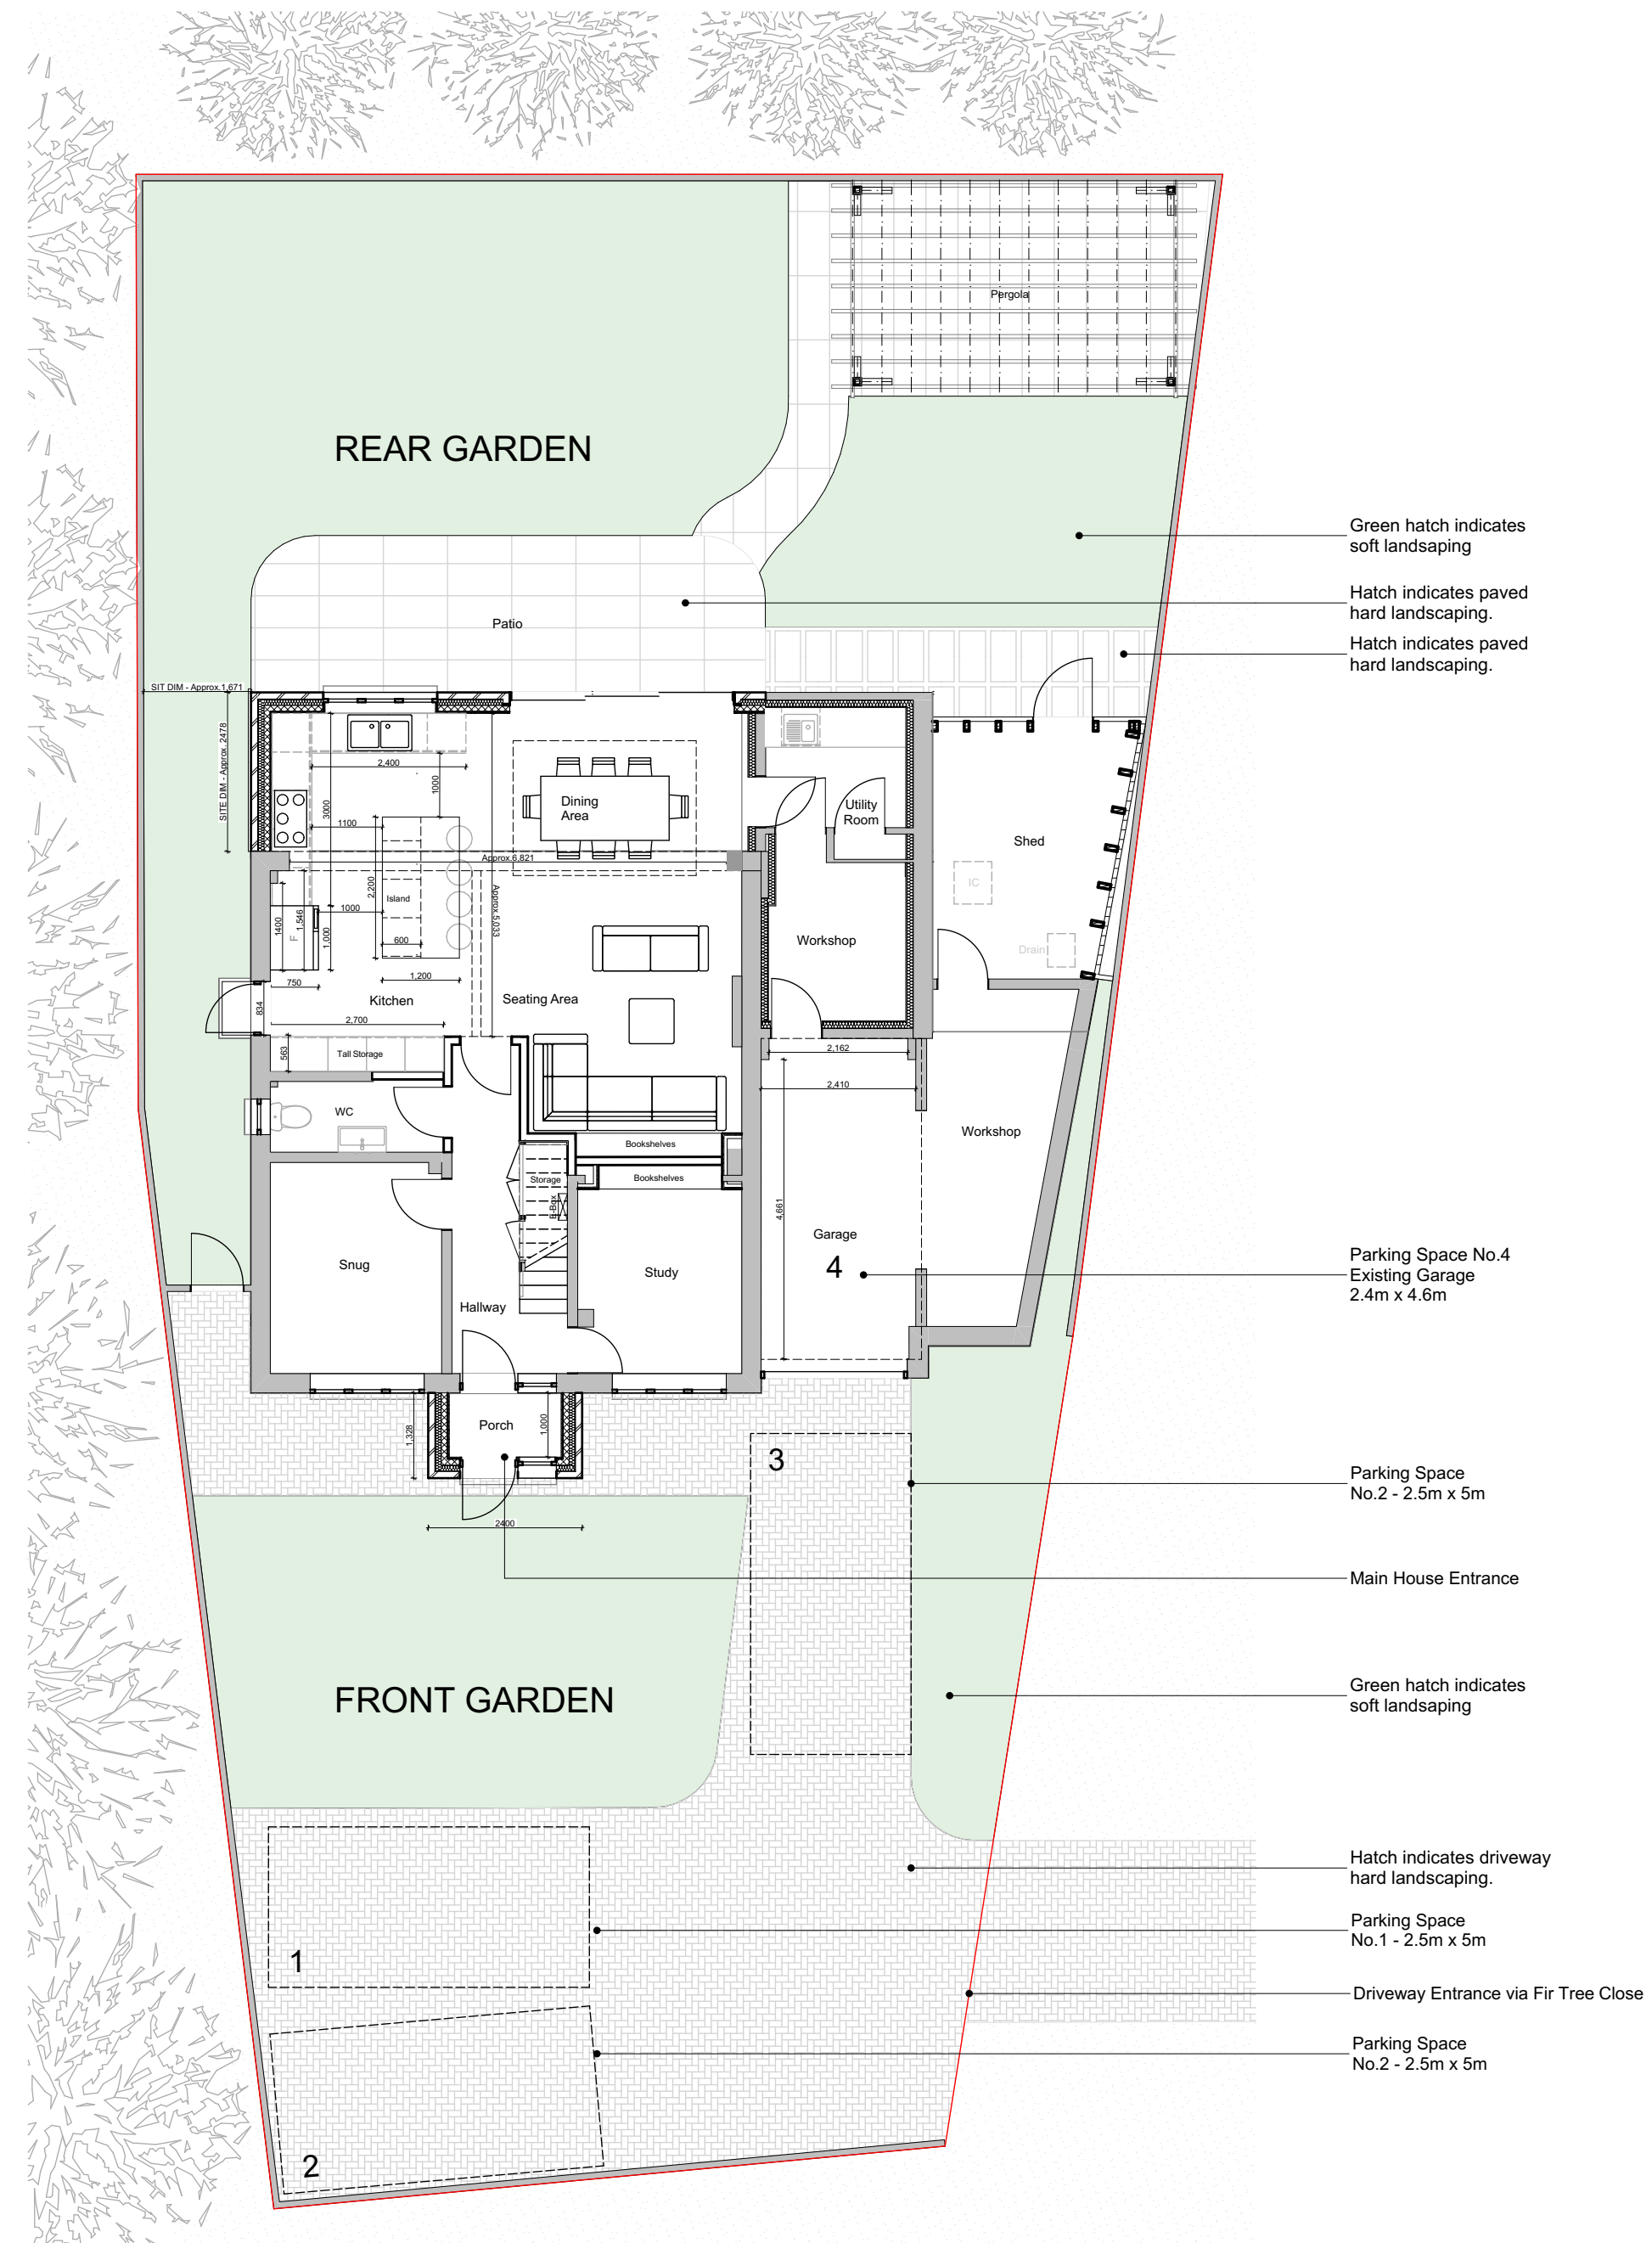


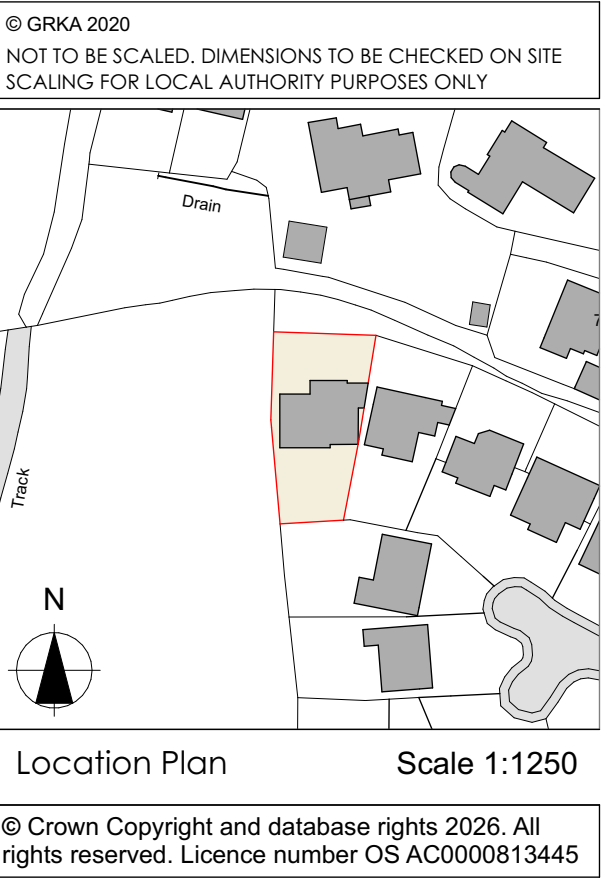

PROPOSED PLAN - LANDSCAPE  
SCALE 1:100

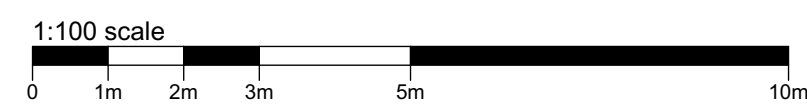

| PLANNING APPROVAL |                                |          |       |
|-------------------|--------------------------------|----------|-------|
|                   |                                |          |       |
| P2                | LPA Requirements               | 18.05.26 | FR    |
| P1                | Landscaping added to the plans | 14.05.26 | FR    |
| Revision          | Description                    | Date     | Drawn |

**GRK** Architecture  
[www.grka.co.uk](http://www.grka.co.uk)

Drawing :  
Existing and Proposed Landscape Plans

|                            |                       |                 |
|----------------------------|-----------------------|-----------------|
| Date :<br>May 2025         | Scale :<br>1:100 @ A1 |                 |
| Drawing No. :<br>158 / 108 | Status :              | Revision:<br>P2 |