
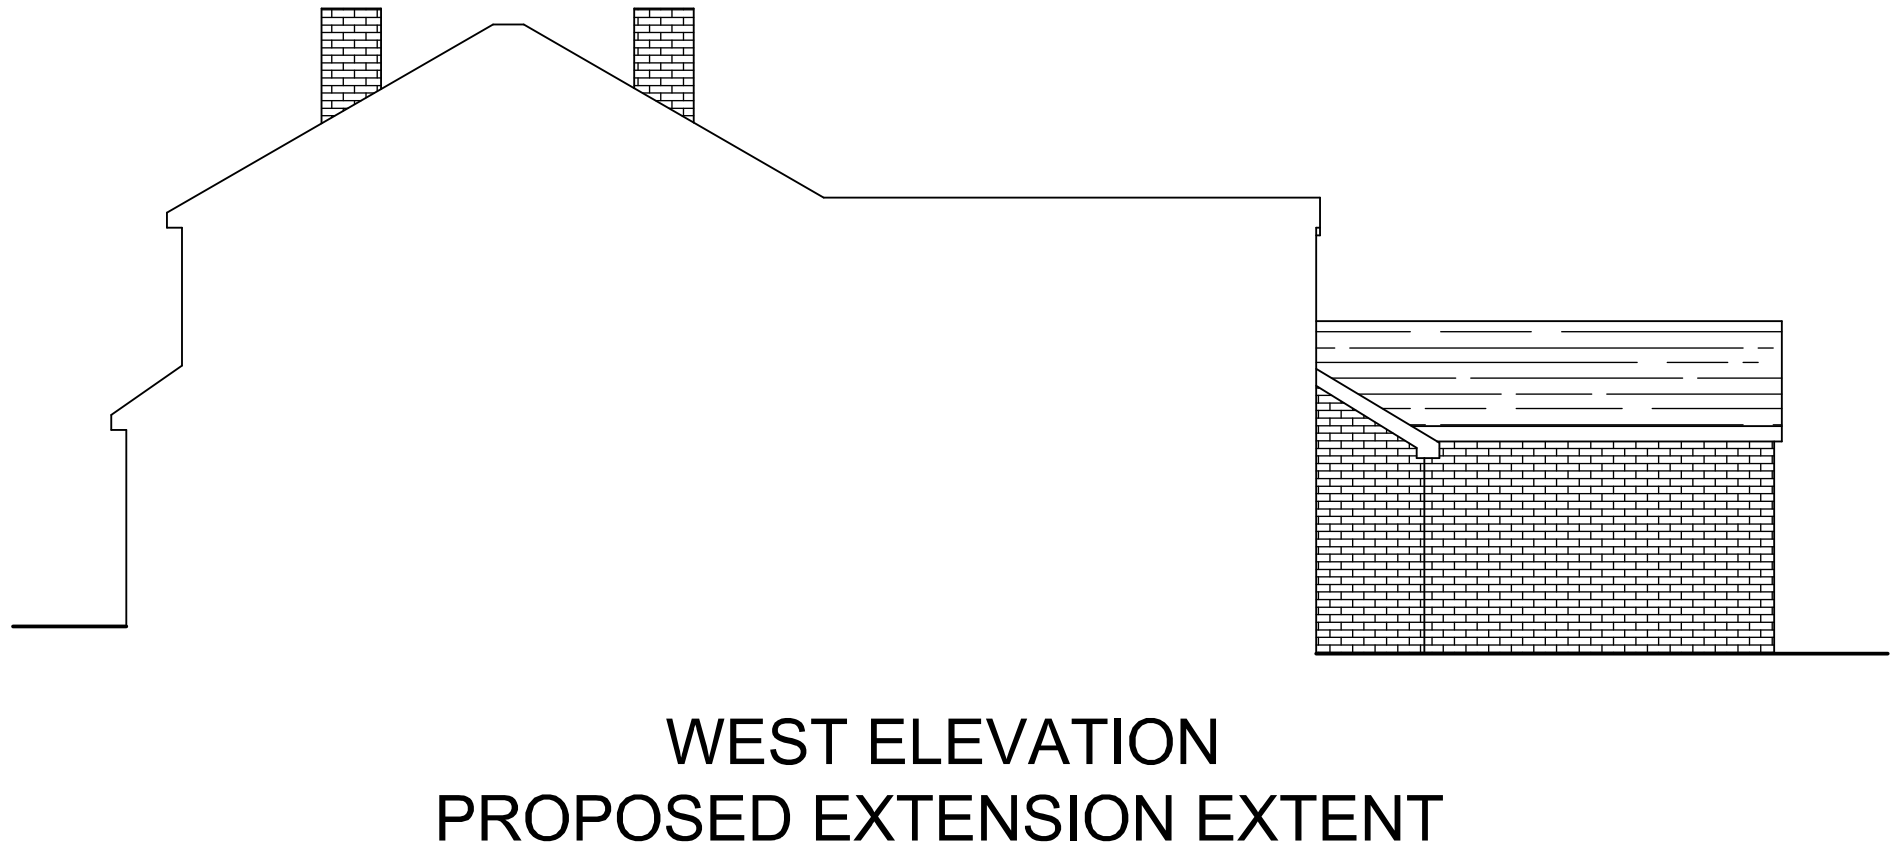
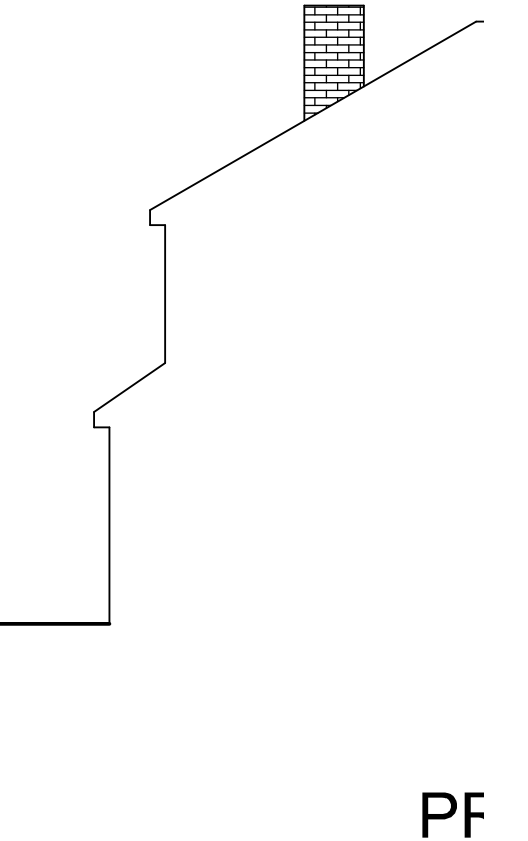
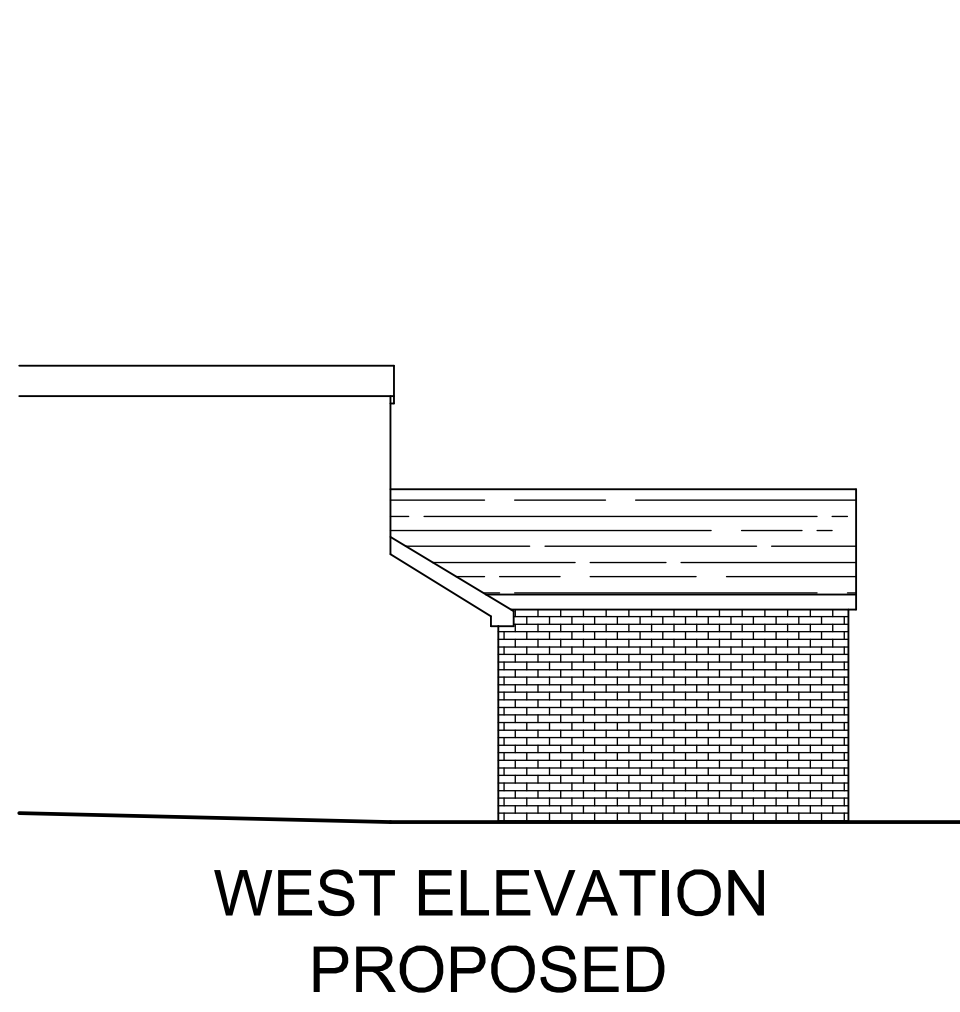


Revision	Description	Date

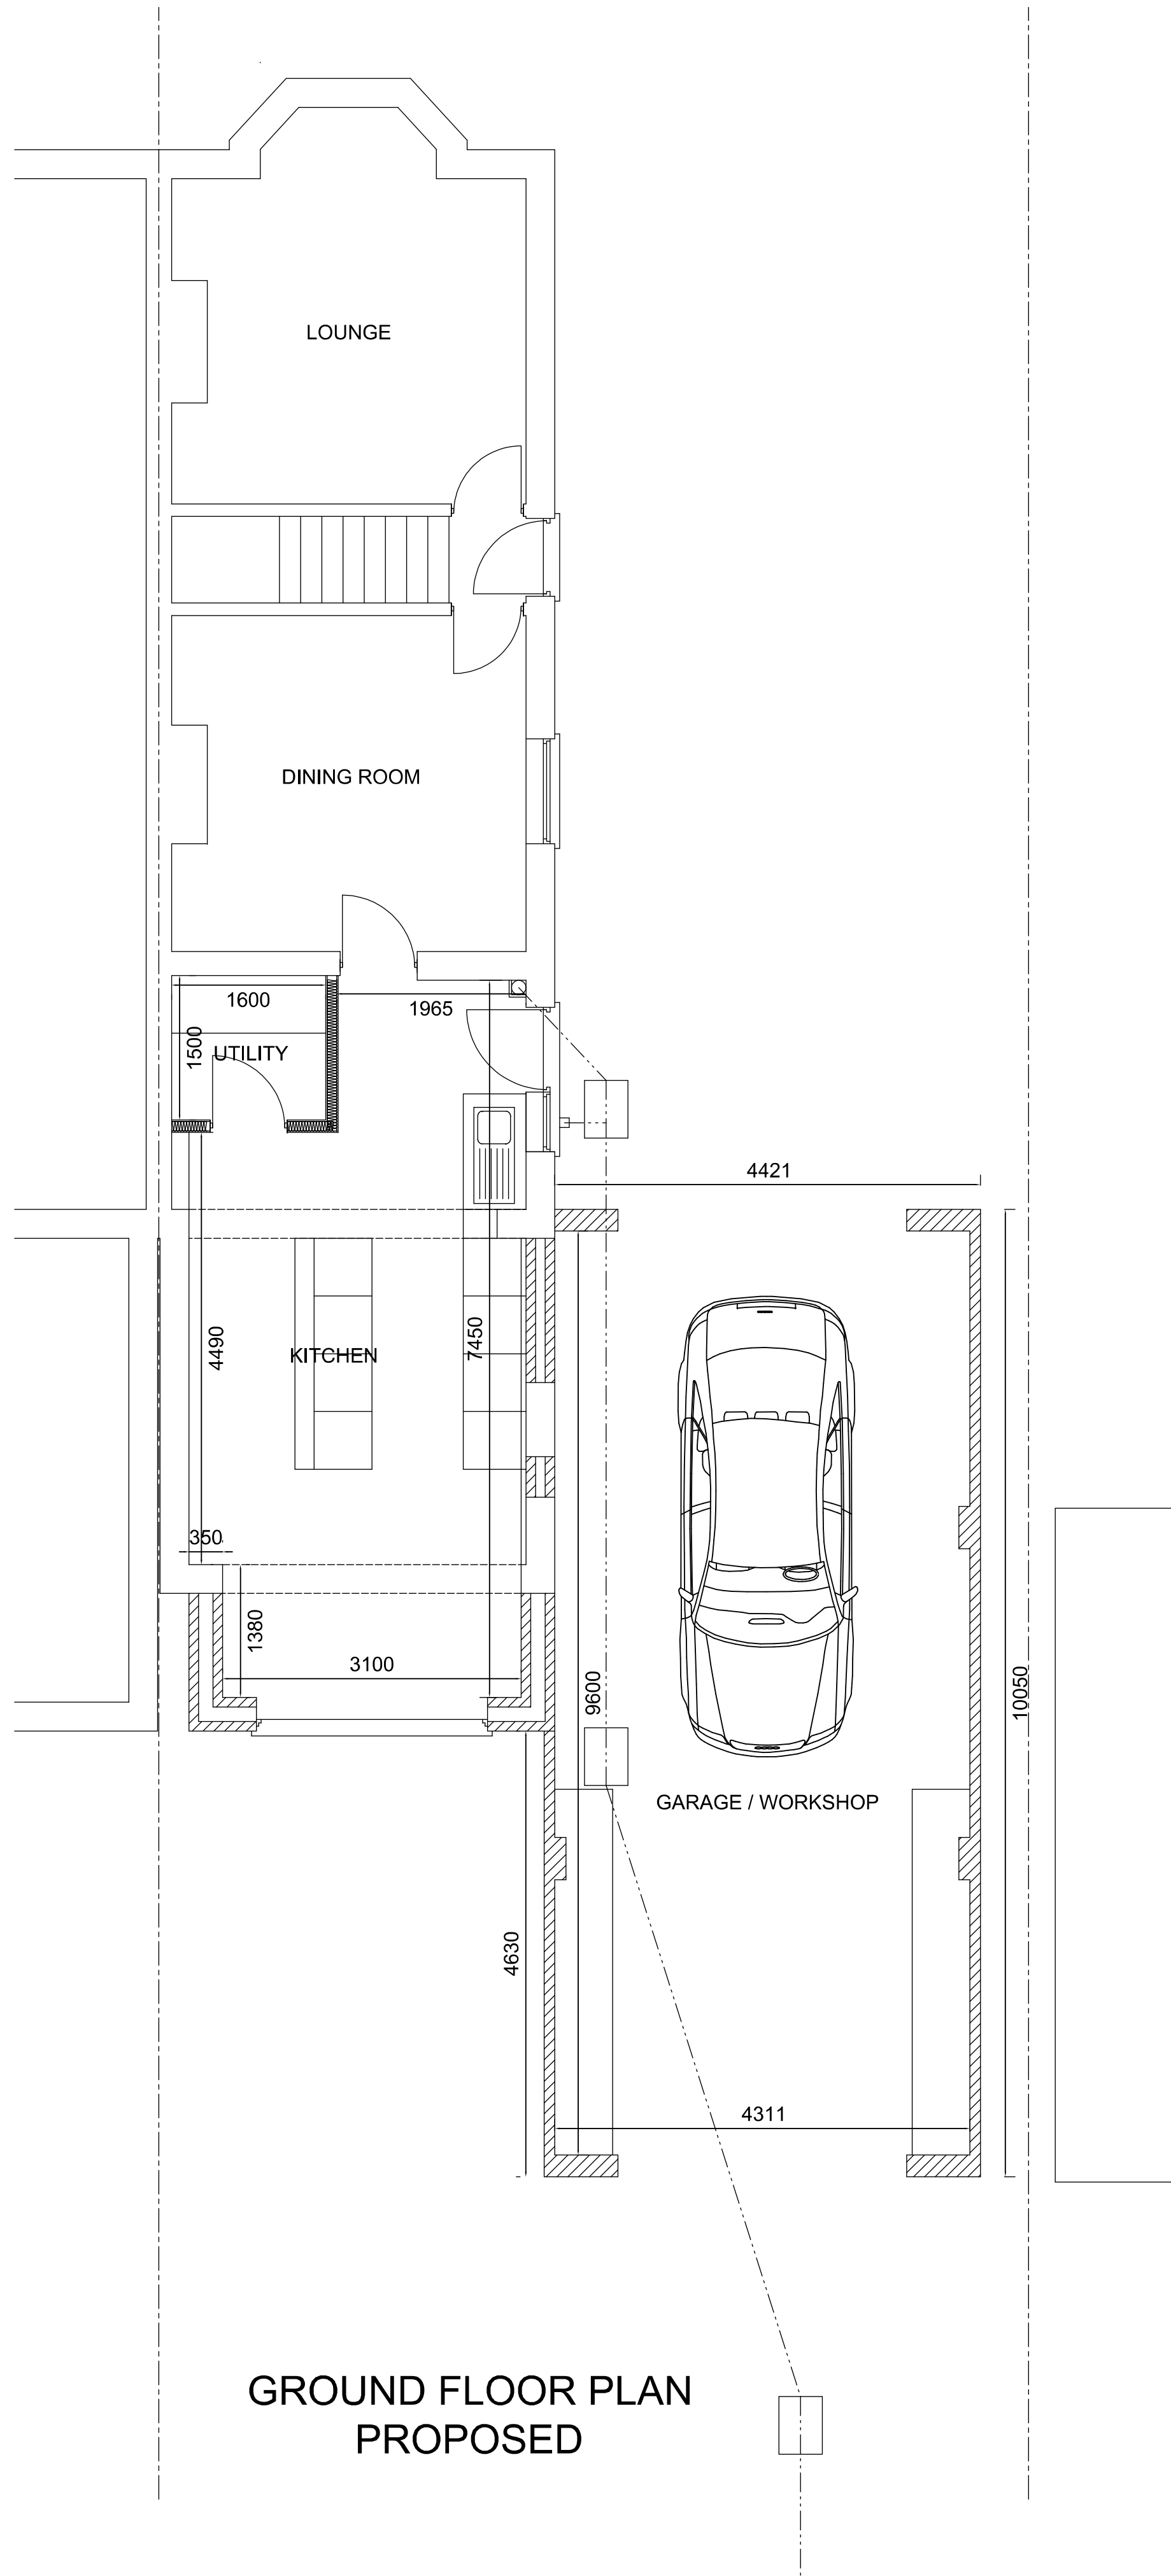

18 Poole Road, Upton, Poole, Dorset, BH16 5JB
e.mail: elmwoodarch@aol.com www.elmwoodarch.co.uk

Project

Single storey rear extension and attached garage

14 Upper Northam Road
Hedge End
SO30 4DW

Client

Mr & Mrs Davis

Drawing: Proposed Elevations and Plans

Drawing No. 26447 P

Scale 1:50, 1:100 Drawn By:- B.M.H

Checked Date

IMPORTANT NOTICE
© Copyright. Drawing to be used in conjunction with specification and structural engineers notes. Figured dimensions only are to be used. All dimensions to be checked on site prior to commencement of work, differences between drawings, and between drawings and specification or structural engineers details to be referred immediately to Town and Country Planning Services Ltd. Work should only be undertaken from local authority approved drawings. Commencement of any work on site prior to gaining the necessary planning and or building control approvals is entirely at client's own risk.