




01 Side Elevation - South
Scale 1:100@A1

• WT1 - Render
Existing render to be removed and replaced to match the existing colour & appearance.
Proposed Render - Wetherby - Wall System
Colour Cream 0507Y40R or similar.

• WT2 - Brickwork (Stretcher Bond)
Existing brickwork to be removed and replaced with new matching brickwork.
Proposed Brick - Ibstock Glenfield Red Stock
Facing Brick or similar.

• WT3 - Cladding (Blue)
Existing Cladding to be removed & replaced to match the existing colour & appearance.
Proposed Blue Cladding - Cedral Lap
Cladding C73 Ocean Blue or similar


• WT4 - Cladding (White)
Existing Cladding to be removed & replaced to match the existing colour & appearance.
Proposed White Cladding - Cedral Lap
Cladding C01 White or similar.

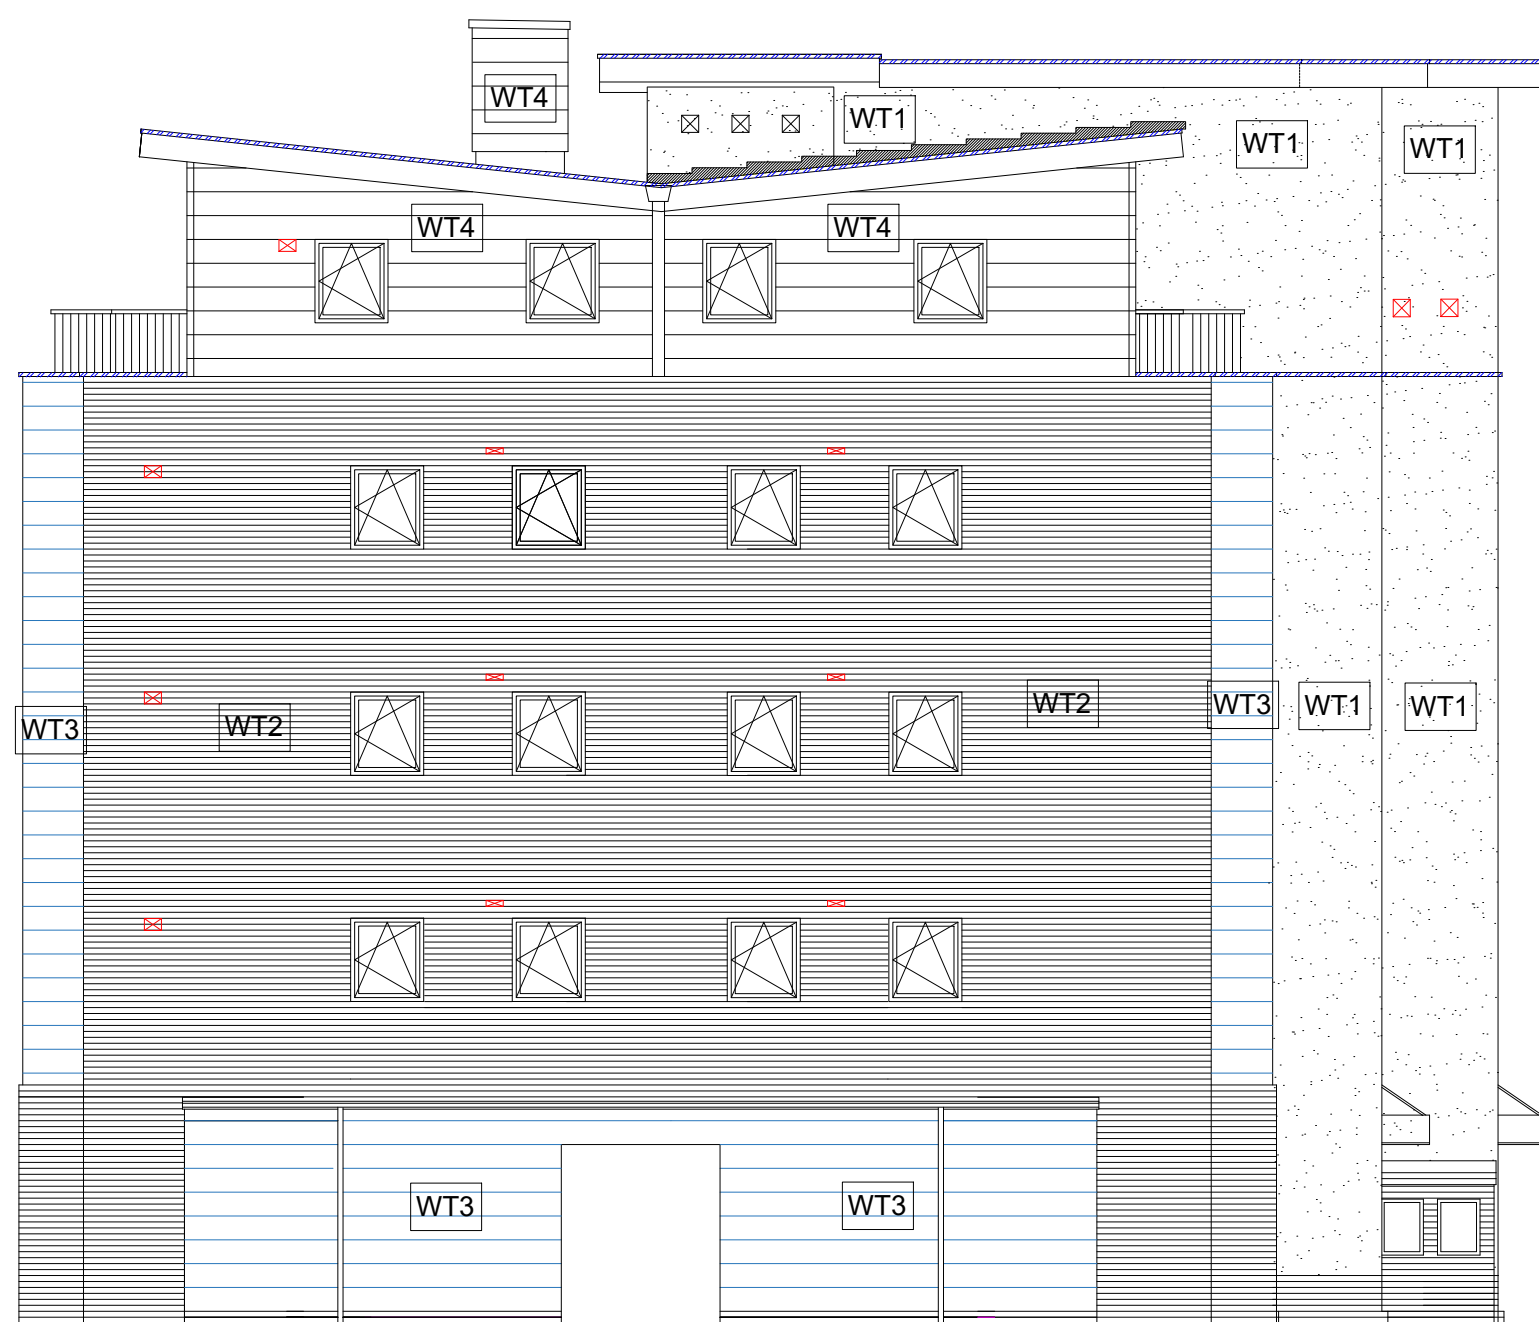


02 Side Elevation - North
Scale 1:100@A1

DO NOT SCALE

NOTES
1. ANY DISIMILAR MATERIALS TO BE ISOLATED WITH BARRIER TAPE
2. ANY DOUBT OF THE CONTENTS OF THIS DRAWING PLEASE CONTACT THE DESIGN OFFICE
3. THIS DRAWING TO BE READ IN CONJUNCTION WITH ALL OTHER CONTRACT DRAWINGS

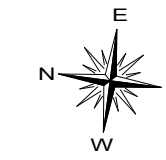

KEY PLAN

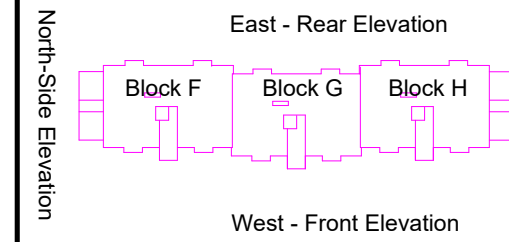

REV	BY	DESCRIPTION	DATE	CHKD
-----	----	-------------	------	------

FOR APPROVAL

DRAWING STATUS



Head Office
10 Jerviston Street
New Stevenston
Motherwell
ML1 4LY
Tel: 01698 833556
Fax: 01698 833558
www.starfishltd.com

Northern England
Manchester
St Georges Island
Hulme Hall Road
Manchester
M15 4GY
Tel: 0333 016 5399
www.starfishltd.com

London
60 Cannon Street
London
EC4N 6NP
Tel: 0333 016 5399
www.starfishltd.com

CLIENT
Trident Building Consultancy Ltd

PROJECT
Alexander Square, Eastleigh,
Hampshire SO50 4BW

DRAWING TITLE
Side Elevations - North & South

DATE May 2026 SCALE 1:100 @ A1

DRAWN KD CHECKED HI

PROJECT No. 92226 DRAWING No. E-02 REVISION -