




63.0m DATUM
FRONT (NORTH) ELEVATION
SCALE 1:100

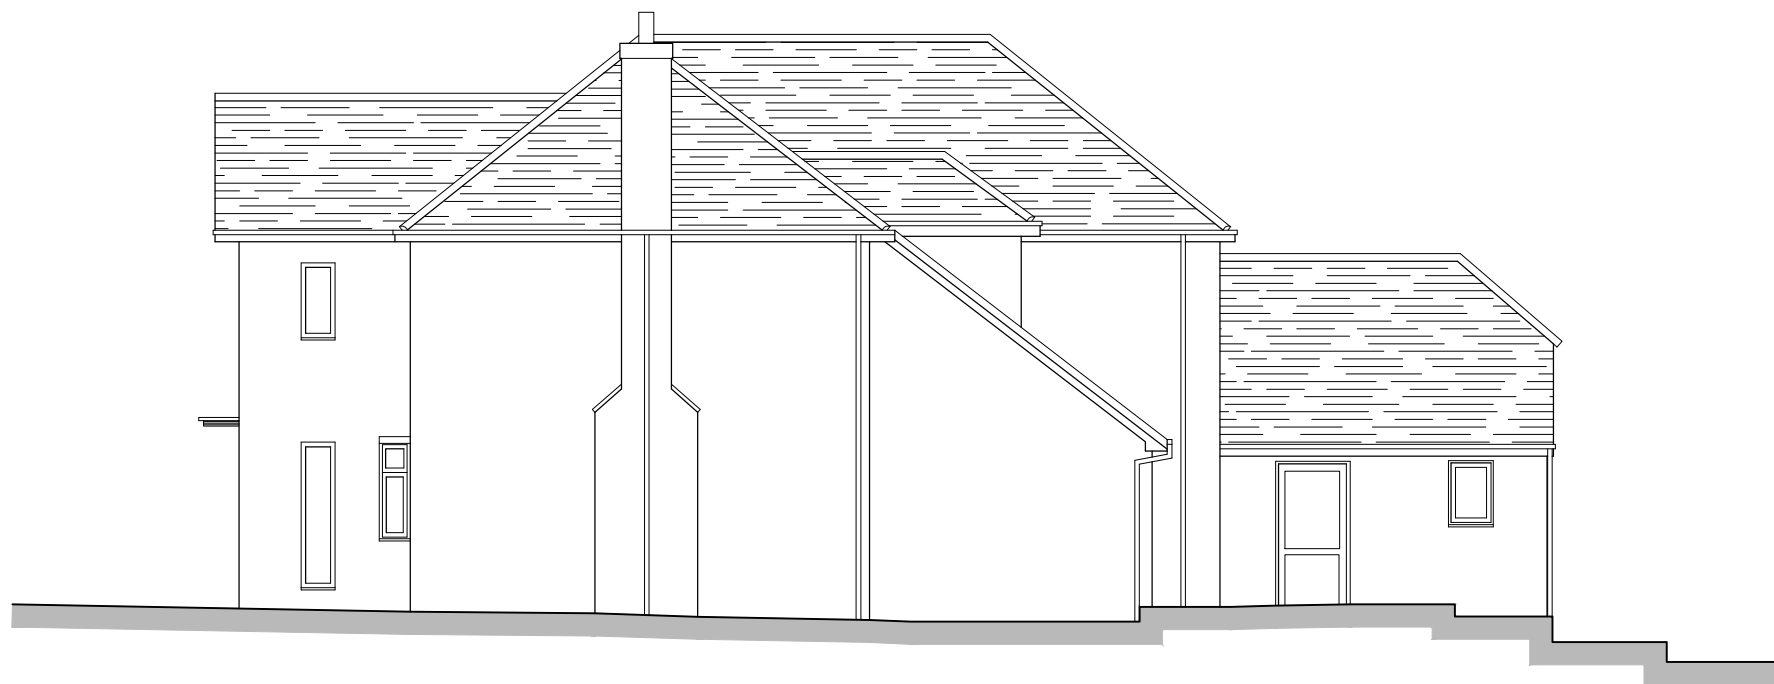

SIDE (WEST) ELEVATION
SCALE 1:100



REAR (SOUTH) ELEVATION
SCALE 1:100



SIDE (EAST) ELEVATION
SCALE 1:100