


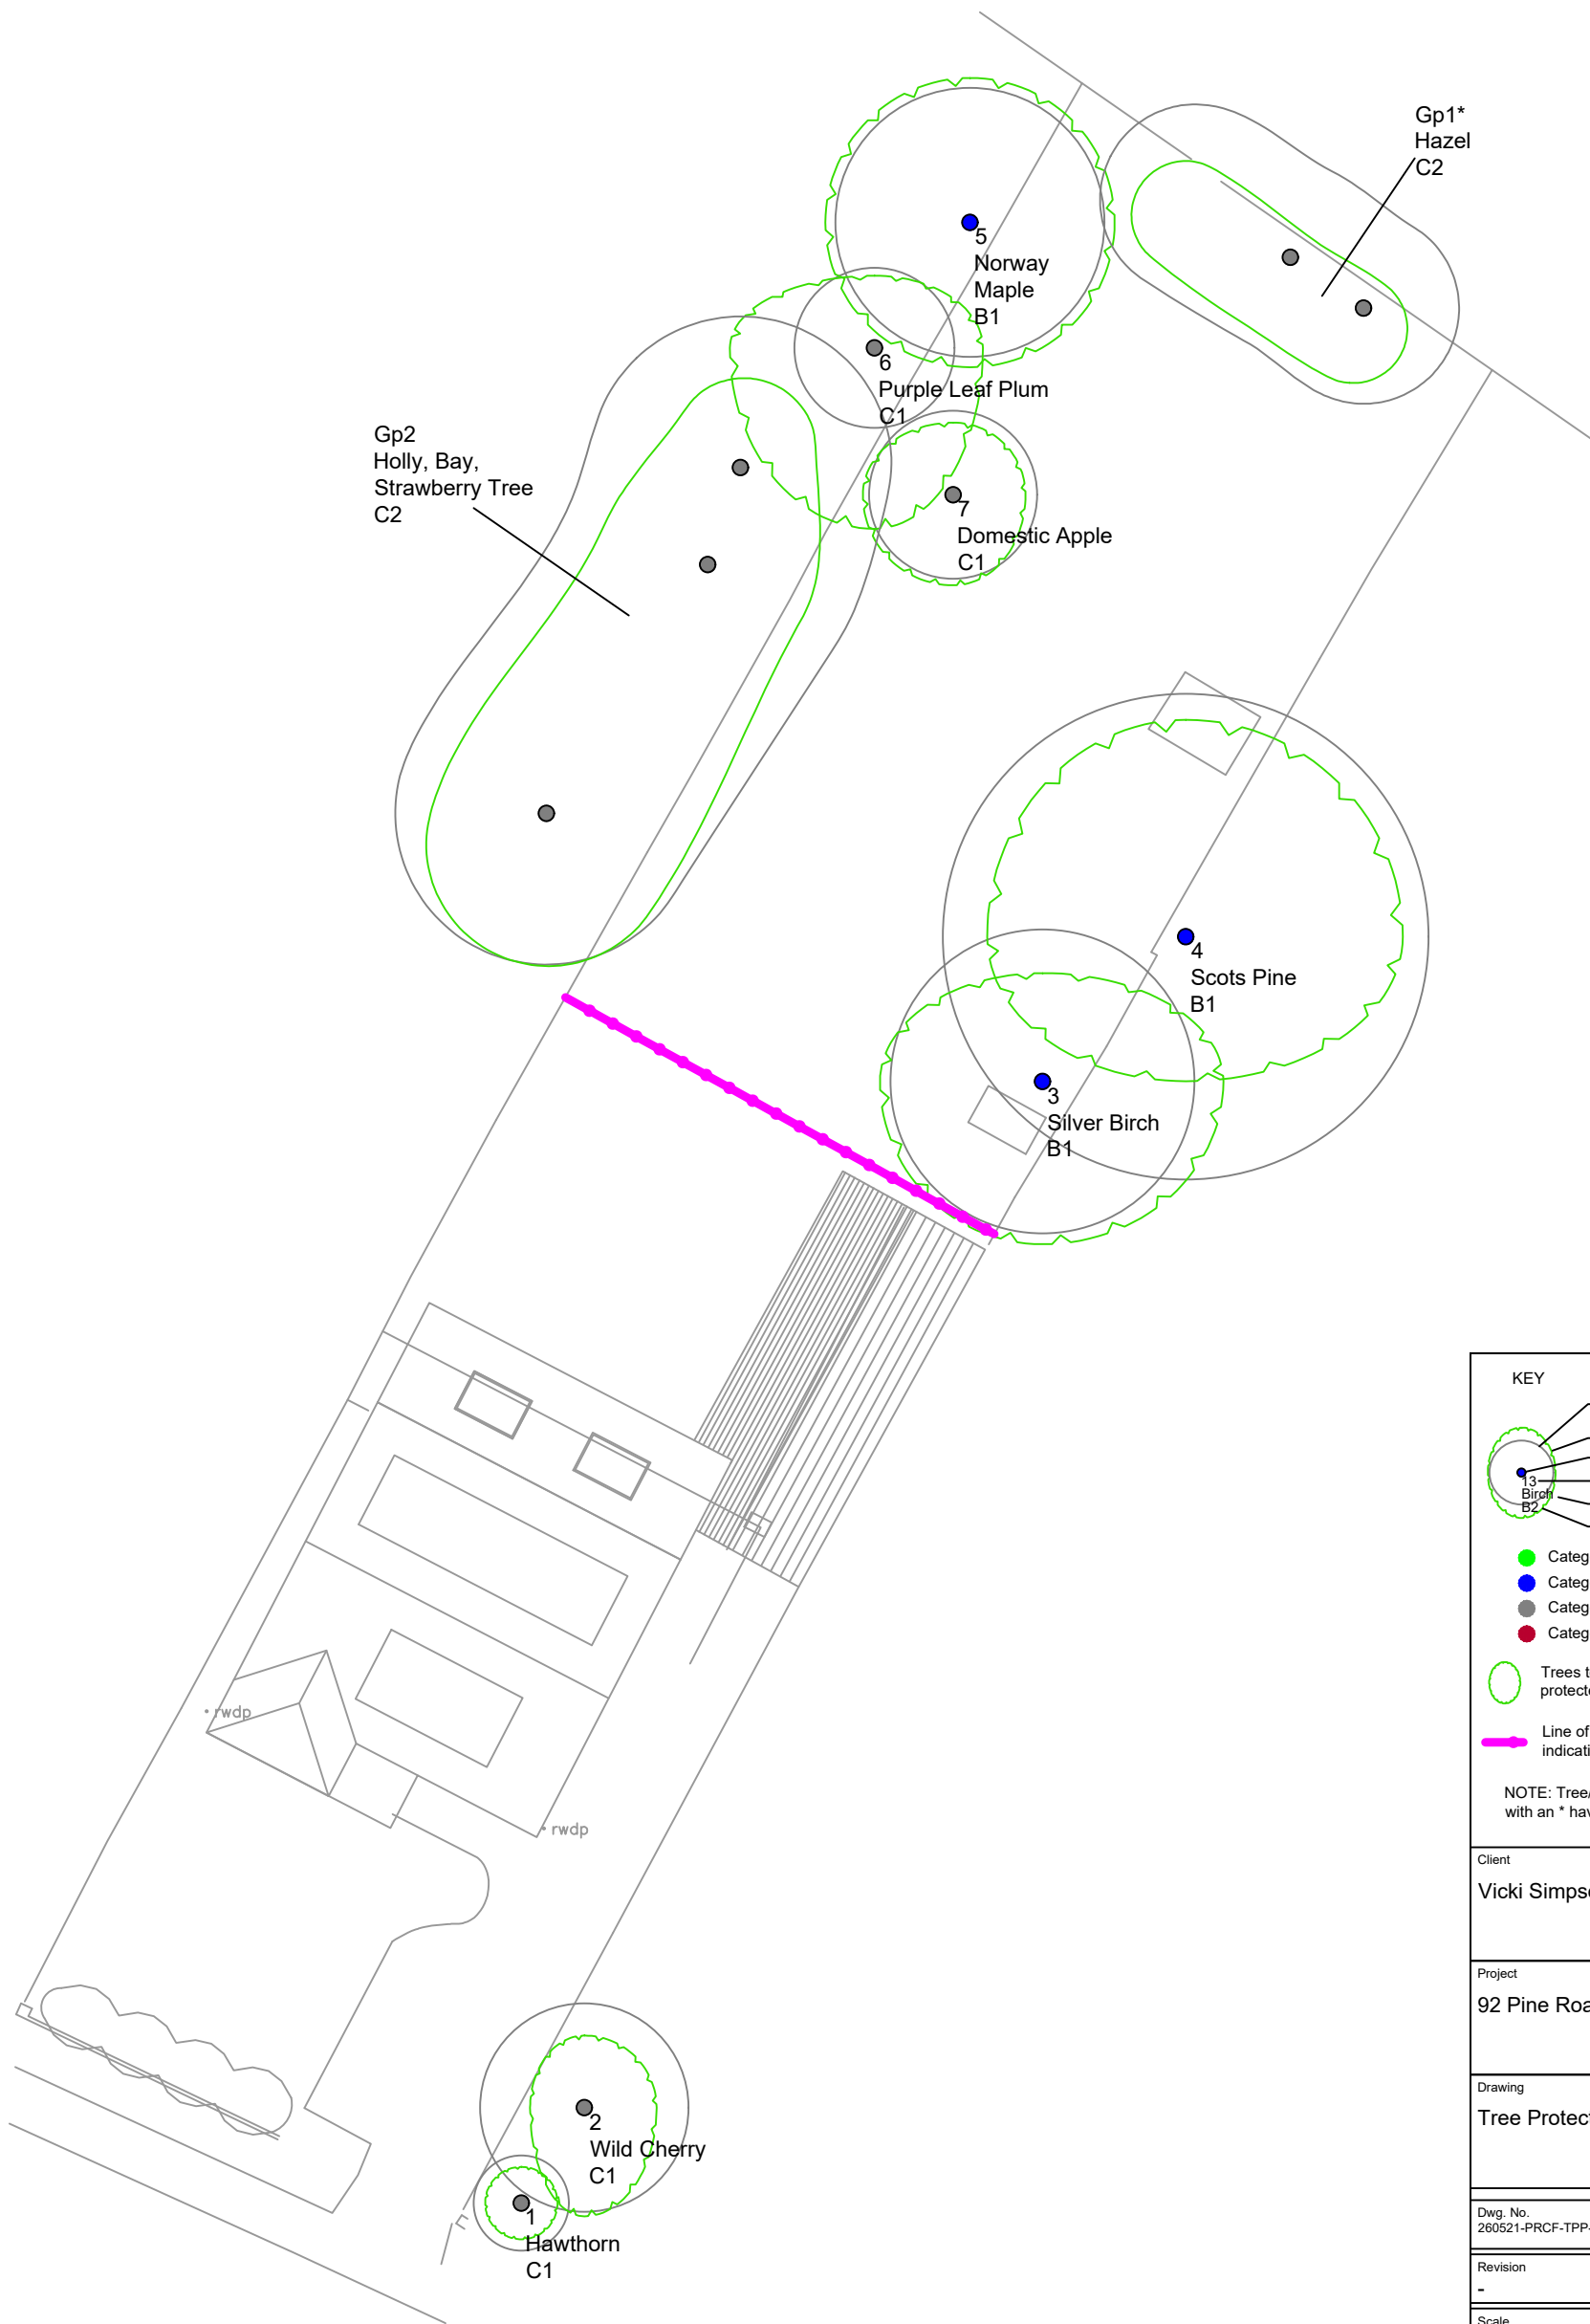

KEY

- Root Protection Area (RPA)
- Crown Spread
- Category
- Tree Number
- Species
- Category

Category A Trees (Green dot)

Category B Trees (Blue dot)

Category C Trees (Grey dot)

Category U Trees (Red dot)

Trees to be retained and protected (Green outline)

Line of protective barrier indicating the CEZ (Pink line)

NOTE: Tree/group numbers marked with an * have approximate locations.

Client
Vicki Simpson

Project
92 Pine Road, Chandlers Ford

Drawing
Tree Protection Plan

Dwg. No. 260521-PRCF-TPP-SD&AM	Date May 2026
Revision -	Rev. Date -
Scale 1:200 at A3	Checked AM

Trees Surveyed by:
A.J Monk Consulting
email; alexamonk77@gmail.com
tel; 07309 749 629

ALL DIMENSIONS MUST BE CHECKED ON SITE AND NOT SCALED FROM THIS DRAWING

