


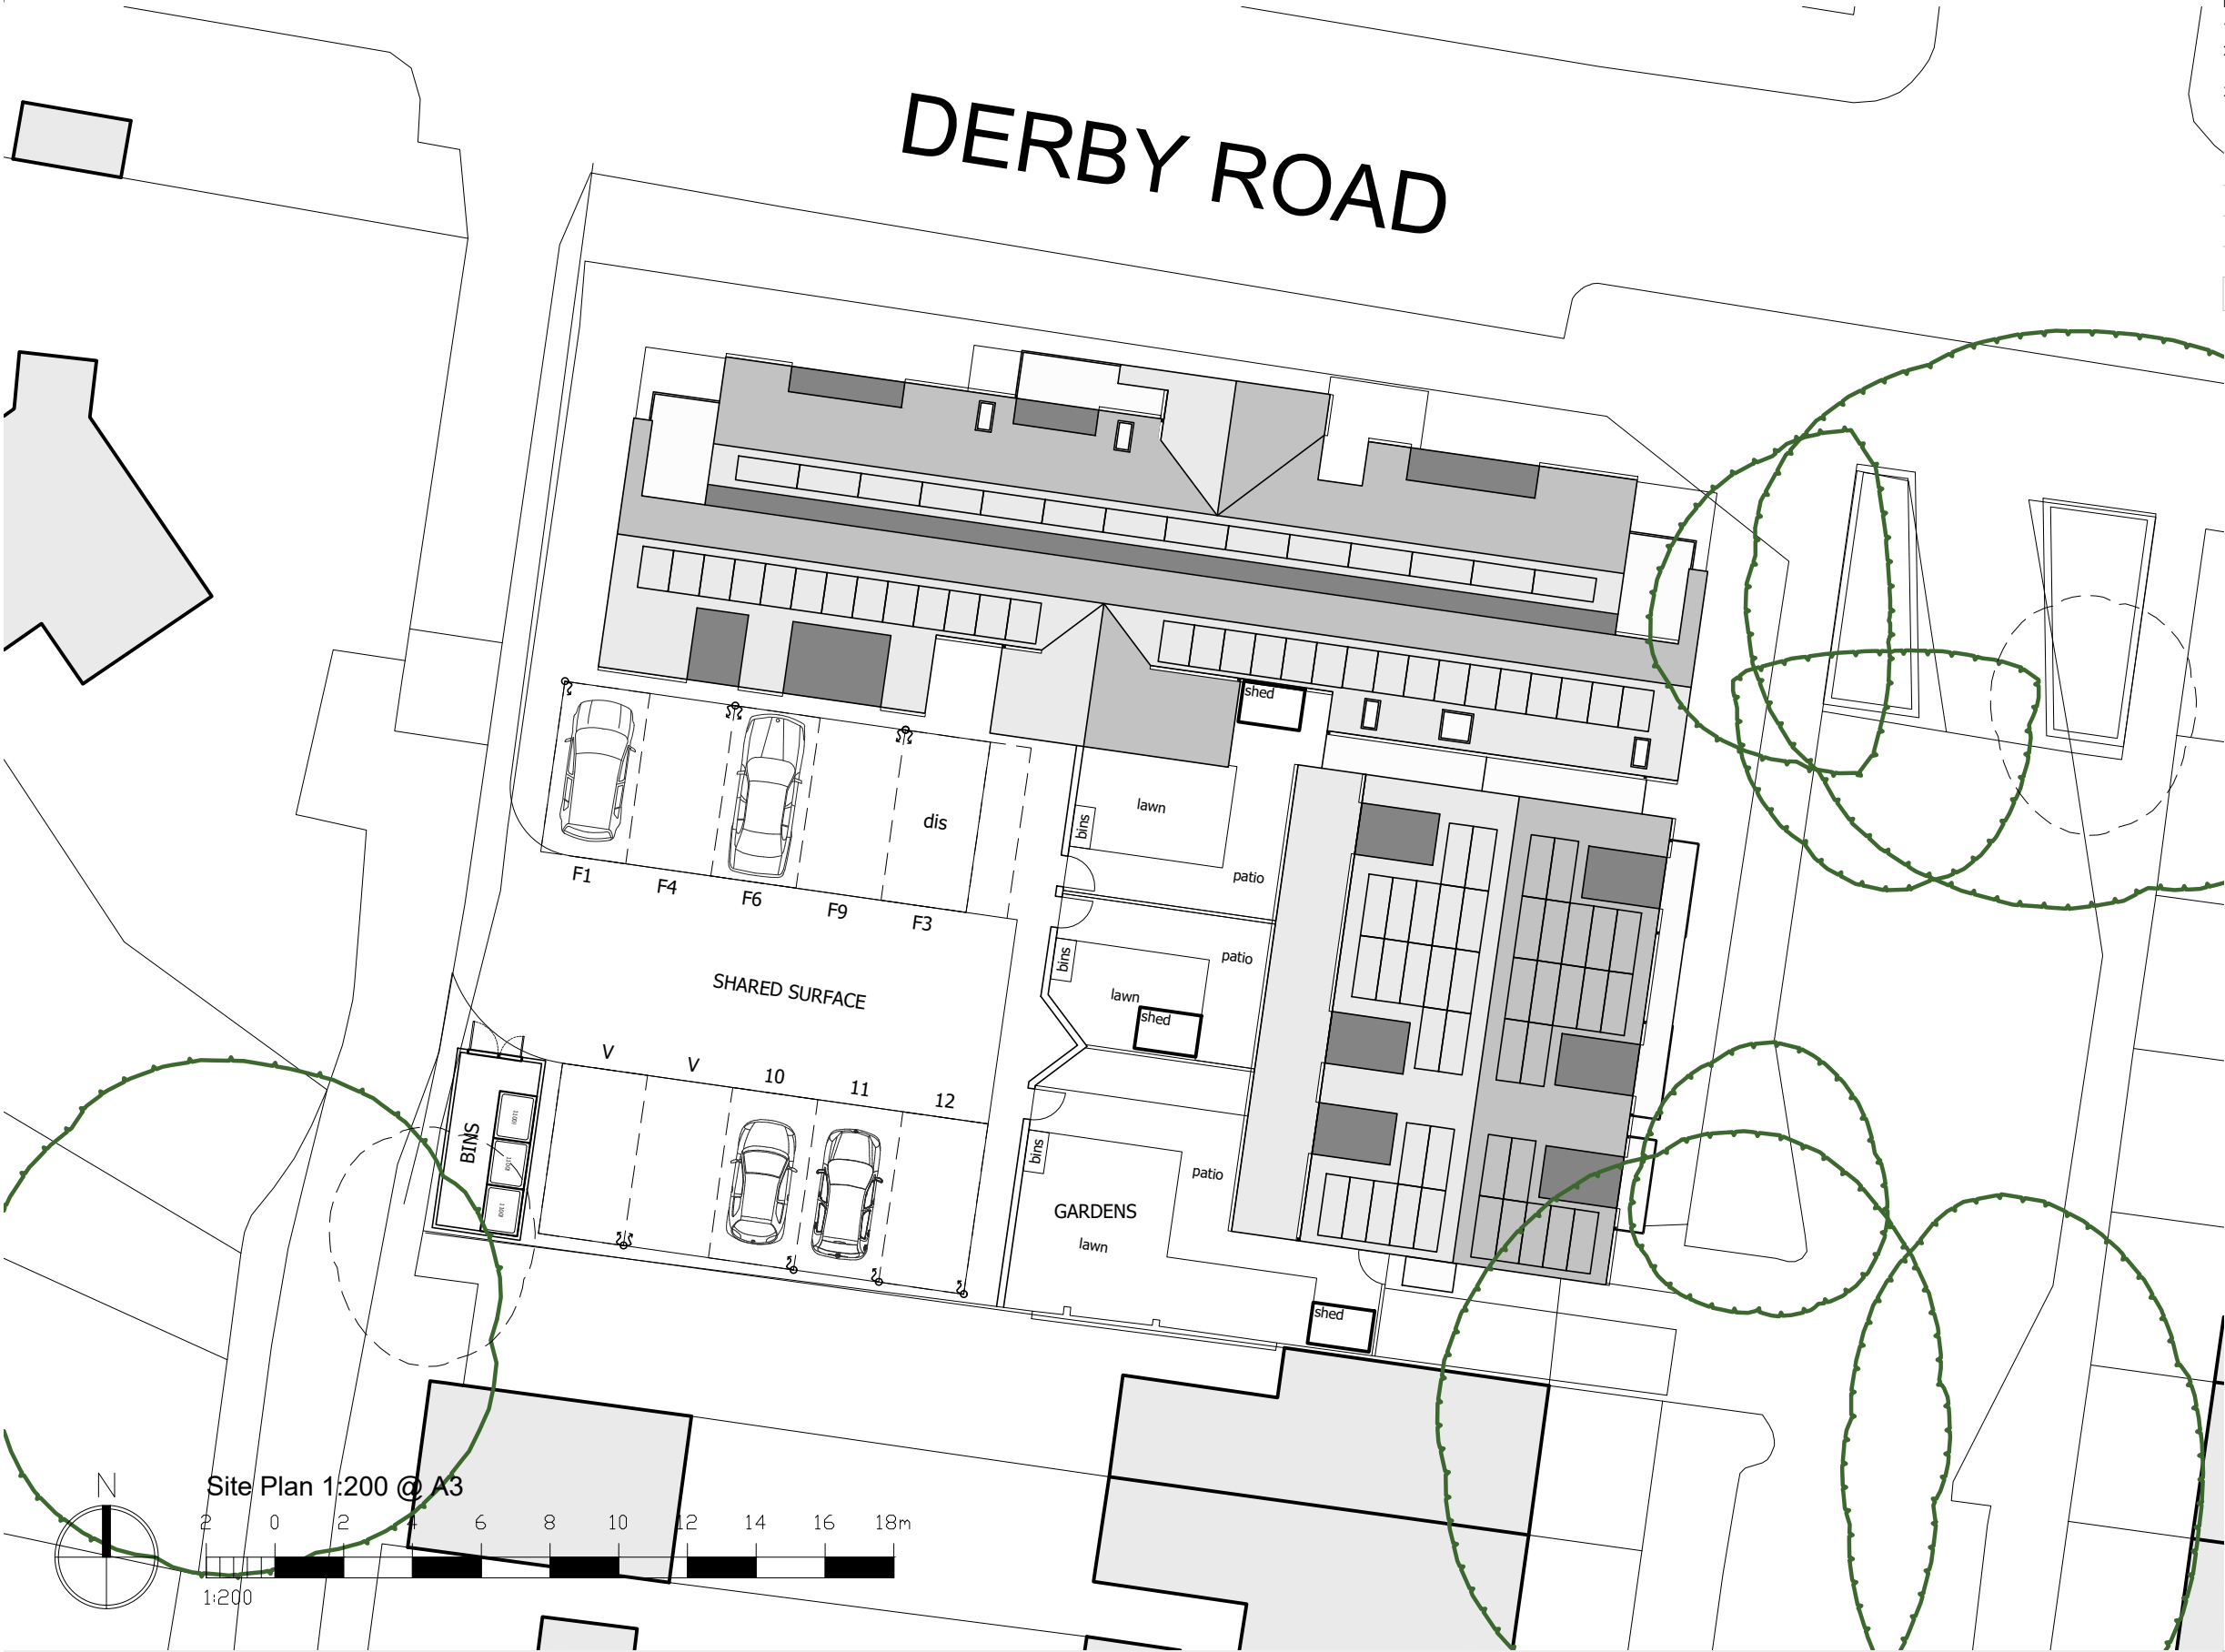

Notes

1. This drawing is the copyright of MH Architects Ltd
2. Do not scale this drawing except for Local Authority planning purposes
3. All dimensions must be checked on site by the contractor prior to commencement of the works.

Client Approval

X	A - Approved
X	B - Approved with comments
X	C - Do not use

Rev.	Revision Note/Purpose of Issue	Drw By	Date	Chk By	Date
------	--------------------------------	--------	------	--------	------

ACCOMMODATION

Apartments					
Ground floor					
01	2 BED 3 PERSON	62.4 sqm	1 car space		
02	1 BED 2 PERSON	50.4 sqm			
03	1 BED 2 PERSON	60.0 sqm	1 car space		
First floor					
04	2 BED 3 PERSON	62.4 sqm	1 car space		
05	1 BED 2 PERSON	50.4 sqm			
06	2 BED 4 PERSON	70.1 sqm	1 car space		
Second floor					
07	1 BED 2 PERSON	58.2 sqm			
08	1 BED 2 PERSON	50.4 sqm			
09	2 BED 4 PERSON	70.1sqm	1 car space		
Houses					
10	3 BED 5 PERSON	101.9 sqm	1 car space		
11	3 BED 5 PERSON	101.9 sqm	1 car space		
12	3 BED 5 PERSON	101.9 sqm	1 car space		

External refuse
Internal cycle store

Eastleigh Borough Council
Chamberlayne Road
Eastleigh
Residential proposals

Drawing title

SITE BLOCK PLAN

Drawn	Date	Checked	Date	Scale at A3				
JDM	18.02.26	NKS	18.02.26	1:200				
Job No.	Pro.	Org.	Zone	Level	Type	Role	No.	Rev.
25-073	CRE	MHA	XX	XX	DR	AR	0002	C04
Purpose of Issue								
Planning								

Ground Floor
Bicentennial
Building
Southern Gate
West Sussex
Chichester
PO19 8EZ
t. 01243 774748
e. admin@mharchitects.co.uk
www.mharchitects.co.uk
Limited Company
Registered in England No.1994233

