

Our Ref: 41135743 Your Ref: H/26/101134

Monday, 13 April 2026

Milena Zawal
Eastleigh Borough Council Eastleigh House
Eastleigh
HAM
SO50 9YN

Dear Milena Zawal

Neos Networks - Asset Network Plans

We acknowledge with thanks your request for information on the location of our assets.

If you're laying your own services, follow your HSG47 safe dig procedures. There is no need to contact us for permission to dig or arrange supervision.

If you have determined your works may impact our existing apparatus, then please contact alterations@neosnetworks.com to progress the diversion process. To start the process, we will require the following information:

- A covering letter or details on the email
- Plans / maps showing existing & proposed conditions (min 1:500 scale and PDF format if emailed)
- Overview of scheme, with timescales and approx. post codes.
- Scheme cost apportionment information with confirmation of who the works principal is (the person or company funding your project)


Yours sincerely

Neos Networks Team

Address: Neos Networks, 4 Penner Road, Havant, Hampshire, PO9 1QH
Email: C2requests@neosnetworks.com

For more information, visit our website:

<https://neosnetworks.com/our-network/plant-enquires>

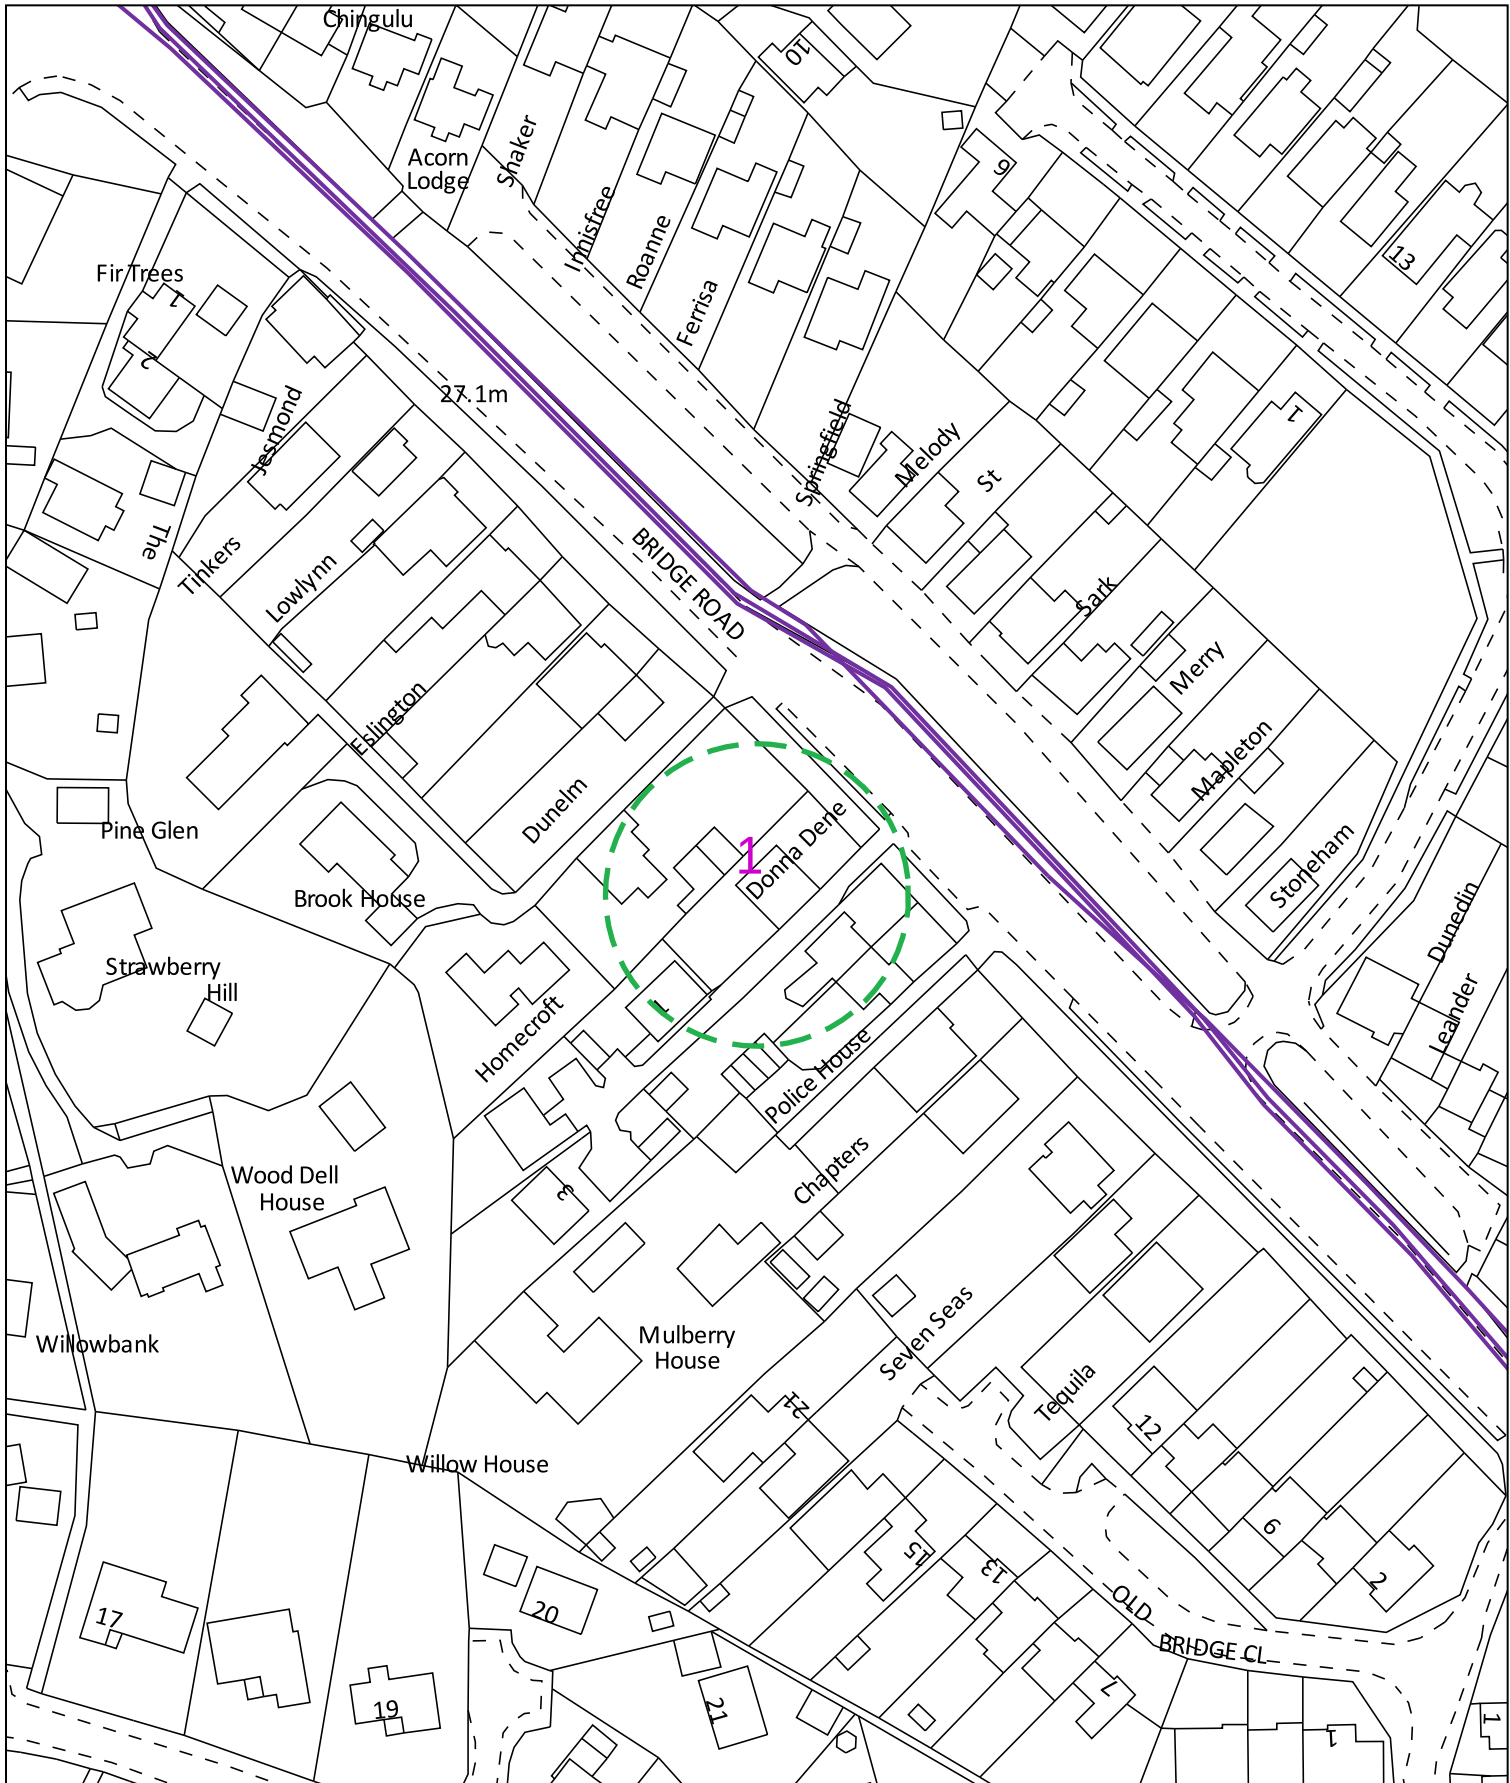

0 50m Dig Sites Area:  Line:  The quality and accuracy of any print will depend on your printer, your computer and its print settings. Measurements scaled from this plan may not match measurements between the same points on the ground.

Date Requested: 13/04/2026
Job Reference: 41135743
Site Location: 448813 110107

Requested by: Miss Milena Zawal

Your Scheme/Reference:
H/26/101134

Scale: 1:1250 (When plotted at A4)

The information on this document is proprietary and shall not be used, copied, reproduced or disclosed in whole or in part without written consent of Neos Networks. Approximate location only is shown. To determine exact location a trial hole must be dug. Before excavation, please refer to HSG47. Neos Networks accept no liability for errors or omissions.

 Neos Networks Underground Route **Emergency Number: 0345 305 3337**



Registered Office:
Inveralmond House,
200 Dunkeld Road,
Perth, PH1 3AQ