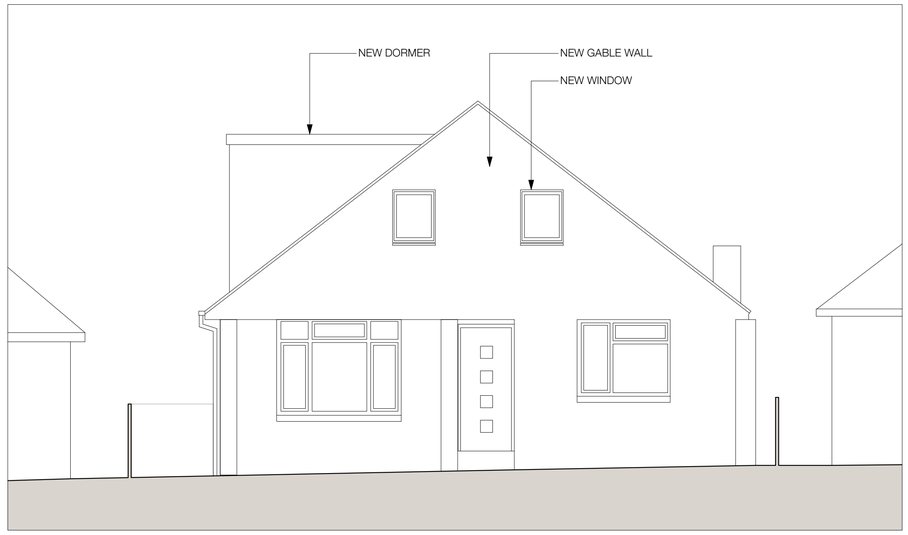

01 PROPOSED NORTHERN ELEVATION
Scale: 1:50

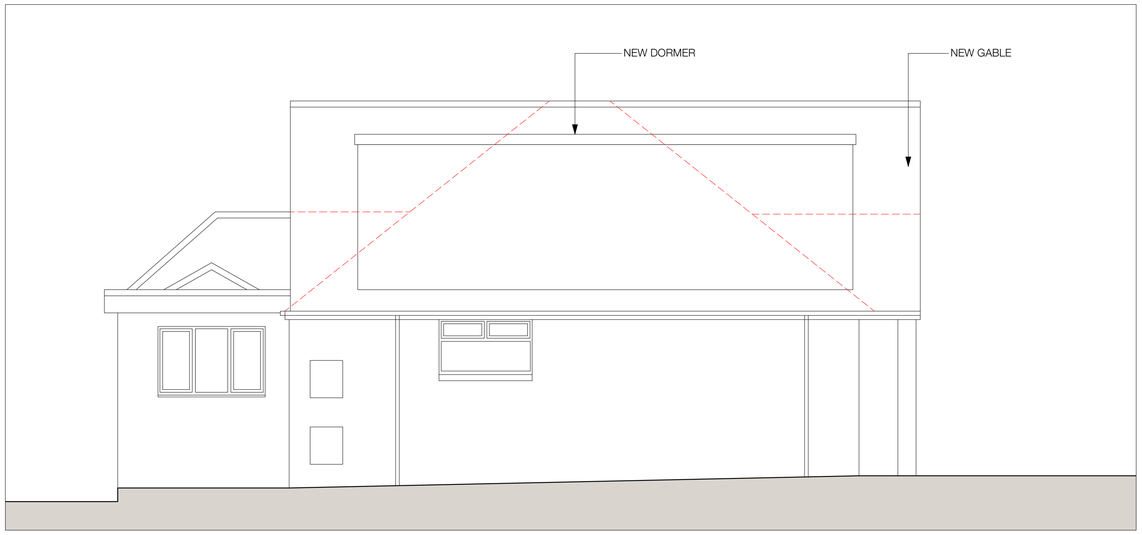

02 PROPOSED EASTERN ELEVATION
Scale: 1:50

0 5 10 m

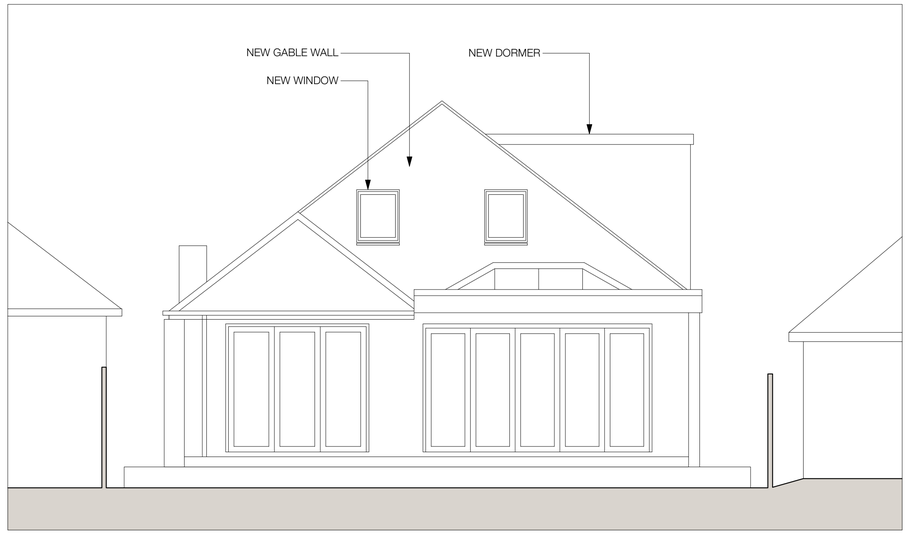

03 PROPOSED SOUTHERN ELEVATION
Scale: 1:50

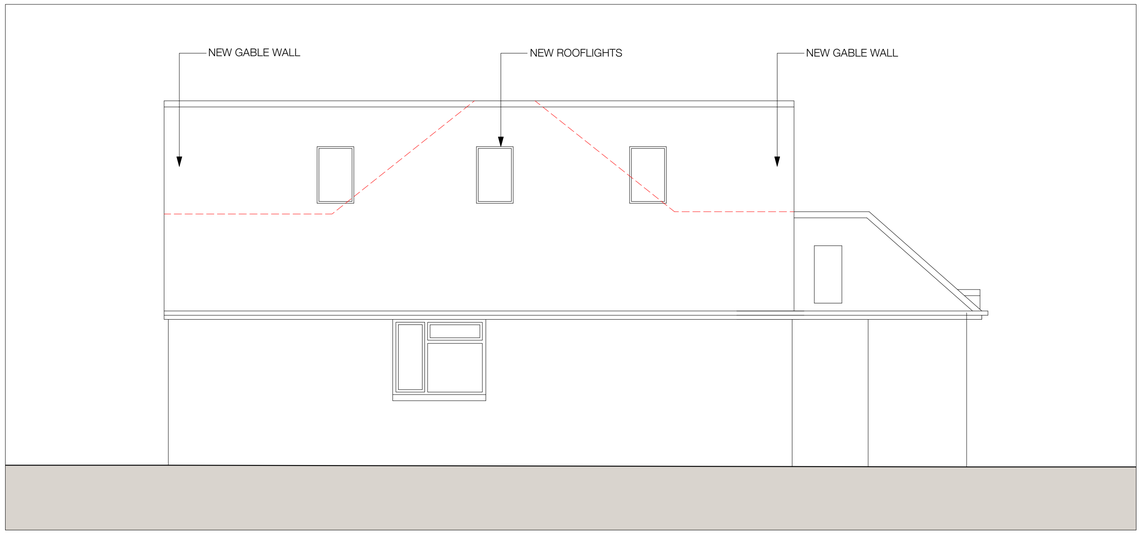

04 PROPOSED WESTERN ELEVATION
Scale: 1:50

REV	DATE	NOTES	DRN	CHKD
A	--/--/20	- - -	--	--

GENERAL NOTES

THE CONTRACTOR IS RESPONSIBLE FOR THE CHECKING OF ALL SITE DIMENSIONS AND LEVELS.
DISCREPANCIES TO BE REPORTED IMMEDIATELY TO THE CONTRACT ADMINISTRATOR / ARCHITECT.
TO BE READ IN CONJUNCTION WITH ALL RELEVANT CONSULTANTS DRAWINGS AND INFORMATION.
ALL EXISTING SITE, TREE AND BUILDING INFORMATION HAS BEEN COMPILED FROM DIFFERENT SOURCES.

Paul Cashin Architects
Thistle Cottage
Dunley
Hampshire
RG28 7PU
07937 786 320
www.paulcashinarchitects.co.uk

DRAWING TITLE	Proposed Elevations
DRAWING REF	2611-PCA-DR-A-121
STATUS	INFORMATION - NOT FOR CONSTRUCTION
SCALE	

PROJECT TITLE	76 LOWER NORTHAM ROAD
CLIENT	SMALL
ORIGIN	05/26
PROJECT NO.	2611