




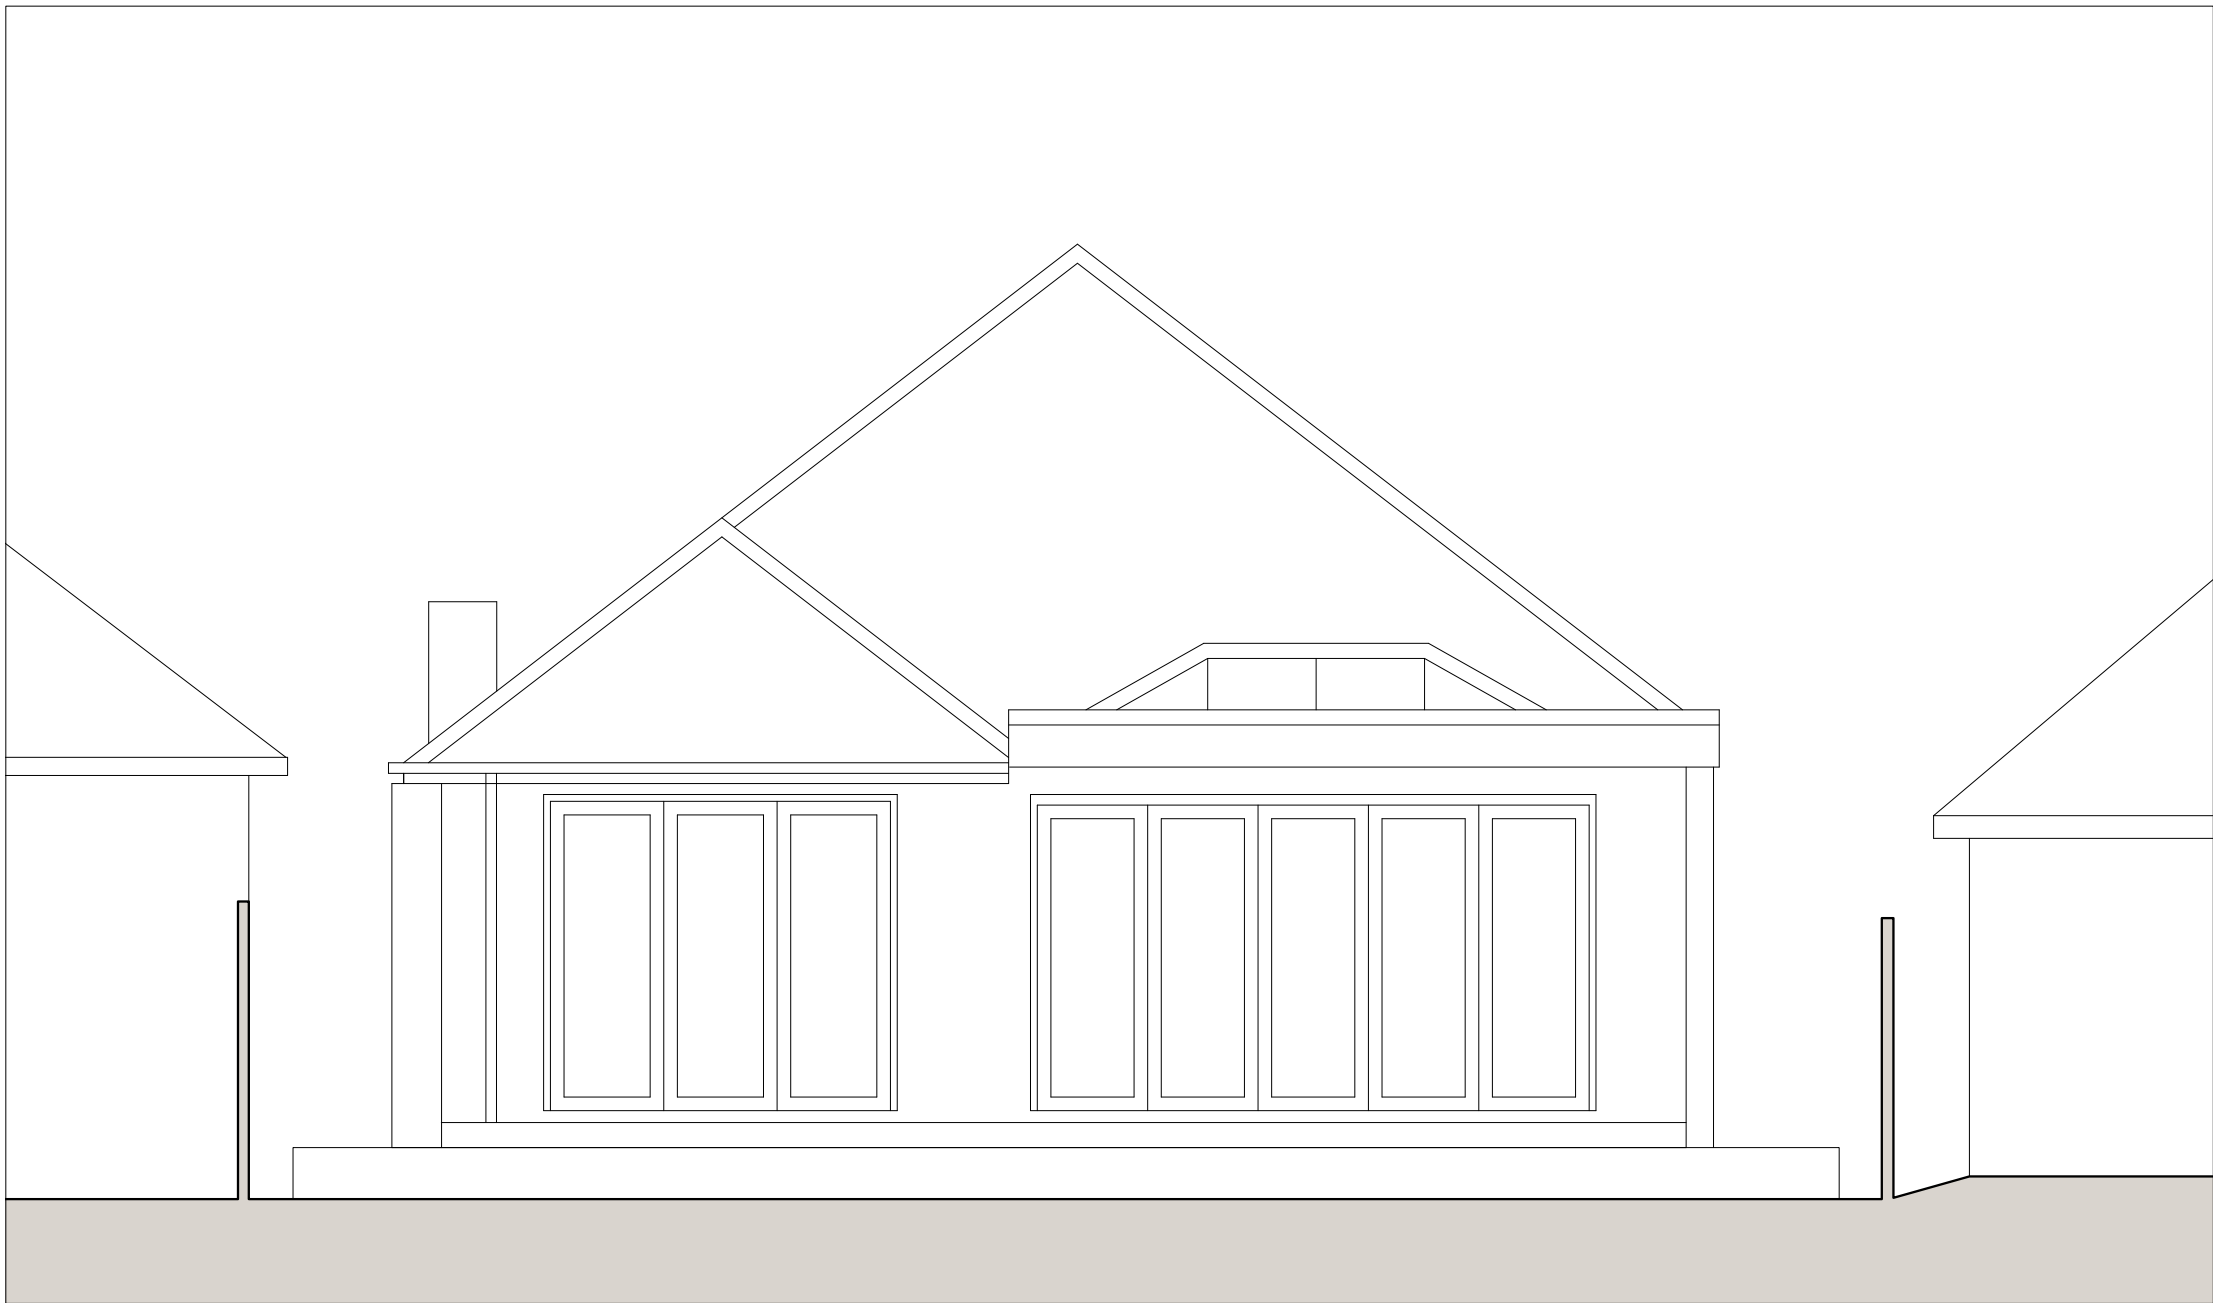


01 EXISTING NORTHERN ELEVATION
Scale: 1:50

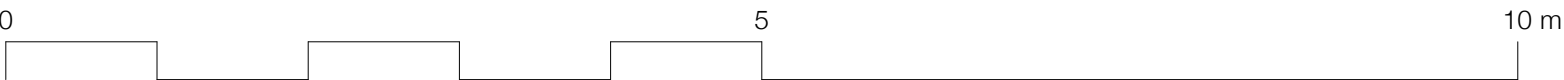

03 EXISTING SOUTHERN ELEVATION
Scale: 1:50

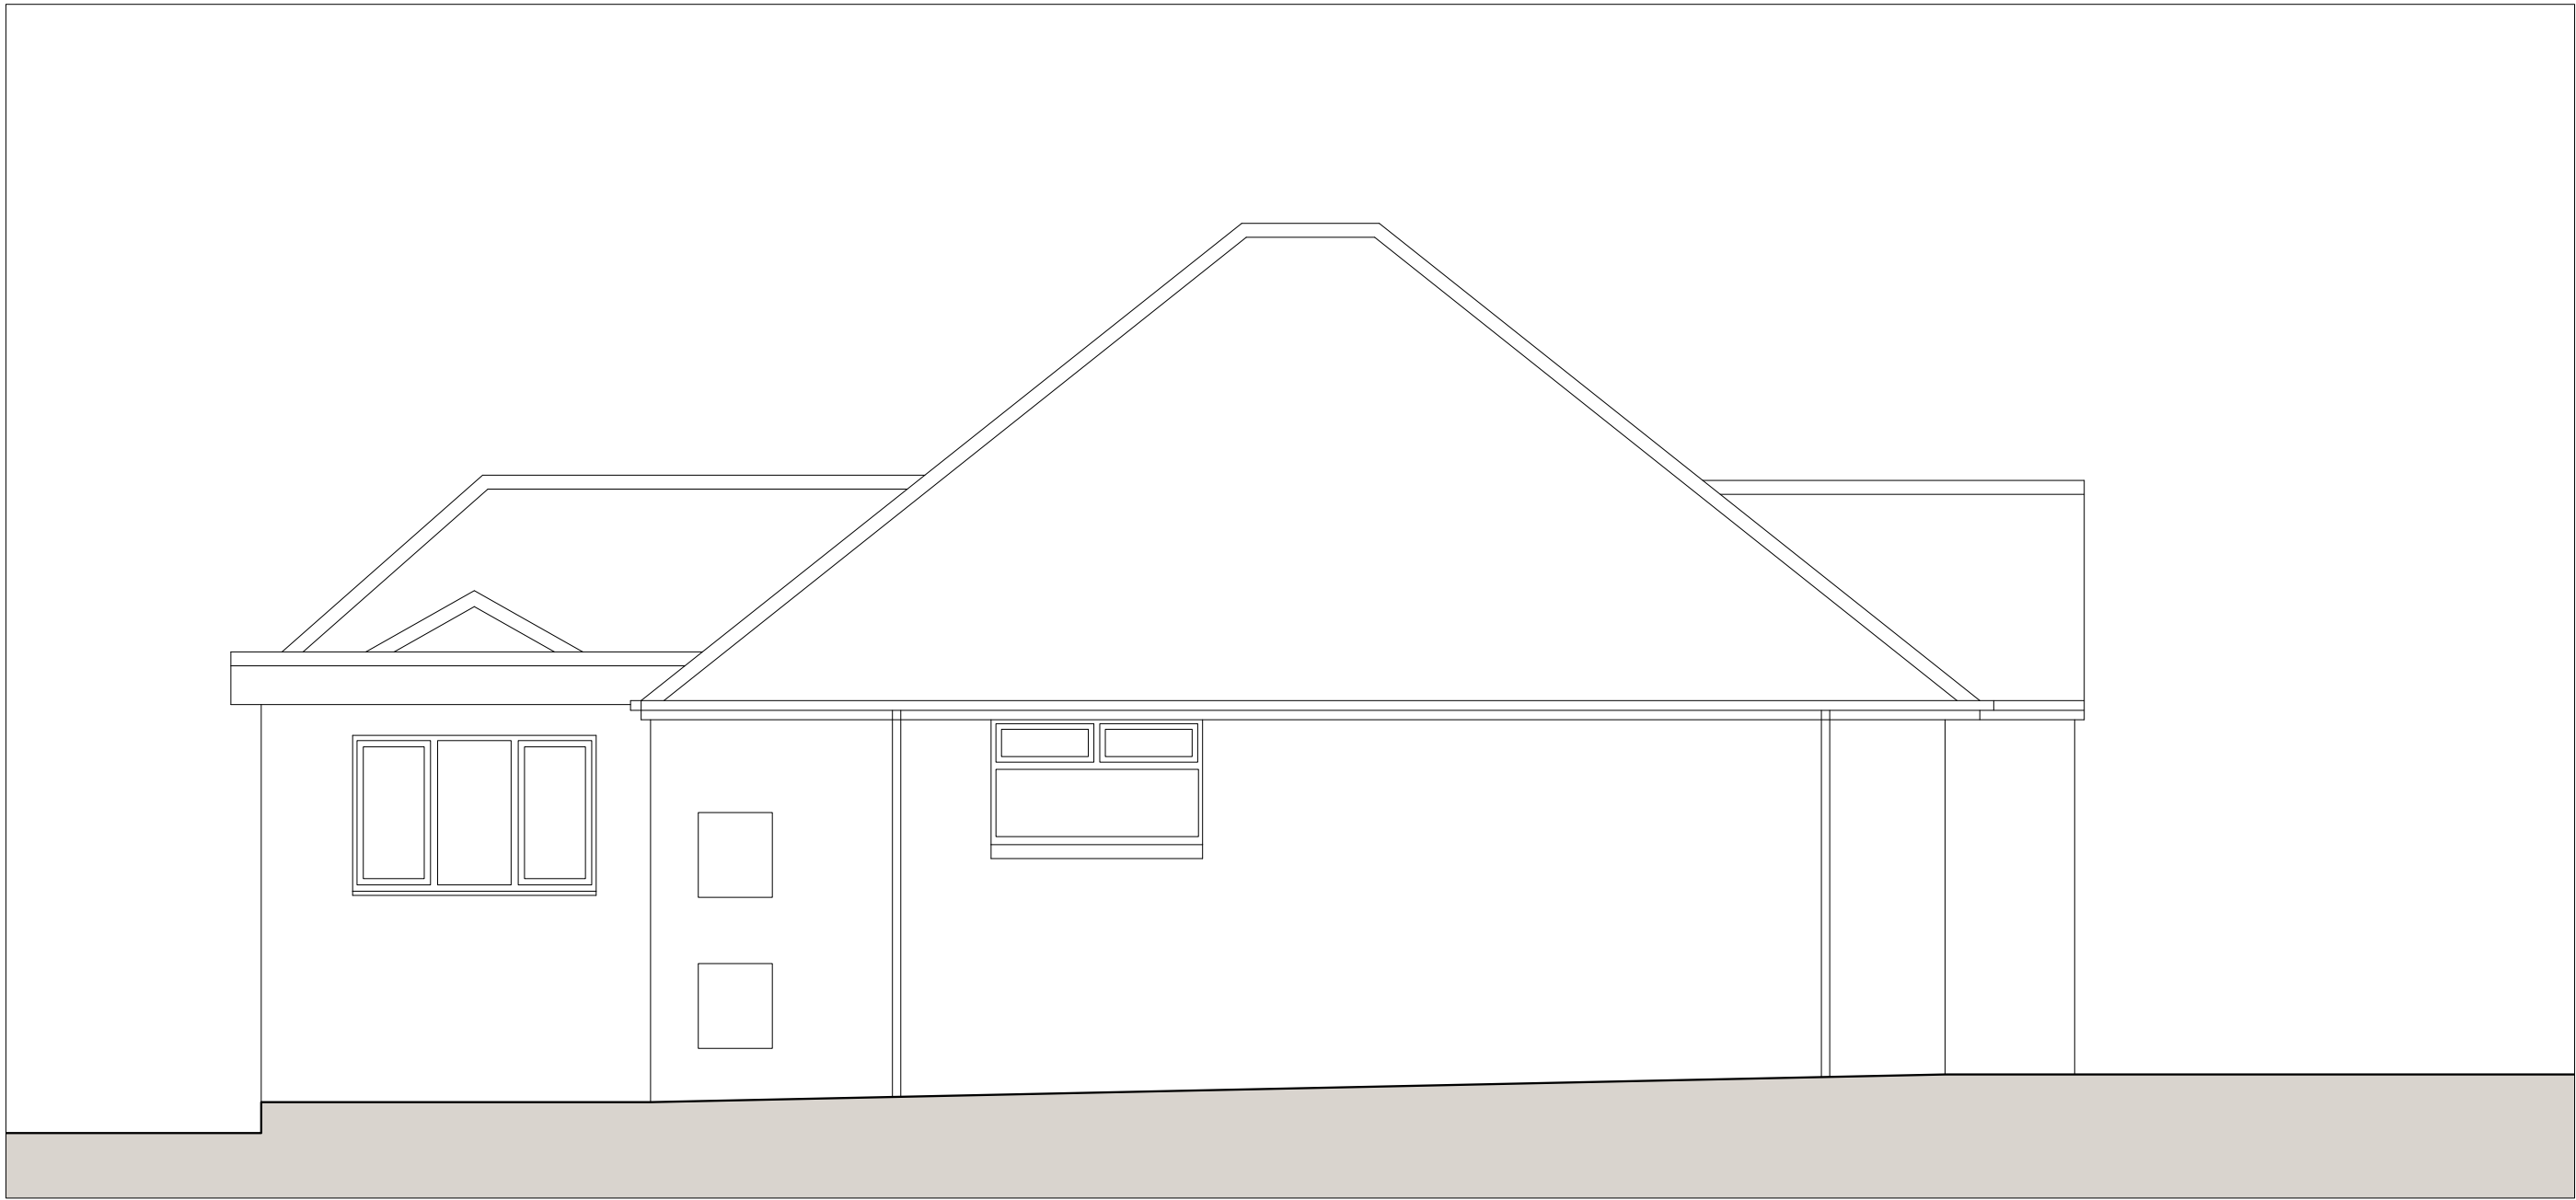

02 EXISTING EASTERN ELEVATION
Scale: 1:50

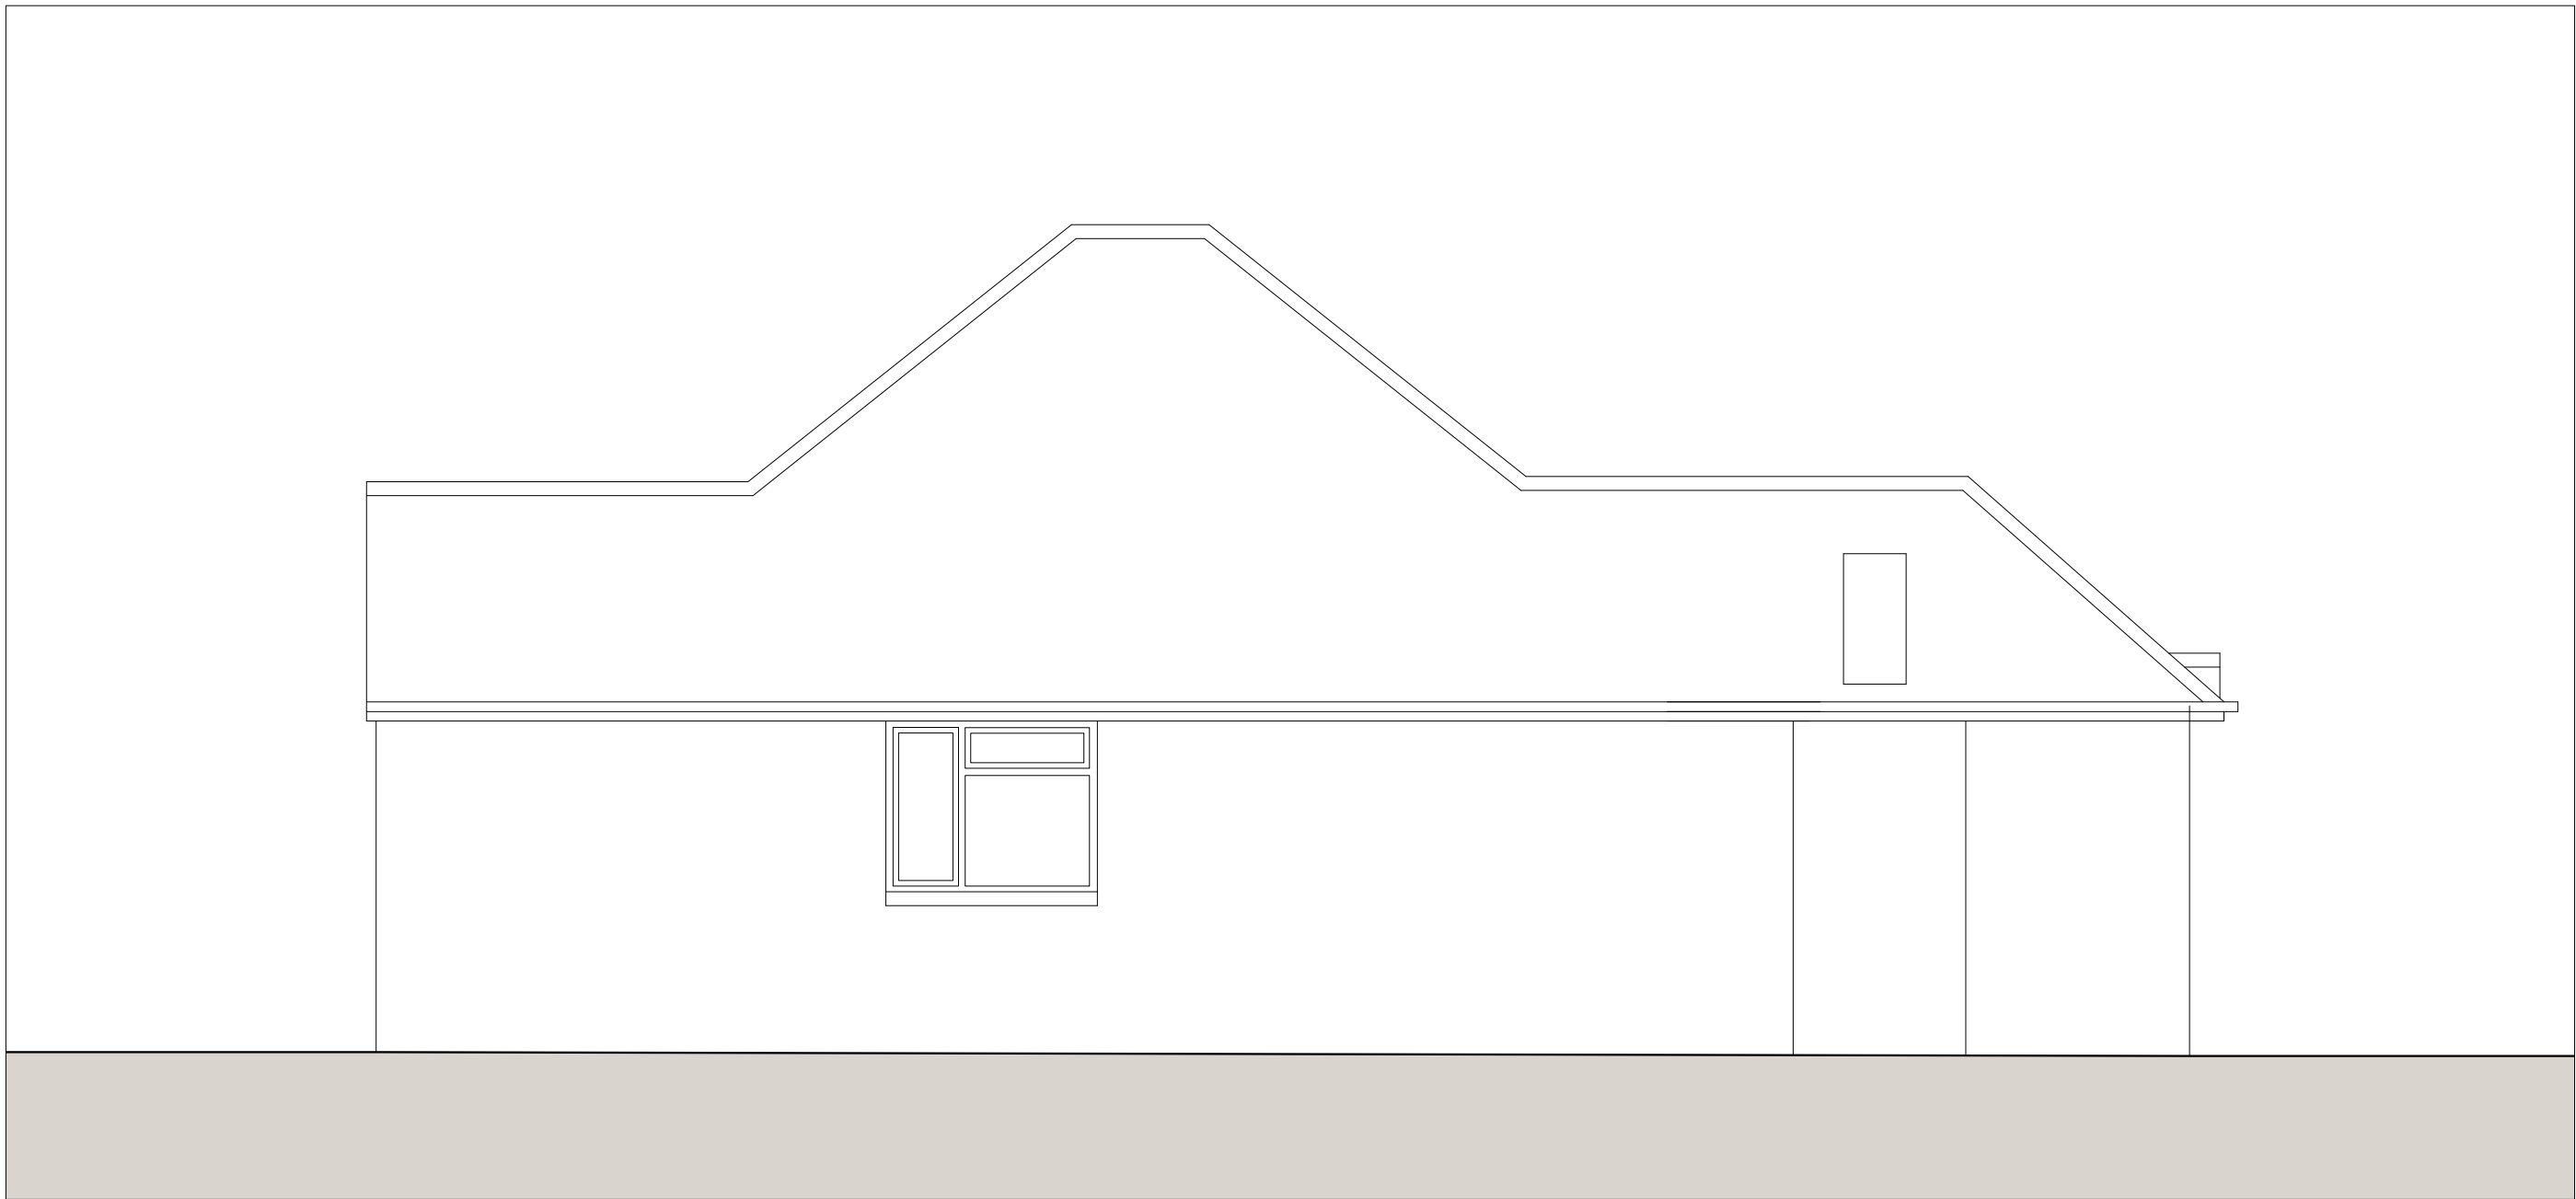

04 EXISTING WESTERN ELEVATION
Scale: 1:50