


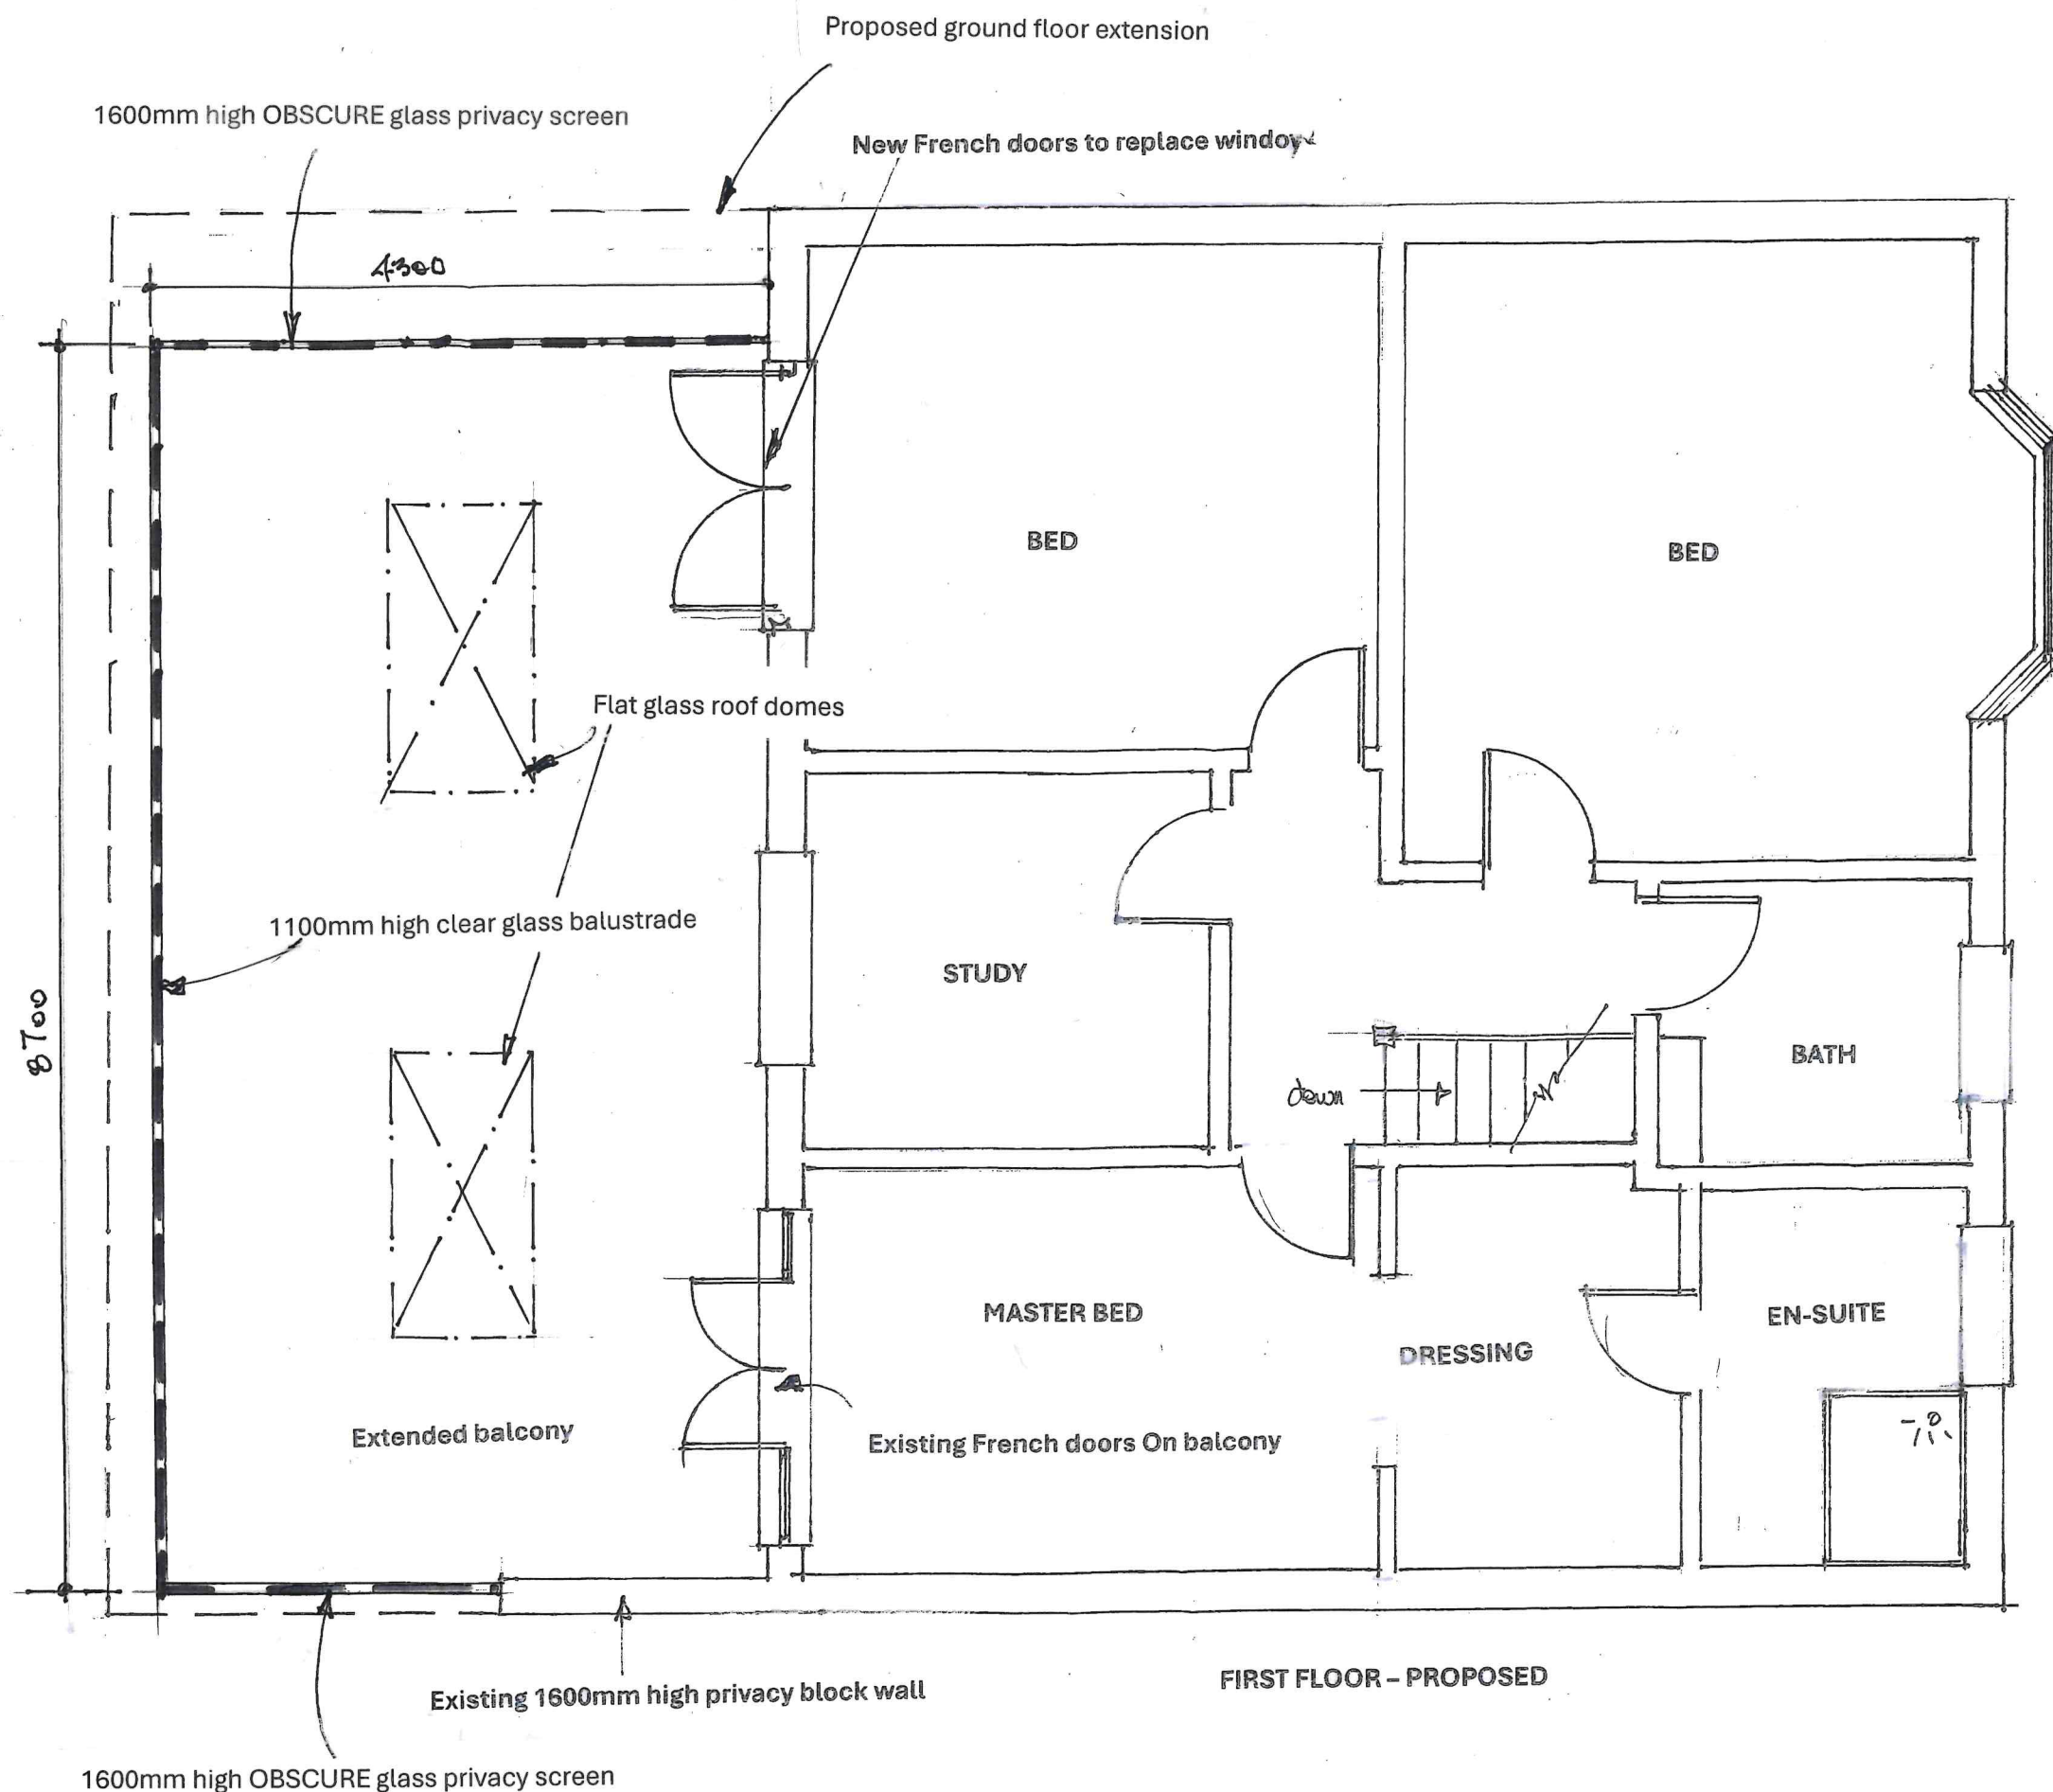

1:50 @ A3.



Title:
**PROPOSED REAR EXTENSION
AND ALTERATIONS**
AT
**78 ST. JOHNS ROAD
HEDGE END
SOUTHAMPTON**

Drwg.no **LS/P/06 "A"**

Scale: **1:50**

Date: **May 26.**