
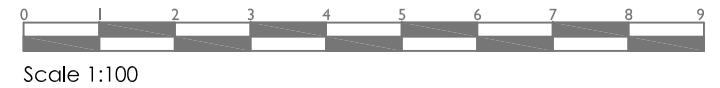
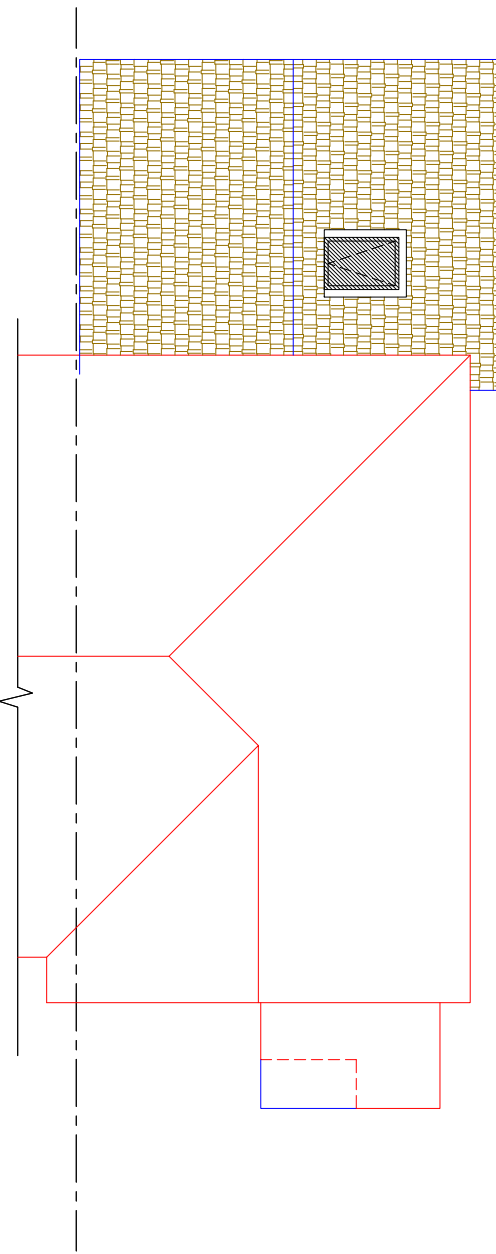
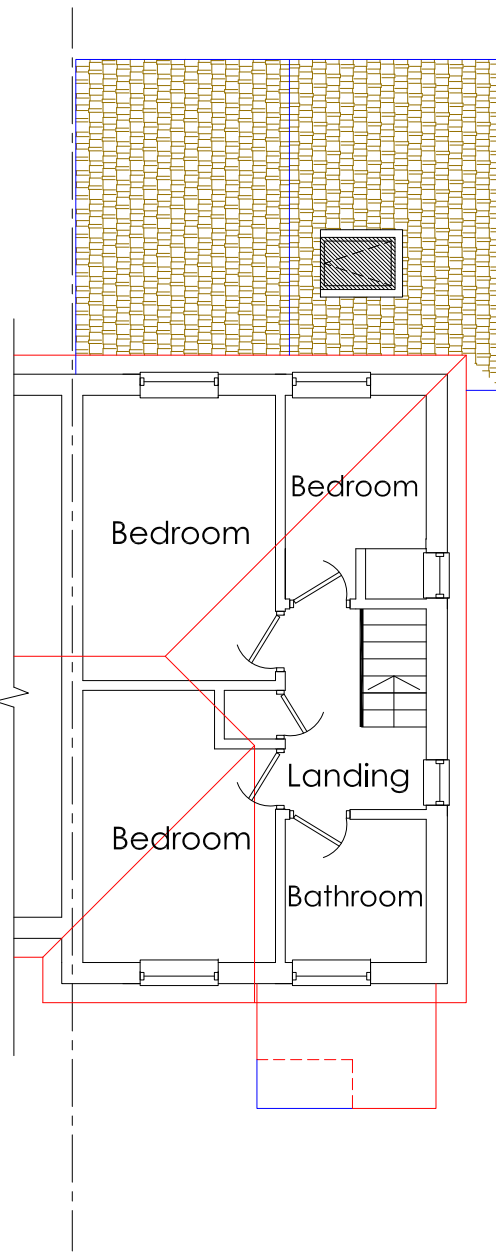
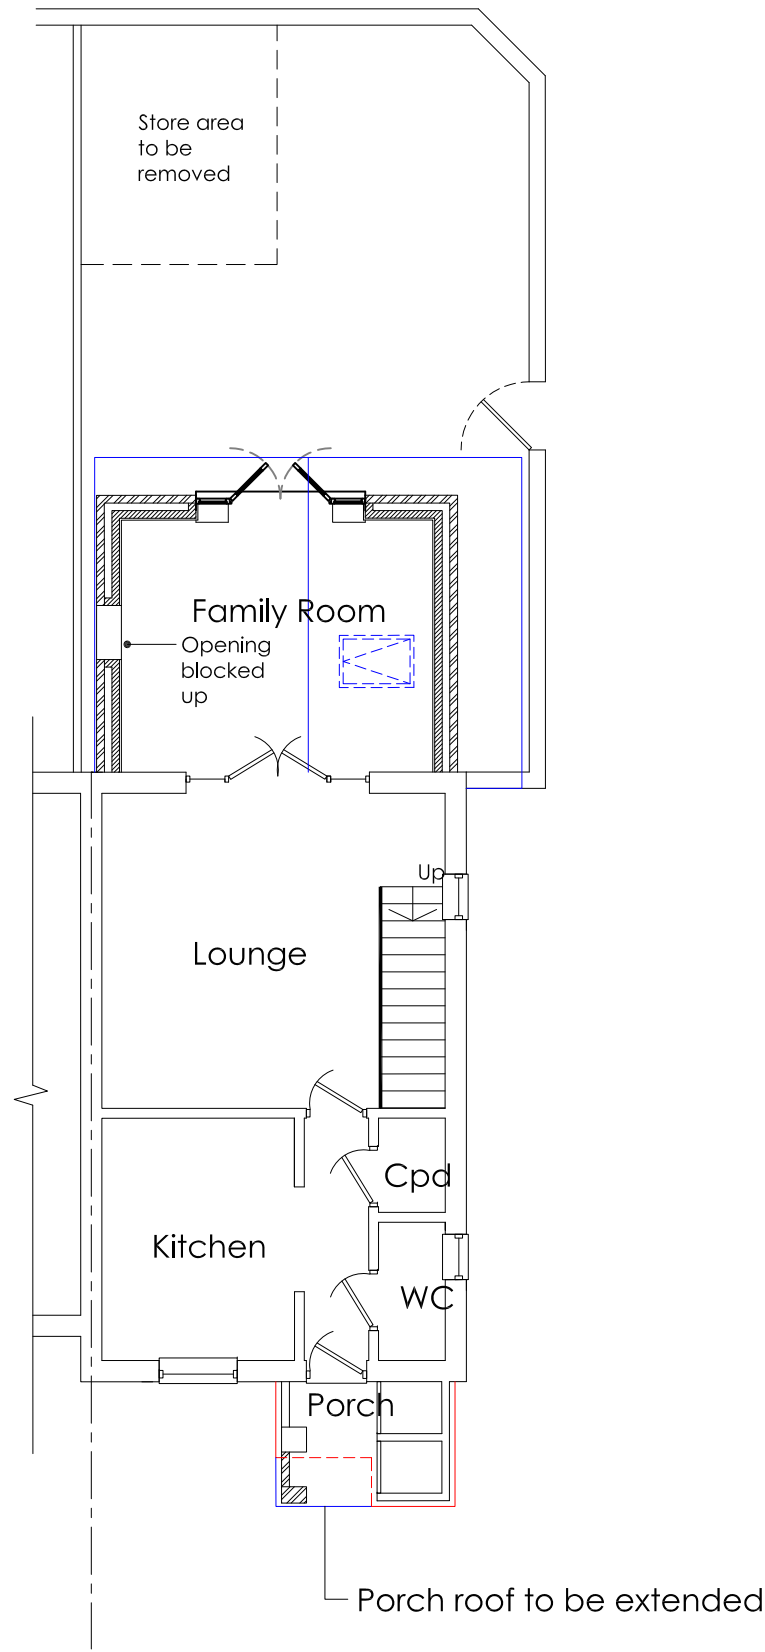


Materials to match existing

Notes
All dimensions and details to be checked on site by builder prior to commencement of works.
This plan must not be acted upon until it has been approved by the Local Authority.
Client to conform to party wall act of 1996 if required.

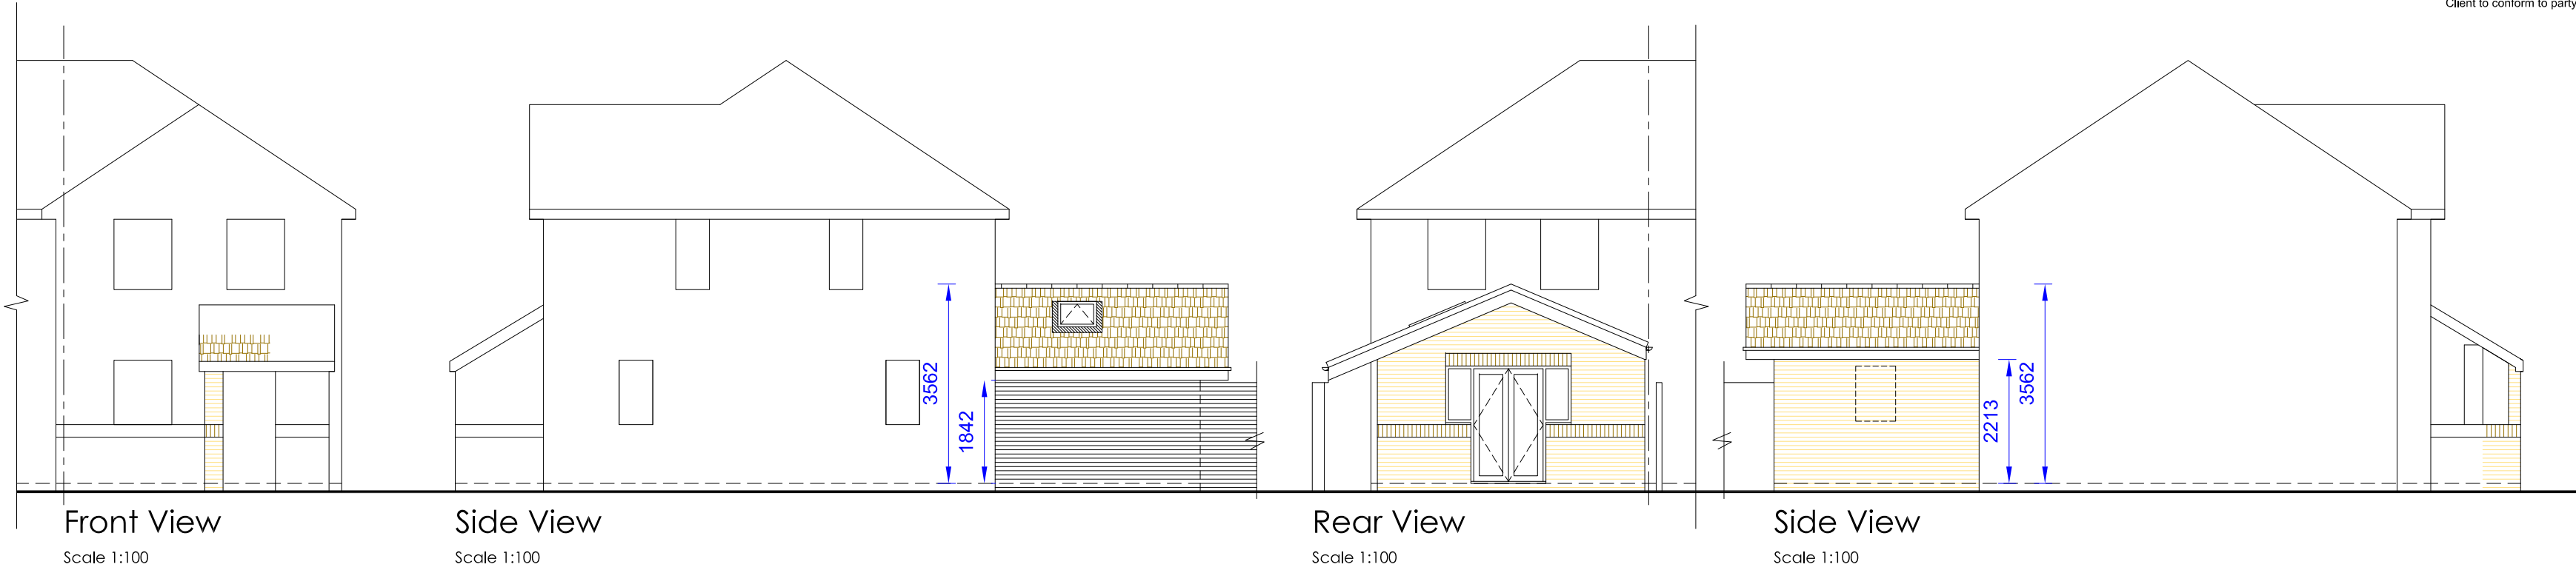

B		
A		
	Date	Revisions
Drawing Title.		
As Built /Proposed		
SITE ADDRESS		CLIENT ADDRESS
55 Atlantic Park View West End Southampton SO18 3RR		
as noted		PAPER SIZE A2
Scale.		Drawn by.
	April 2026	R.N.S.
Date.		
Sanders Design Services Ltd		
95 Cedar Road Hythe Southampton SO45 3PX		
www.sandersdesignservices.co.uk info@sandersdesignservices.co.uk		
023 8020 7195		
Drawing No		Revision
duhr sht 4		x