


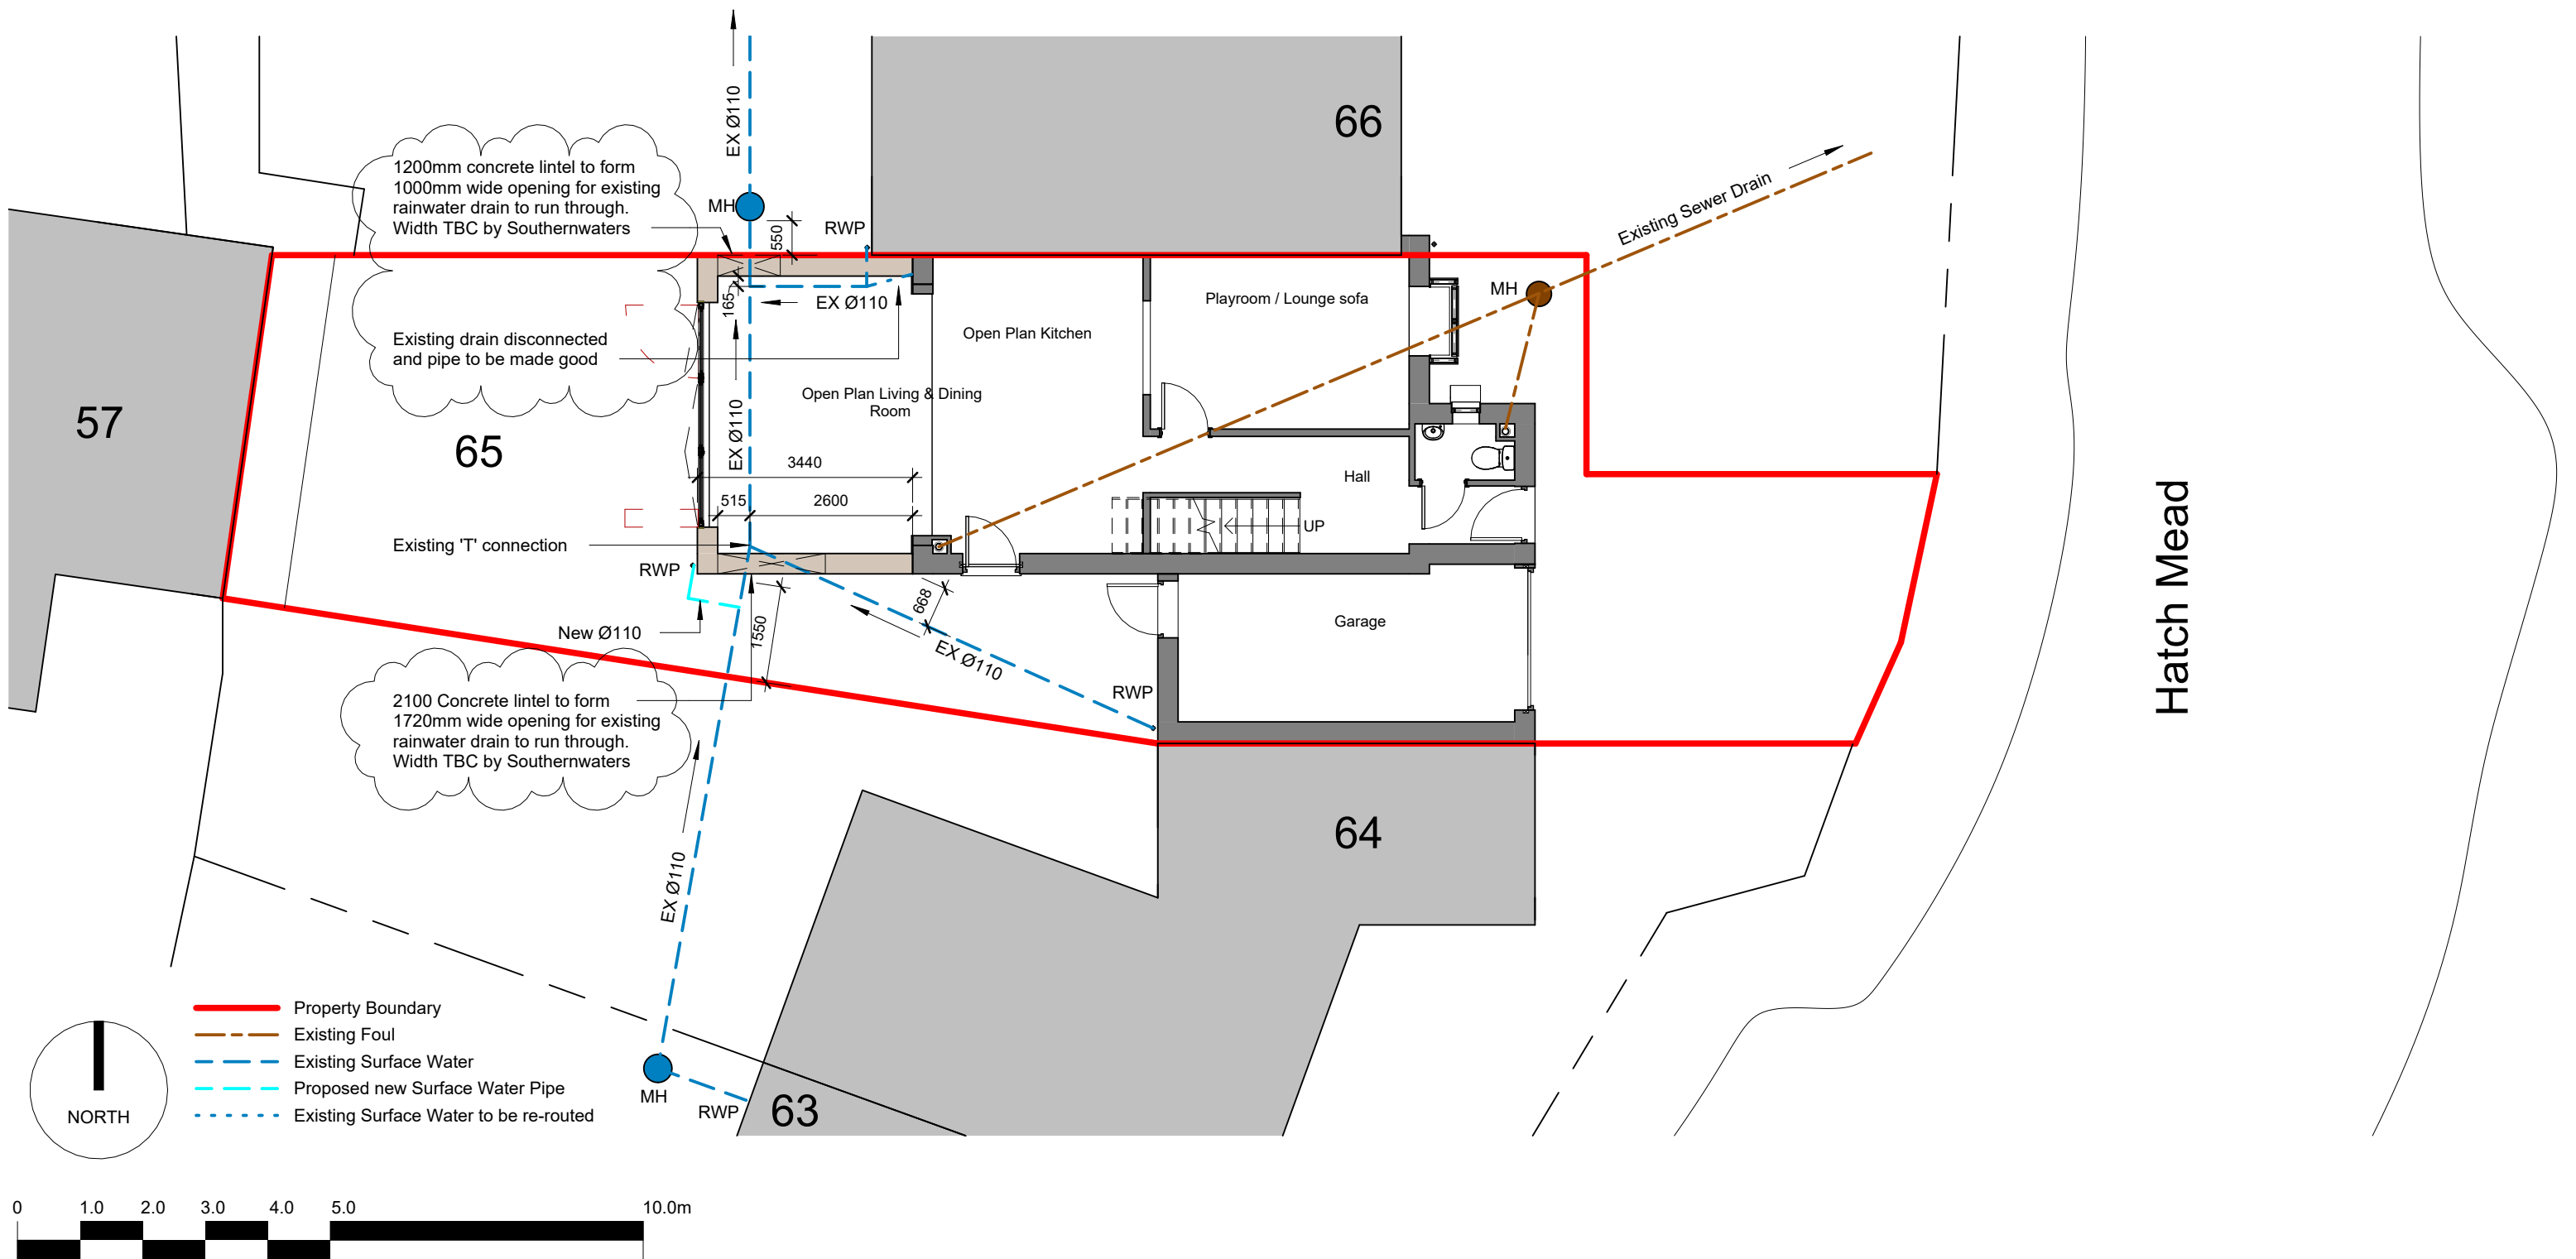

Please Note:

This drawing can only be scaled for planning purposes. Dimensions to be checked on site and any discrepancies are to be highlighted to the Architect prior to construction.

Topographical / Ordnance Survey information shown has been prepared by a third party, HGP accept no responsibility for accuracy or completeness of the survey.

This drawing is to be read in conjunction with all other project drawings, construction notes and / or project specifications including those by other project consultants and specialists. All discrepancies should be reported immediately.

Design subject to detail development / approval. Measurements and accommodation schedules subject to amendments following coordinated input by others. Costings cannot be finalised until approval / confirmation by relevant authorities and Client.

P2	Building footprint extended to achieve min 500mm from public sewer.	23.05.2026	AP
P1	Preliminary Issue	14.05.2026	AP
Rev.	Description	DATE	DB

Proposed New Site Layout

PROJECT 65 Hatch Mead, Southampton	
SCALE 1 : 100@ A3	DATE May 2026
DRAWN BY AP	REVISION P2
DWG# _0002	STATUS PRELIMINARY