


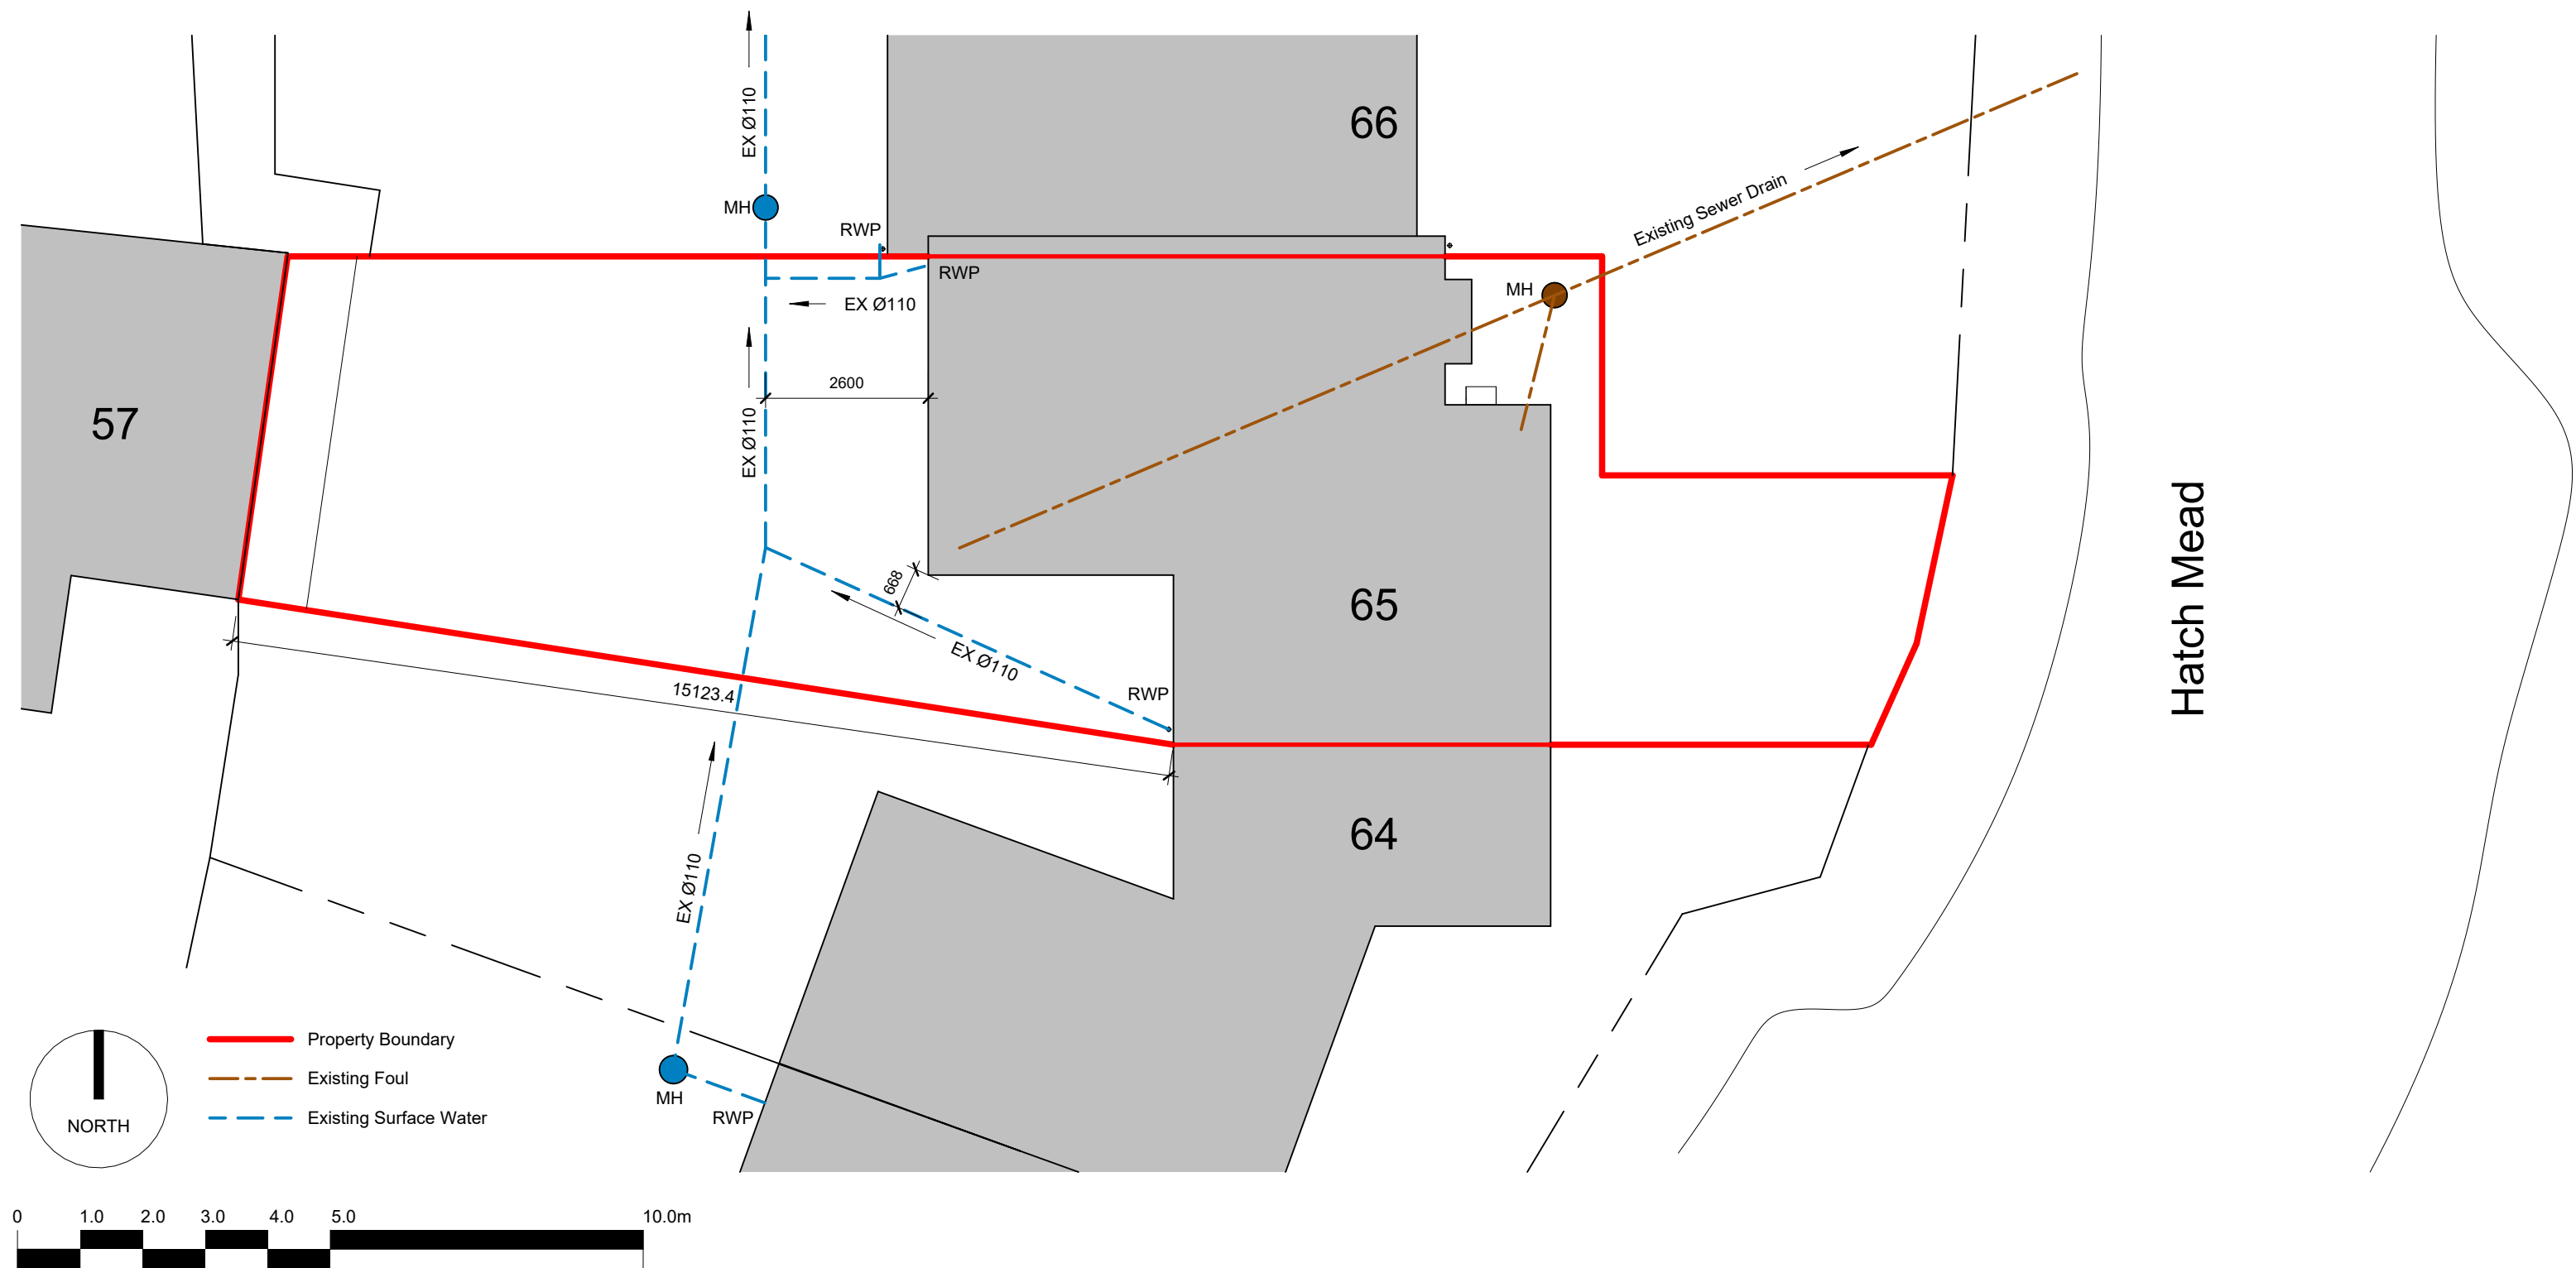

Please Note:

This drawing can only be scaled for planning purposes. Dimensions to be checked on site and any discrepancies are to be highlighted to the Architect prior to construction.

Topographical / Ordnance Survey information shown has been prepared by a third party, HGP accept no responsibility for accuracy or completeness of the survey.

This drawing is to be read in conjunction with all other project drawings, construction notes and / or project specifications including those by other project consultants and specialists. All discrepancies should be reported immediately.

Design subject to detail development / approval. Measurements and accommodation schedules subject to amendments following coordinated input by others. Costings cannot be finalised until approval /confirmation by relevant authorities and Client.

Rev.	Description	DATE	DB
P1	Preliminary Issue	14.05.2026	AP

Existing Site Layout

PROJECT 65 Hatch Mead, Southampton	
SCALE 1 : 100@ A3	DATE May 2026
DRAWN BY AP	REVISION P1
DWG# _0001	STATUS PRELIMINARY