



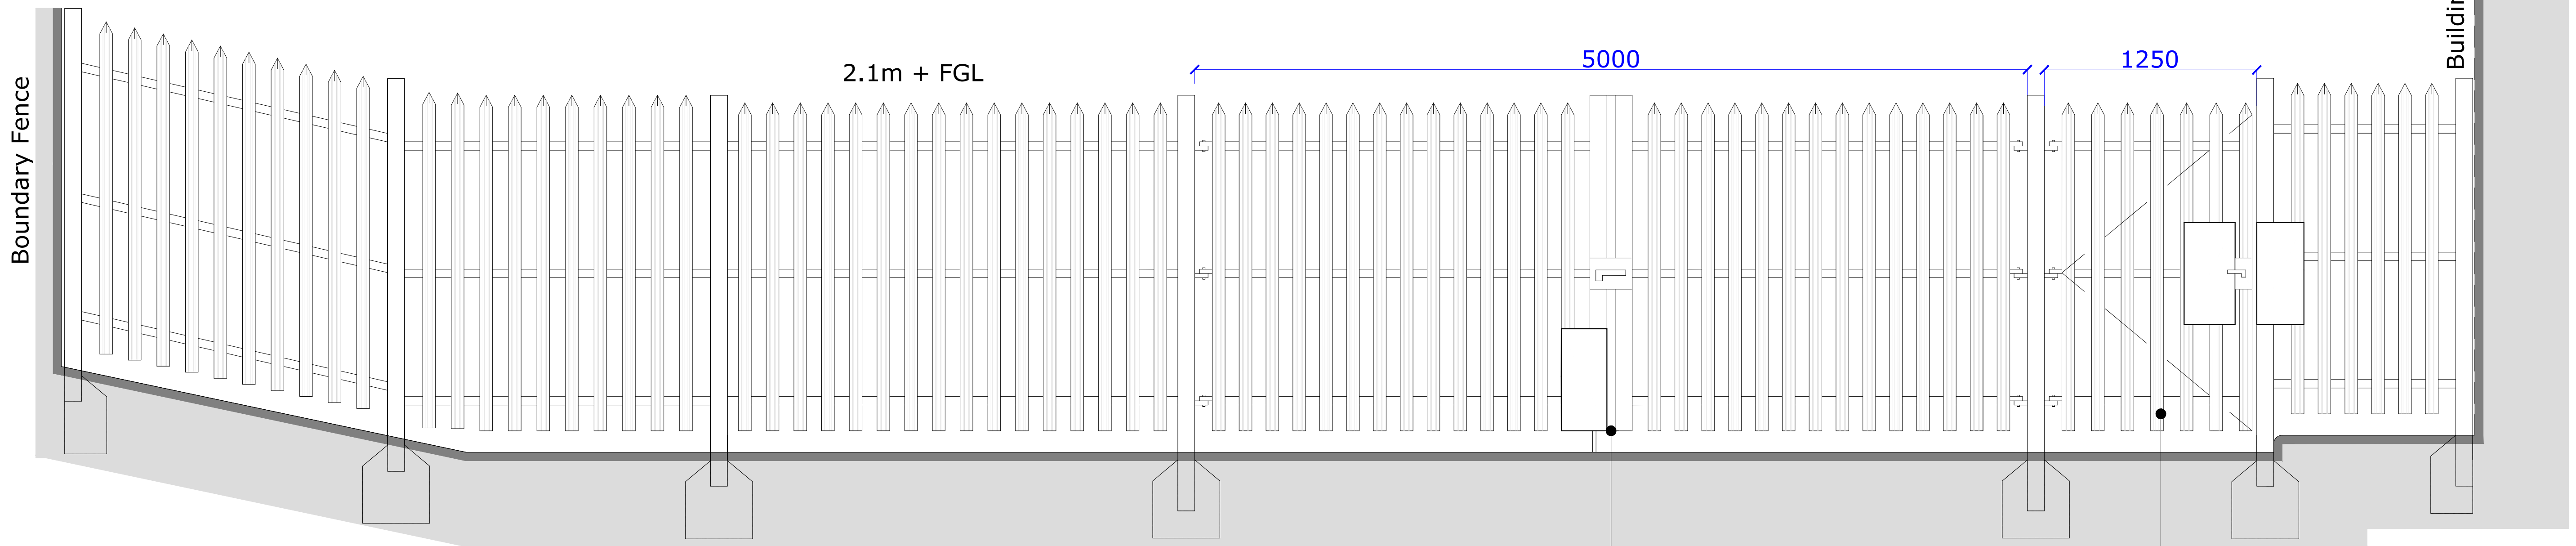

1 Proposed Palisade Fence & Gates Elevation
1:20

Palisade vehicular gates 2.1m high and 5m wide, standard galvanised finished.

Palisade personnel gate 2.1m high for secure access and fire egress, standard galvanised finish.

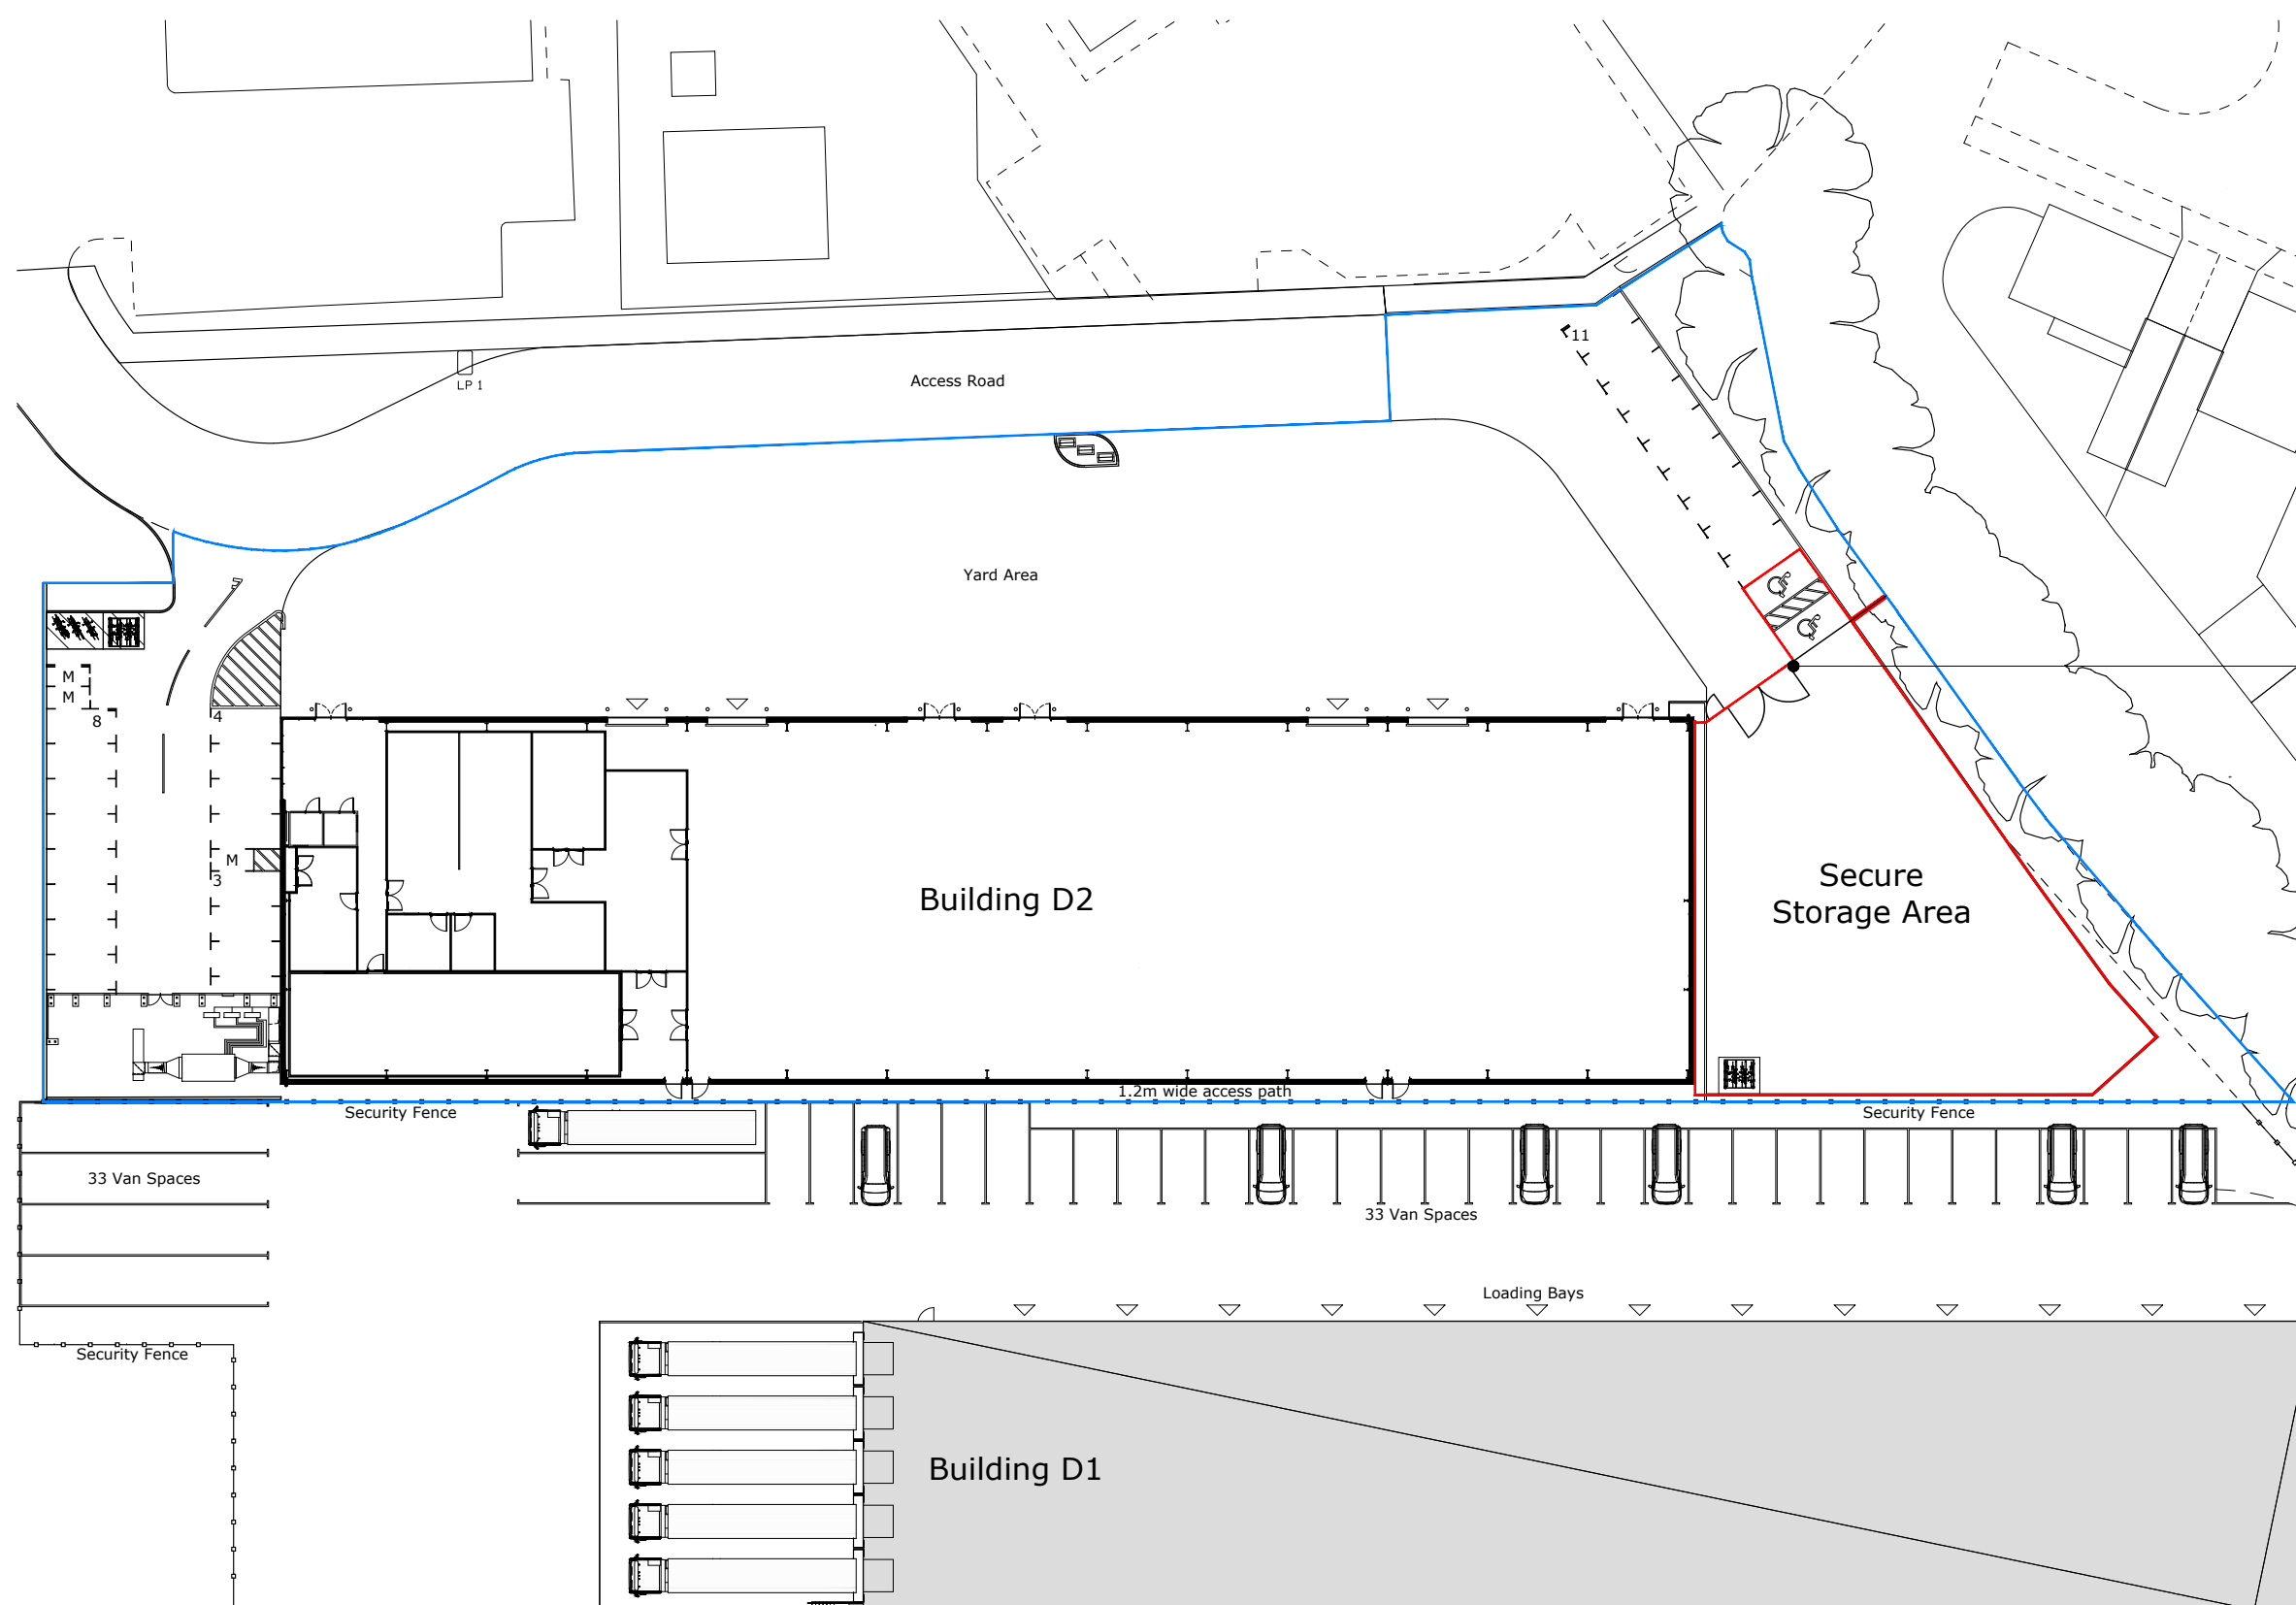

See Detail 1

1 Key Plan
1:500

Notes

This drawing is © Boyle & Summers and may not be reproduced, copied or altered in any way without written authority.

Other than for the purposes of planning, do not scale these drawings. Use written dimensions only. All dimensions to be checked on site prior to commencement of work.

Ordnance Survey Data

The Ordnance Survey data used in this drawing is © Crown Copyright. All rights reserved. Licence no. 100022432.

Site and plot boundaries are shown indicatively only and subject to confirmation.

Proposed Fence & Gates Elevation

HBP - BSL - ZZ - XX - DR - A - 4020 - P1

MAR 2026

25060: Hamilton Business Park

As Shown @ A1

Hedge End

Drawn MB

Client: Ocean Infinity


Checked SS

Suite E, Ferry House
Canute Road
Southampton
Hampshire
SO14 3FJ

023 8063 1432

boyleandsummers.co.uk

Boyle & Summers

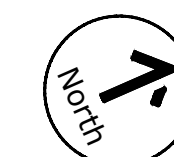

PLANNING

