


PID Totem Steel Frame

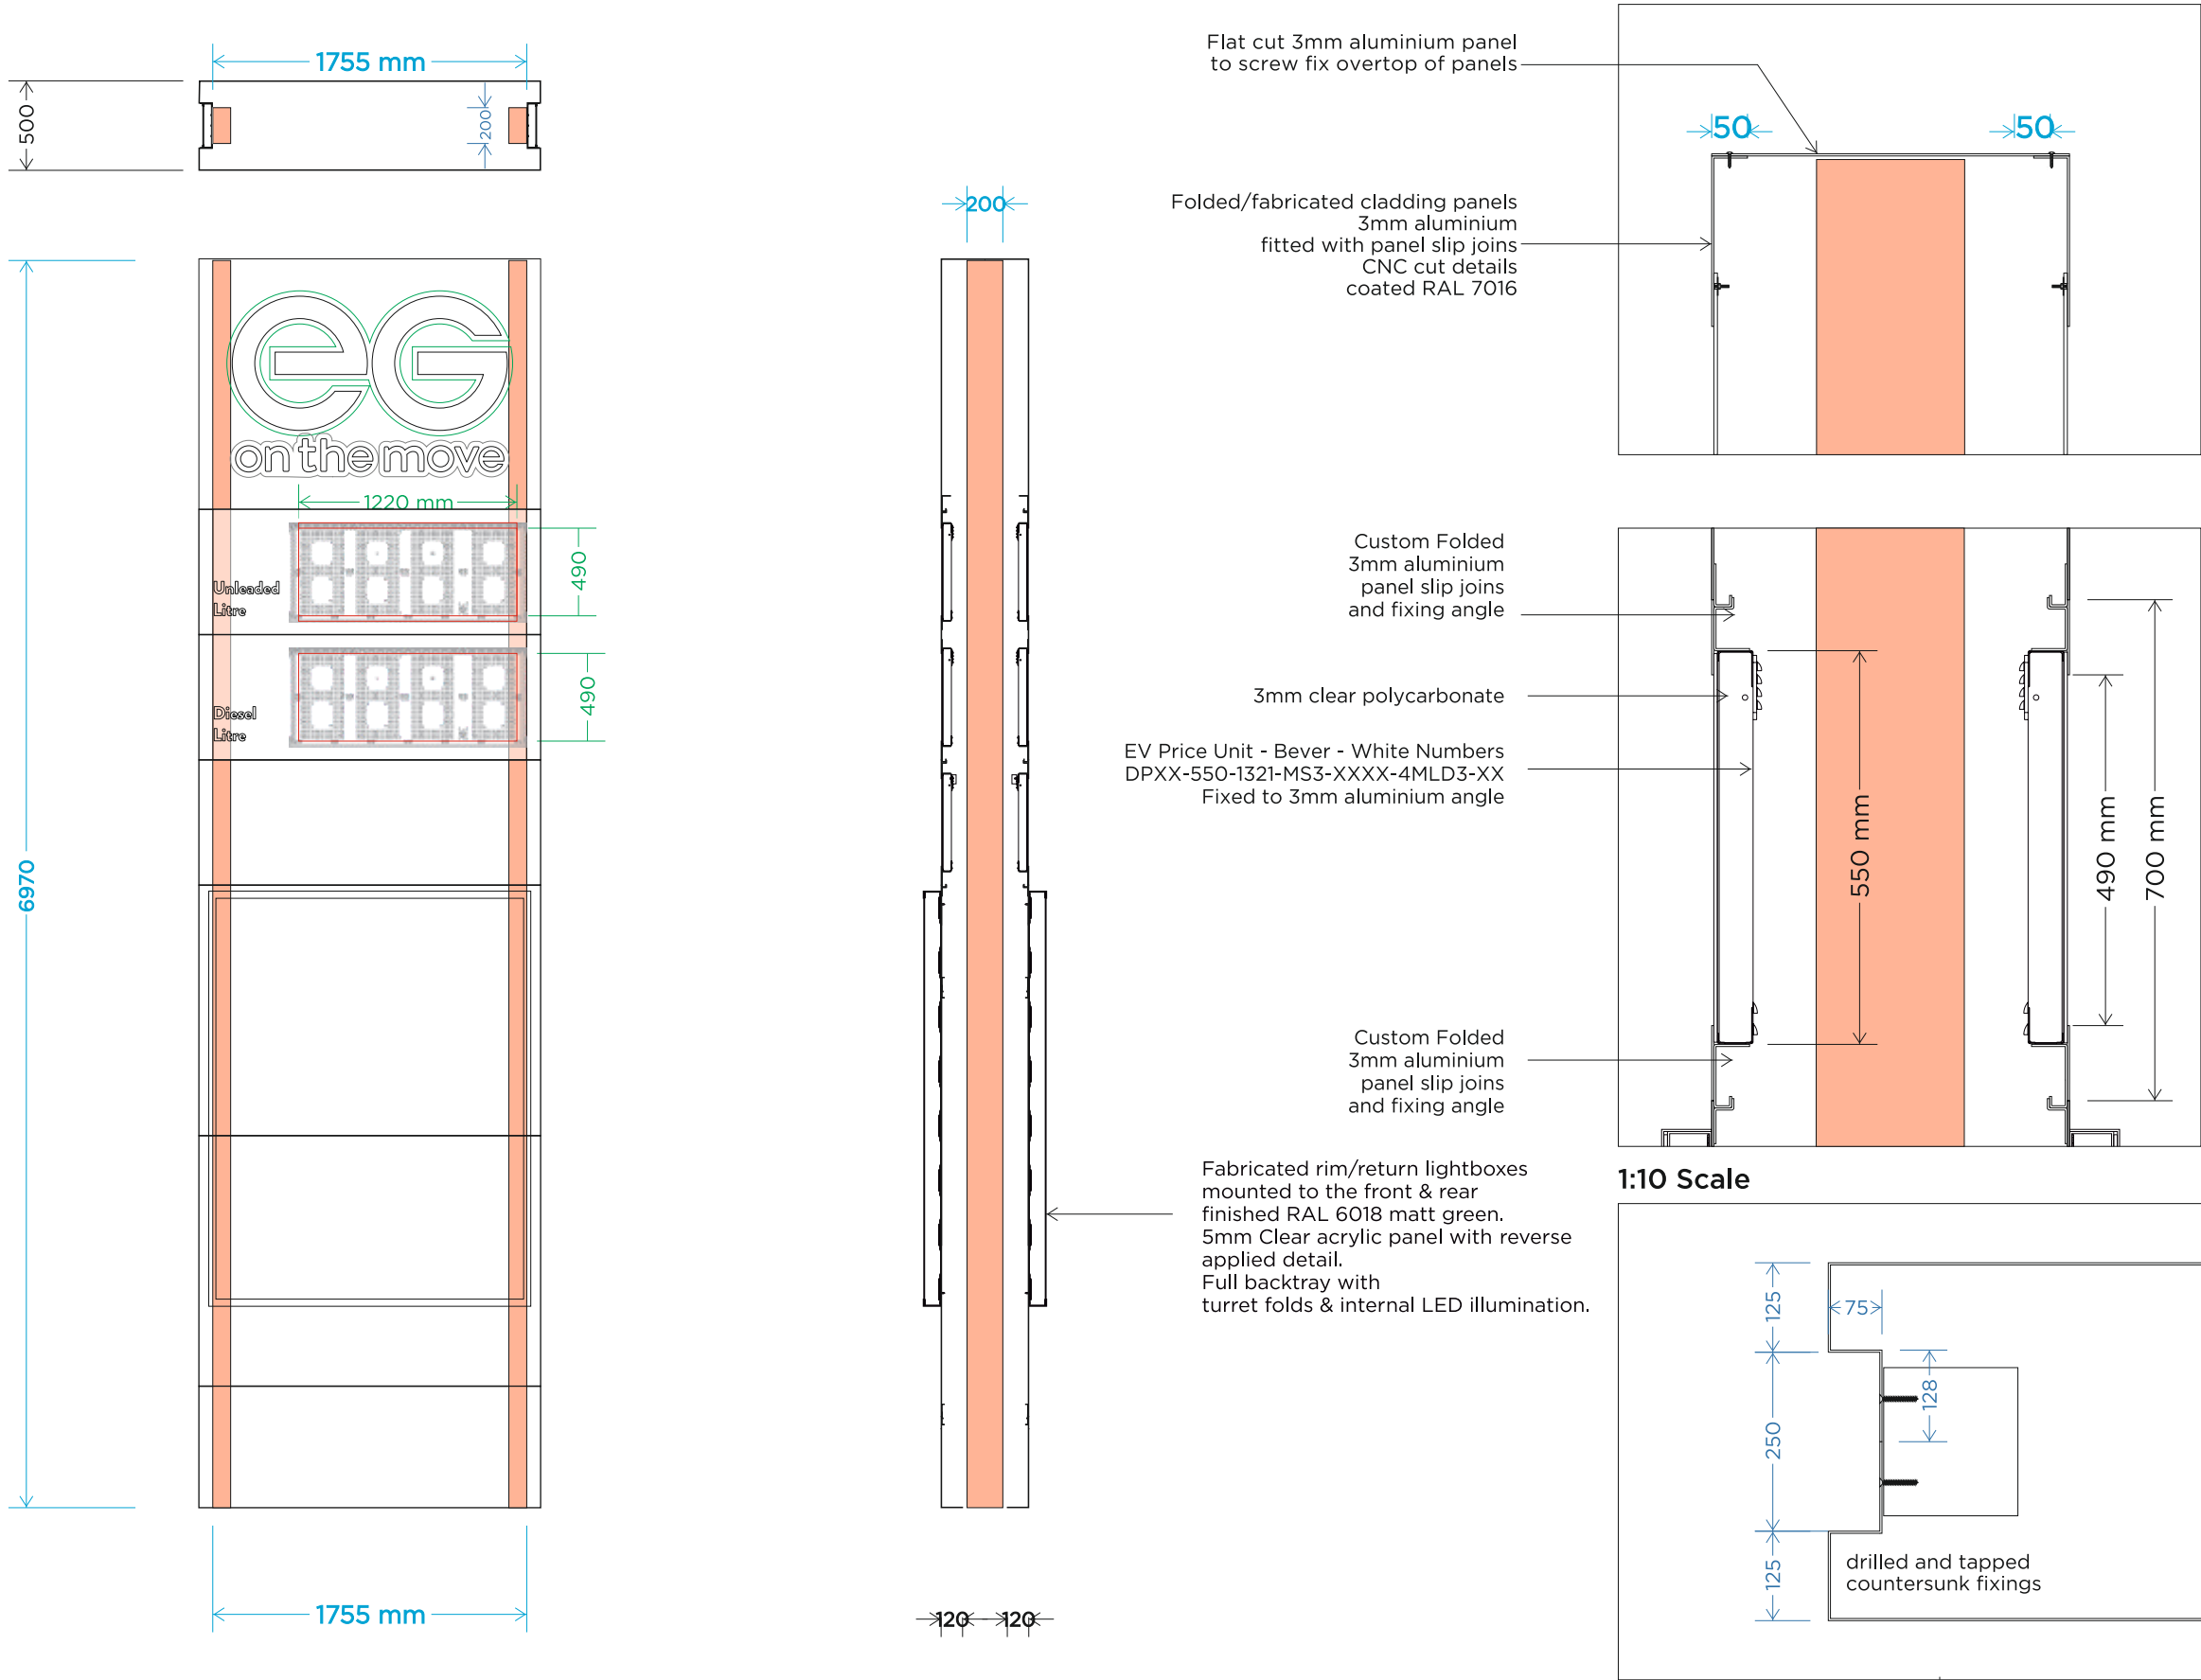

1:10 Scale

 IVC SIGNS LIMITED 1-2 Cobbswood Industrial Estate, Brunswick Road, Ashford, Kent, TN23 1EL ☎ 01233 552 980 @ enquiries@ivcsigns.co.uk 🌐 ivcsigns.co.uk	CLIENT EG on the move		SCALE		First Issue	DATE 18/03/2025	DRAWN BY CL	CHECKED BY	REV		DATE	DRAWN BY	CHECKED BY	Steel Grade & Condition used S355JR or 235		
	SITE ADDRESS SWAYTHLING ROAD, WEST END, SOUTHAMPTON, SO30 3AG		PAGE SIZE A3	REV A	VARIOUS AMENDS	27/03/2025	CJ								Weld size 6mm fillet	Execution Class EXC 2
			PAGE NUMBER 10/18	B	PID BRAND PANEL CHANGE	15/07/2025	AAT								Confidential Information, this must not be shared or duplicated without prior written consent from IVC Signs Limited. Copyright© IVC Signs Limited. No part of this drawing may be copied or reproduced without the express written permission of IVC Signs Limited. All images displayed have reduced resolution to manage document file size.	
	PROJECT / PRODUCT Southampton Services		all dimensions are in mm unless otherwise stated	C	PID ORDER UPDATE	01/08/2025	SG									
	JOB NUMBER C-GS11518-01			D	Major Amendments	23/09/2025	AAT									
				E	second totem re-clad added	29/09/2025	AAT									