



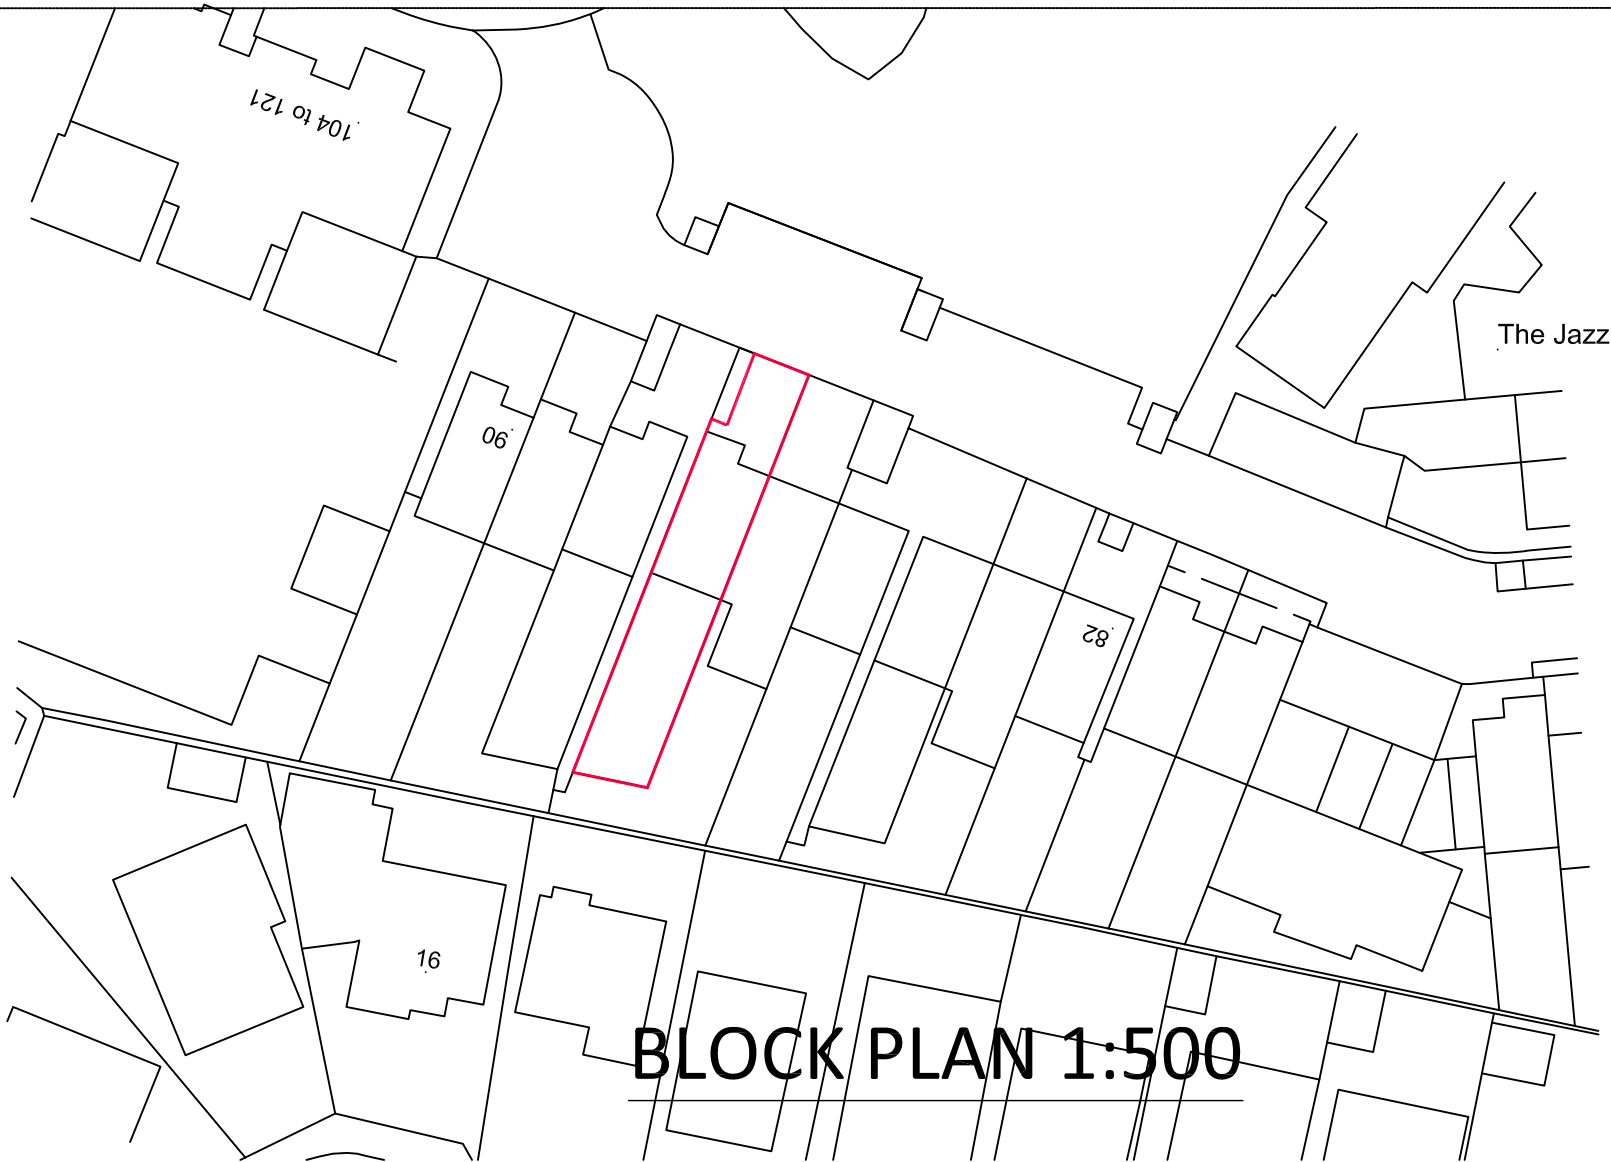


LOCATION PLAN 1:1250

NORTH

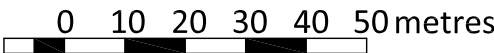

BLOCK PLAN 1:500

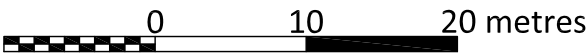

**LARNER
SING
LIMITED**

**CHARTERED PRACTICE
FOR BUILDING DESIGN
& PLANNING**

CONTACT ADDRESSES: UK - 28 LOWER STREET,
ROCE, SOMERSET, BA11 8PJ
= FRANCE - 888 DEL SOL, 48800, CORRECTE
= TEL: 00 33 03 73 78 93 88 28 14 44 01 17 83 42 84 1
EMAIL: INFO@LARNER-SING.COM
= DER POTZKE IAN WIND IAN HOS IAN HOS IAN HOS IAN HOS

B Red line corrected again.

28.5.26

A Red line corrected

27.5.26

Revisions

Project Title

**87 HUT FARM
PLACE
CHANDLERS
FORD**

Drawing Title

**BLOCK AND
LOCATION PLAN**

This drawing is copyright

Sheet size

A3

Date

MAY 26

Scale

AS SHOWN

Prepared by

IDS

Drawing Number

819/BLb