


1:50 @ A3.

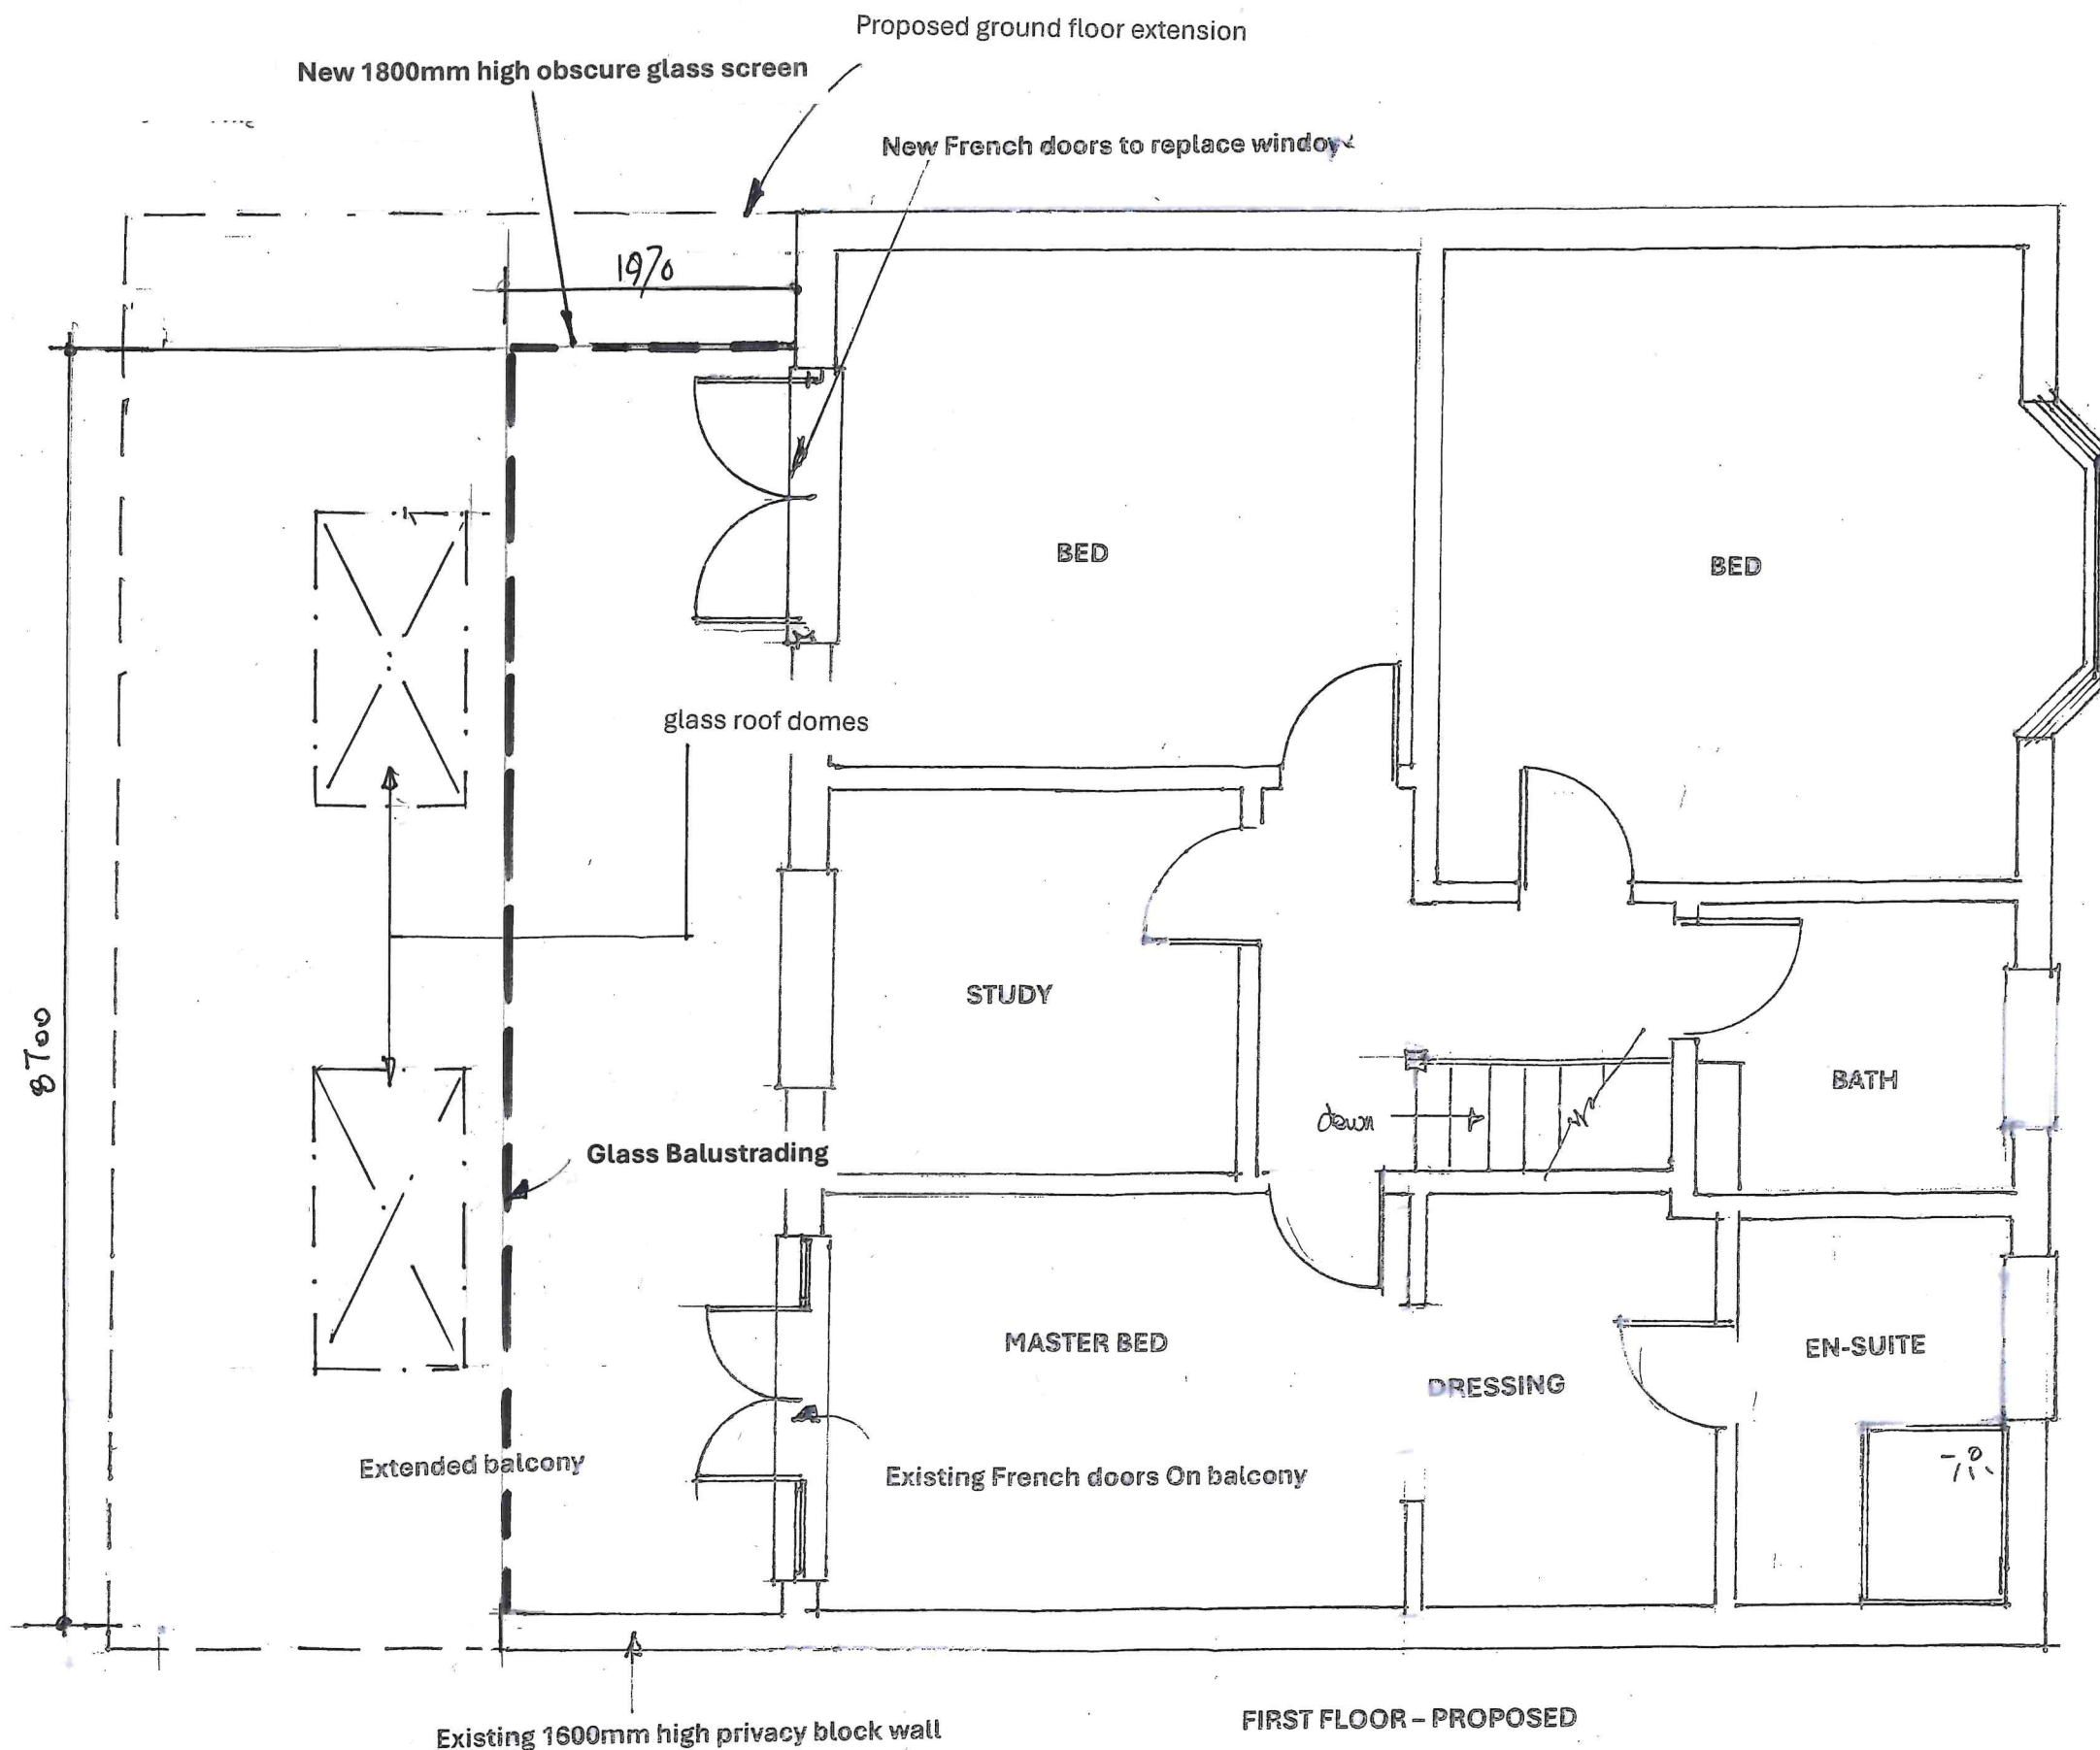

Title:
PROPOSED REAR EXTENSION
AND ALTERATIONS
AT
78 ST. JOHNS ROAD
HEDGE END
SOUTHAMPTON

Drwg.no LS/P/06 "B"

Scale: 1:50

Date: May 26.