


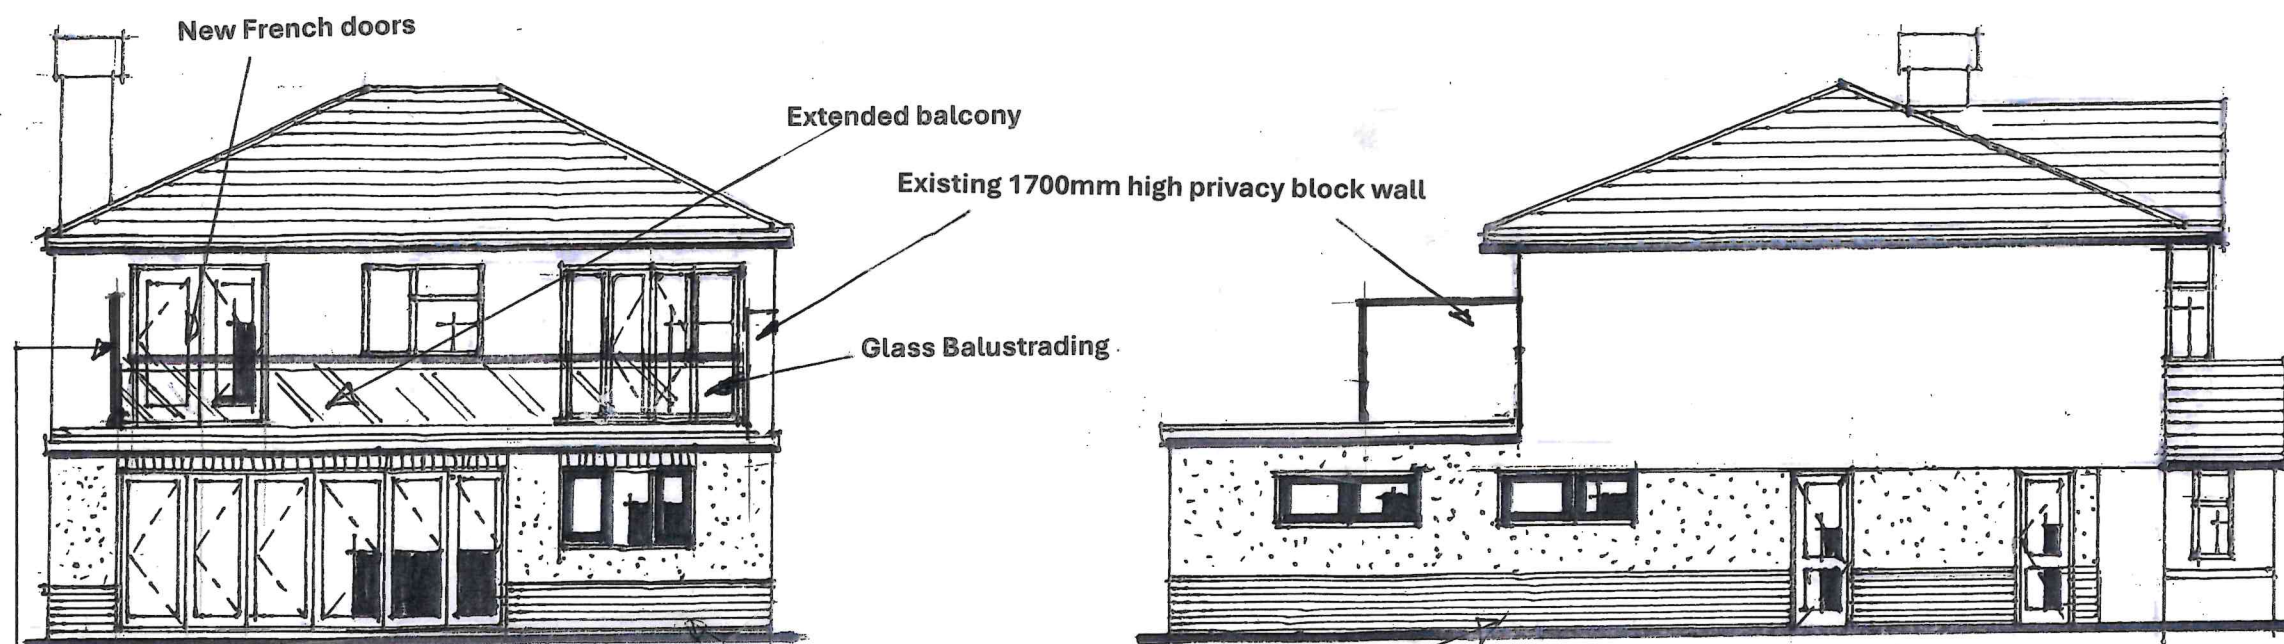


REAR (NORTH WEST)

SIDE (SOUTH WEST)



1:100 @ A3.

New 1800mm high obscure glass screen

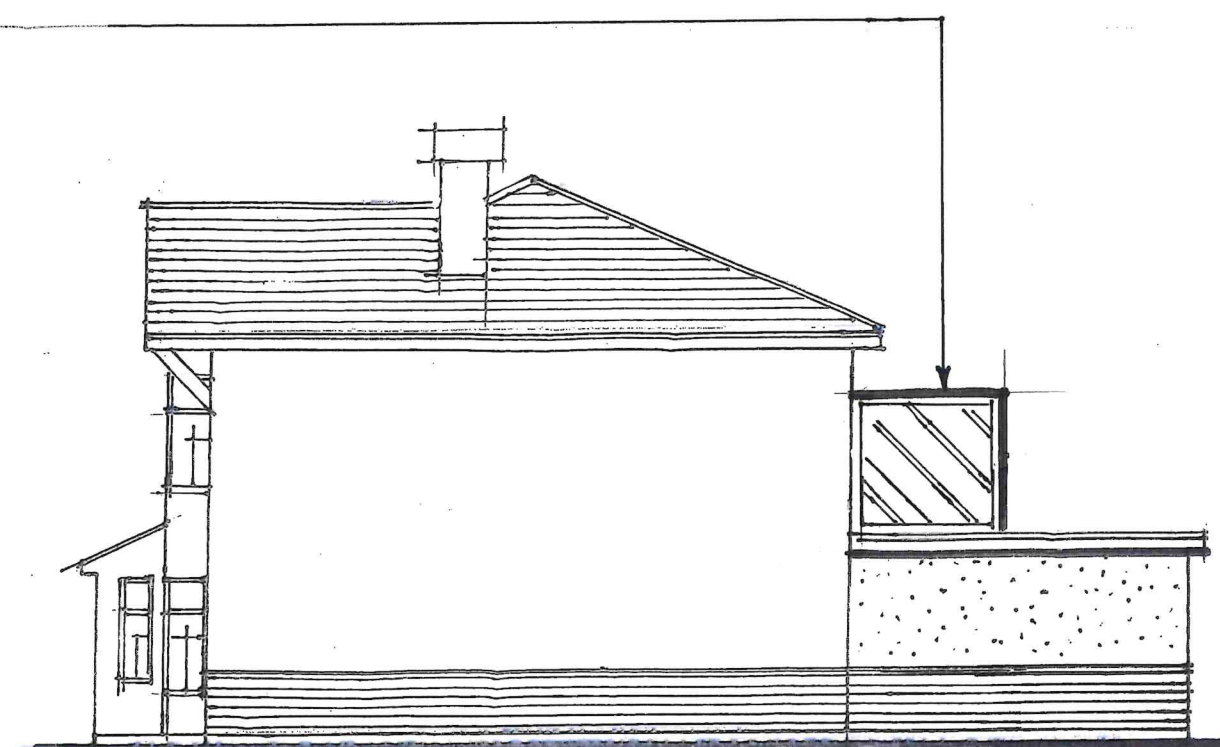

SIDE (NORTH EAST)

PROPOSED ELEVATIONS

Title:	
PROPOSED REAR EXTENSION AND ALTERATIONS AT 78 ST. JOHNS ROAD HEDGE END SOUTHAMPTON	
Drwg.no	15/P/04 "B"
Scale:	1:100
Date:	Apr 1 '96