

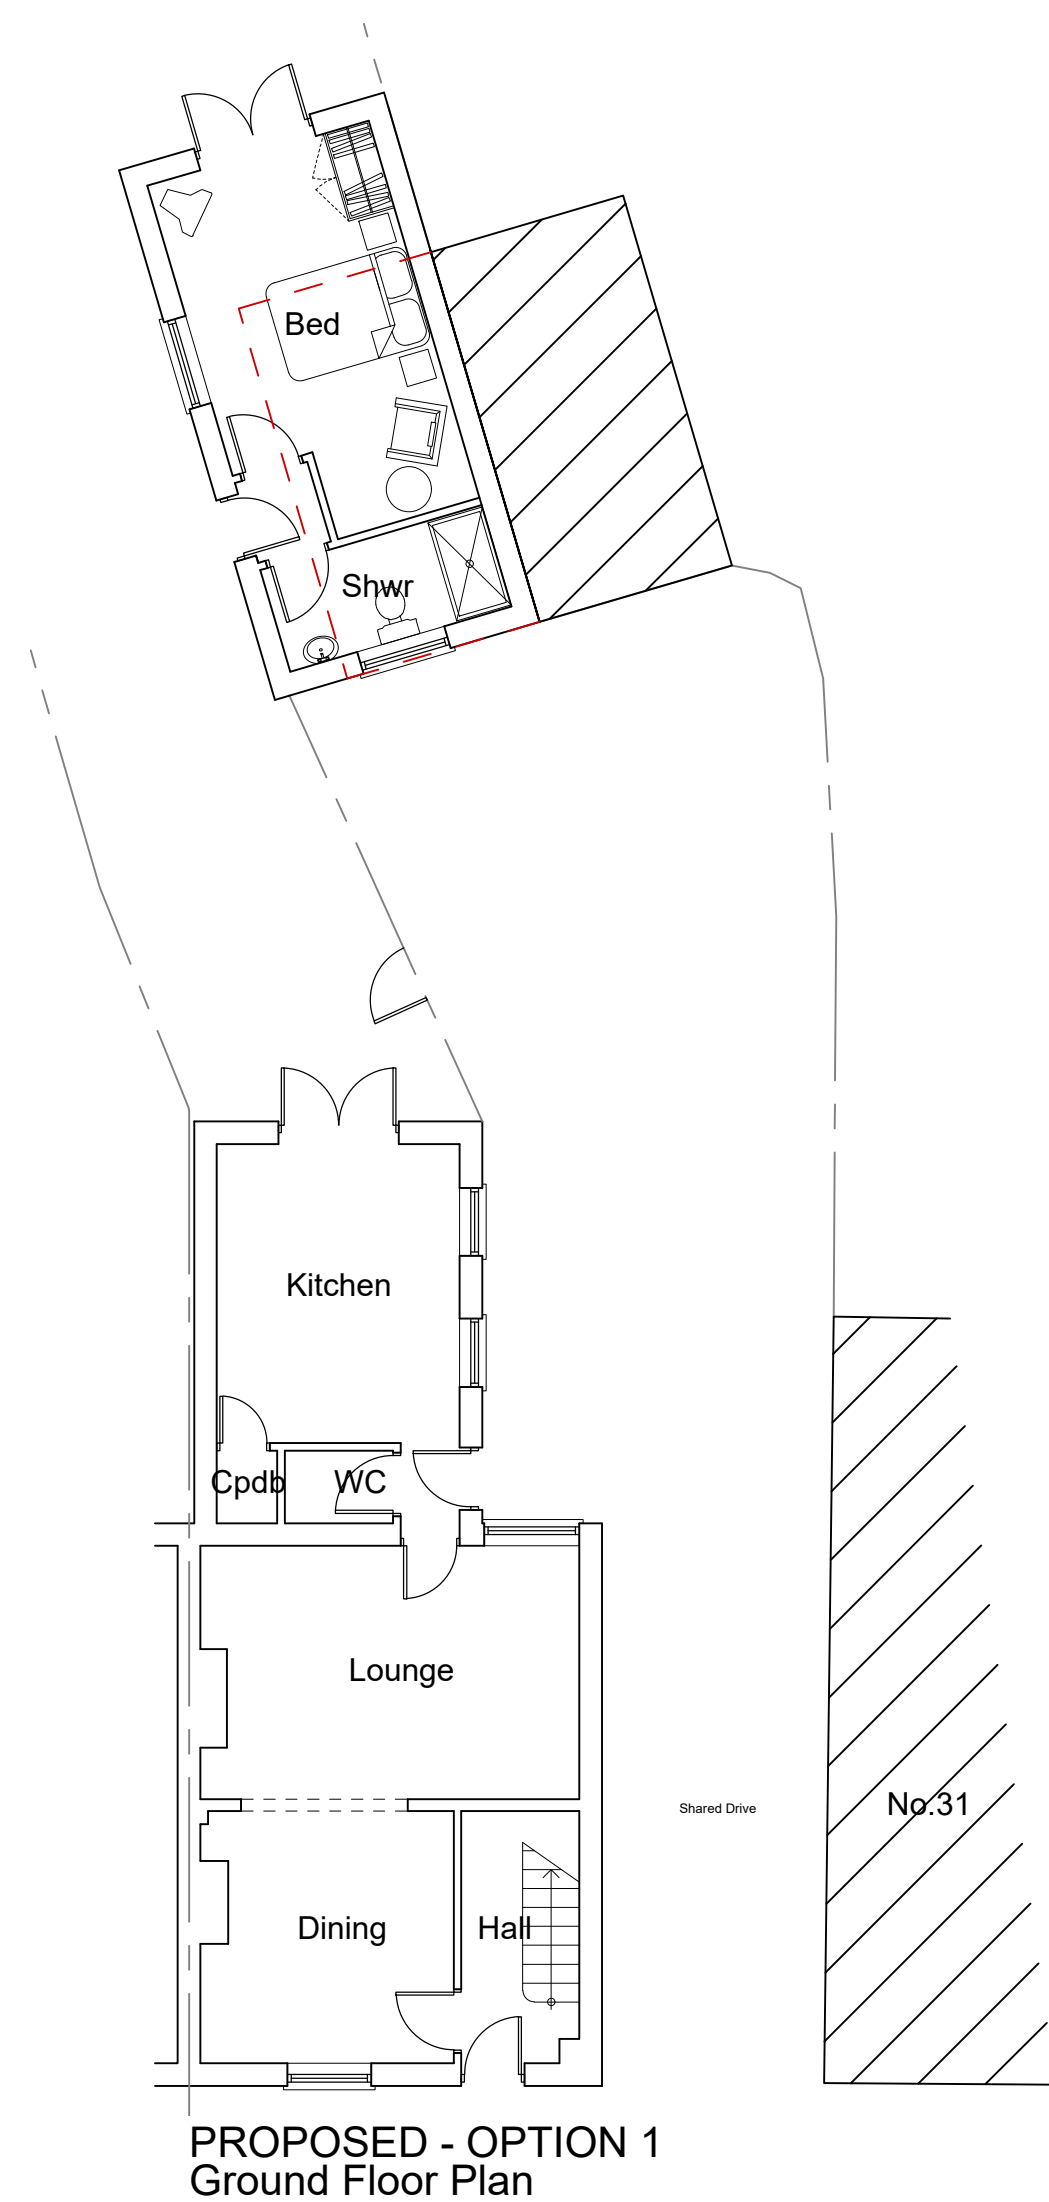
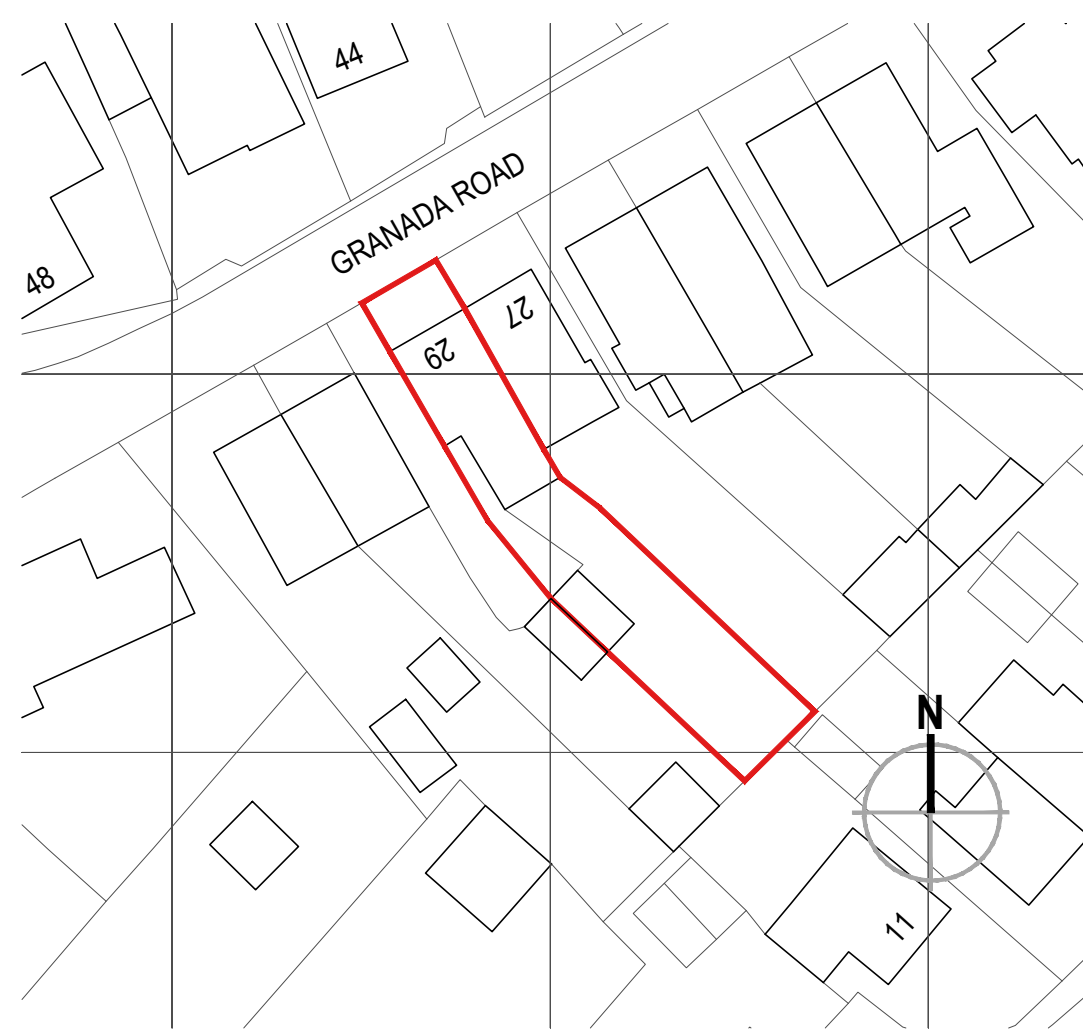
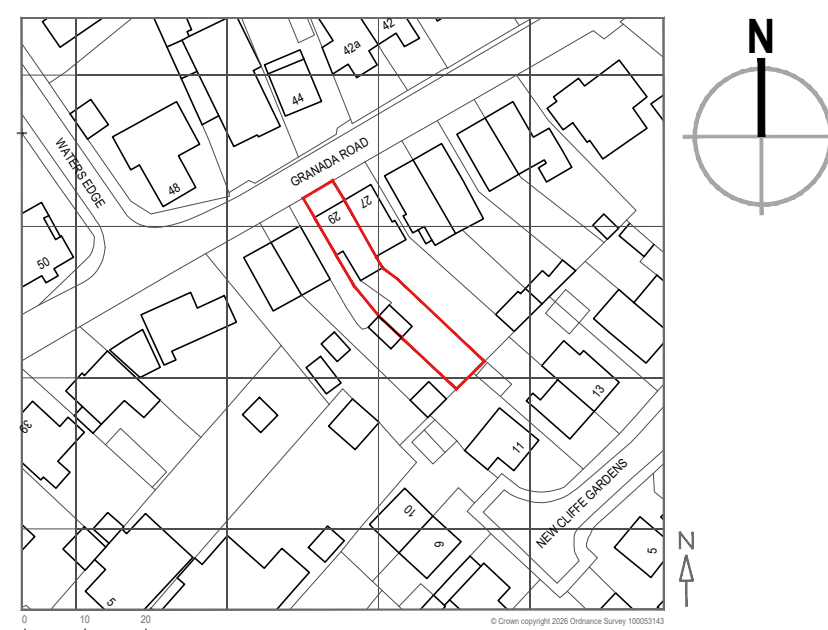
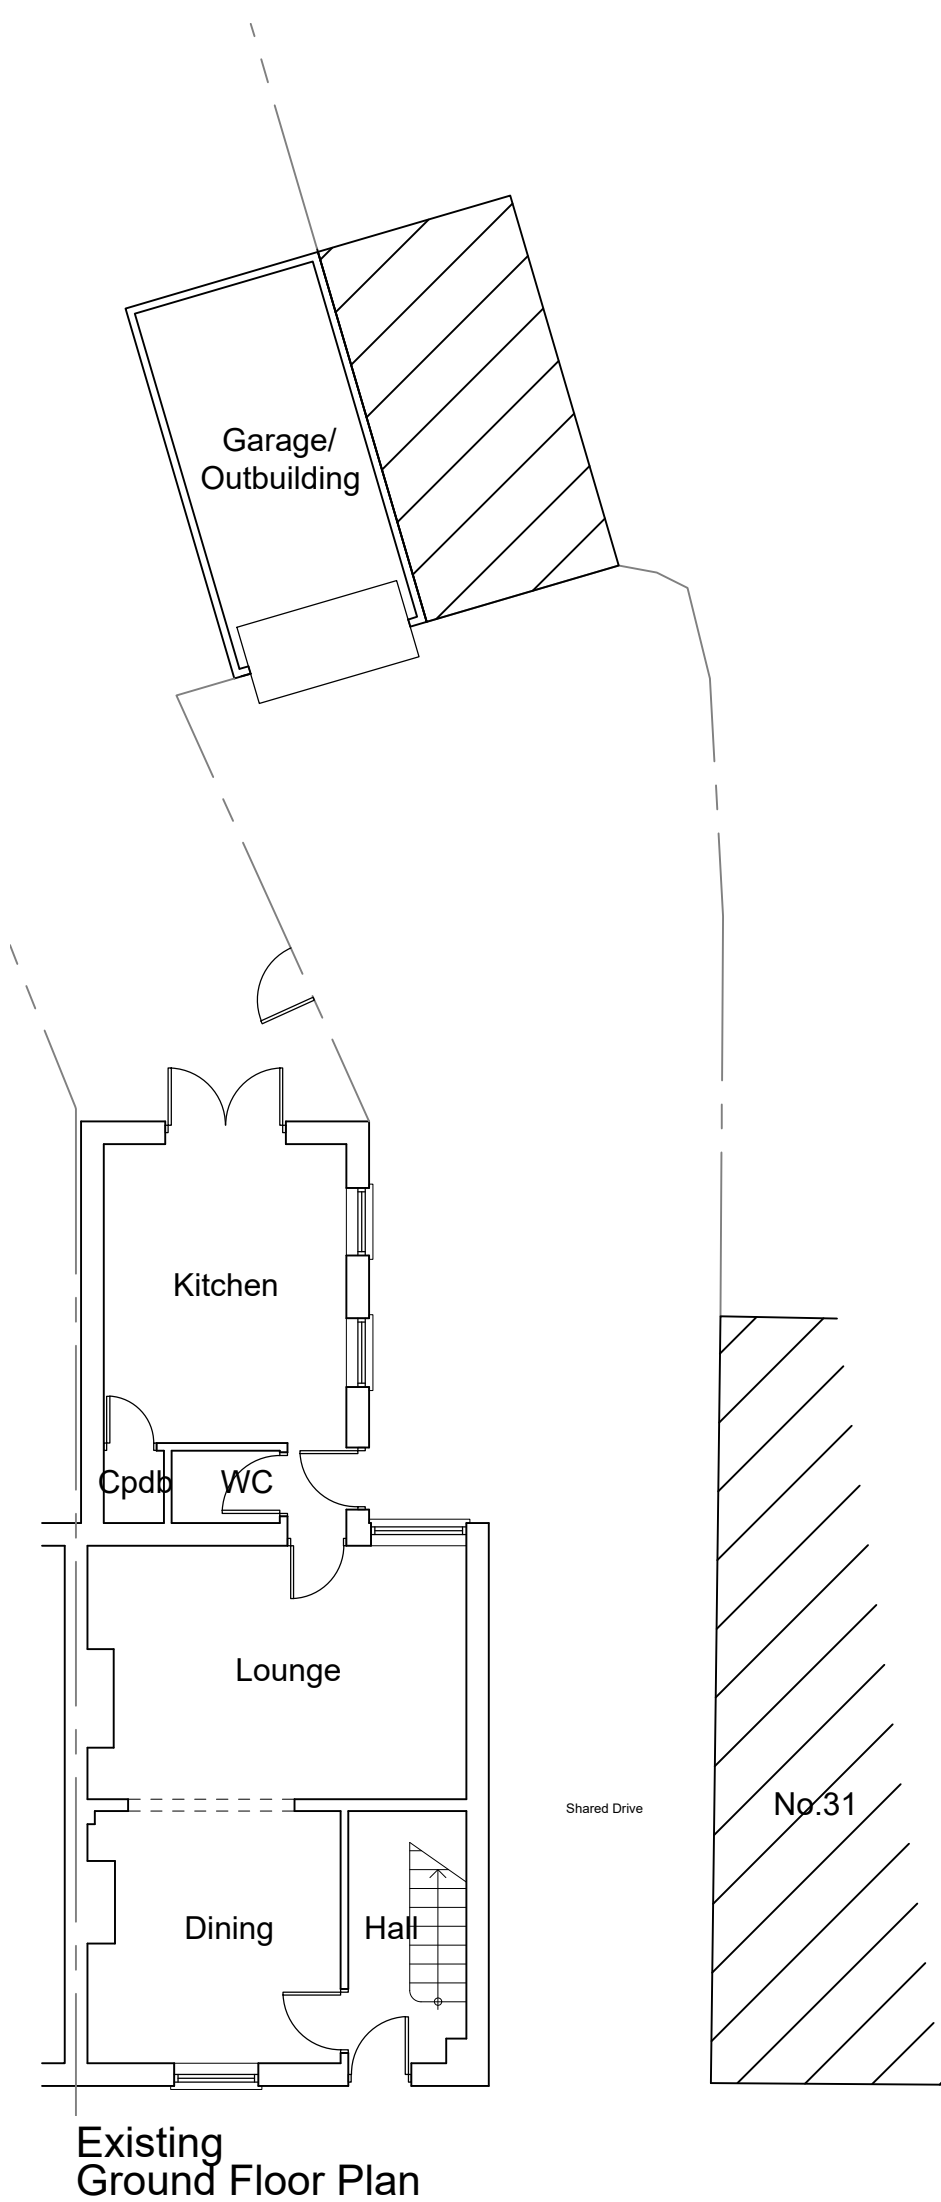
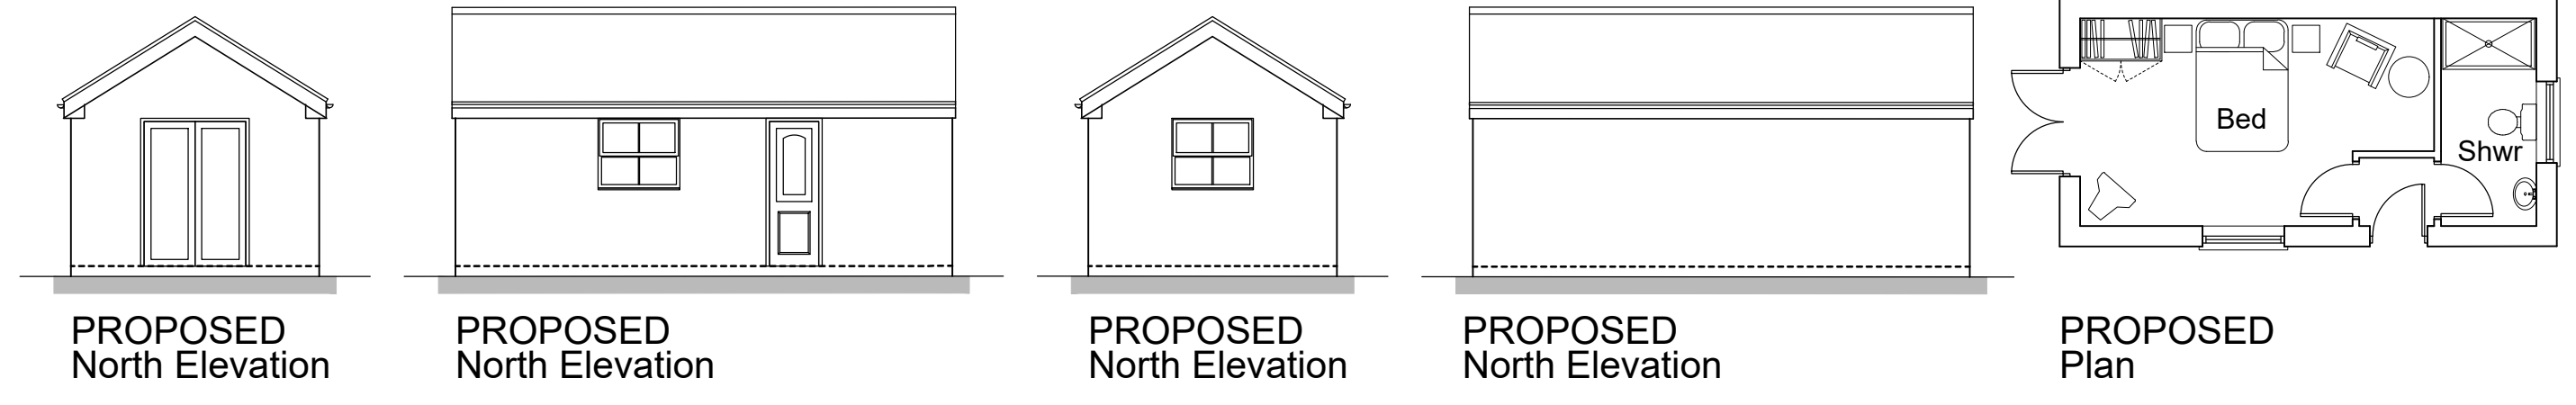
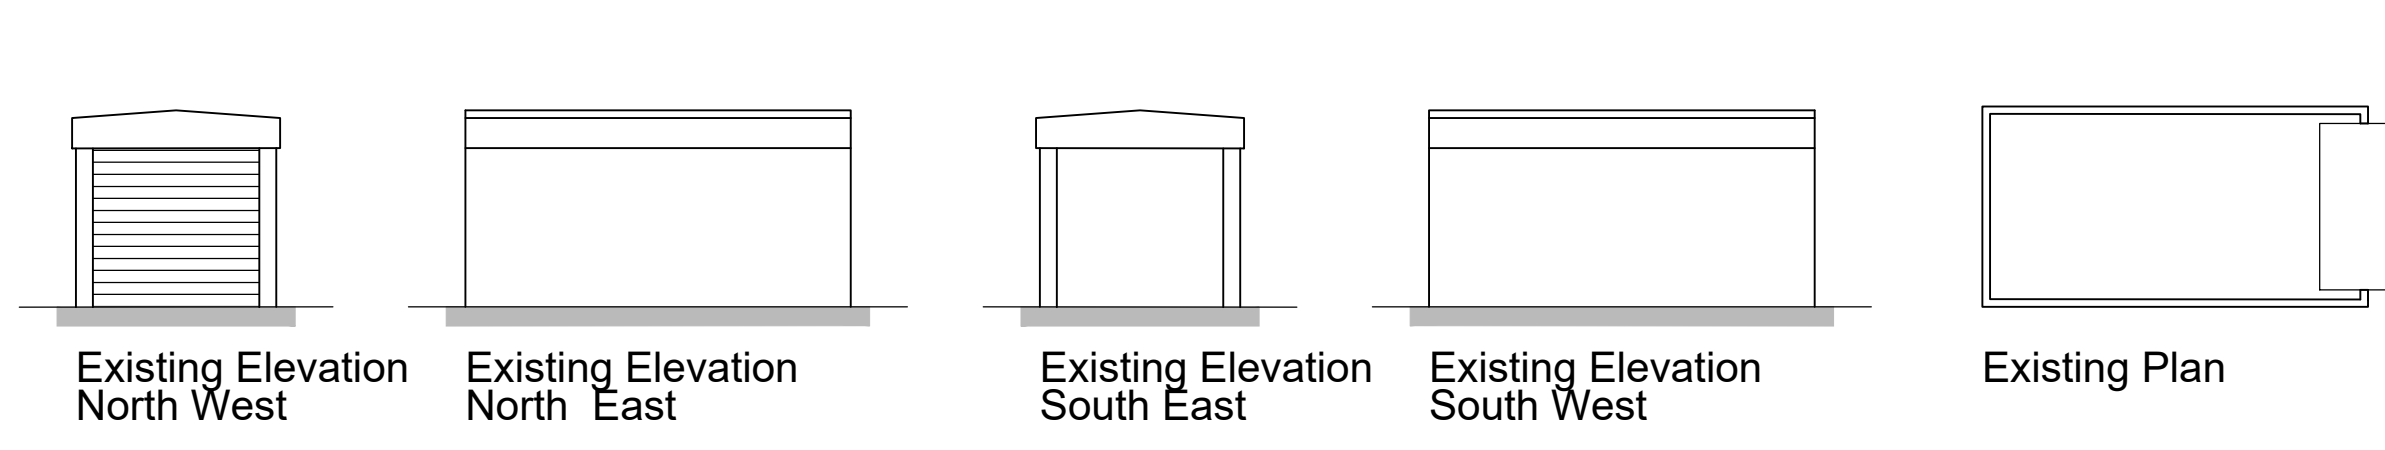


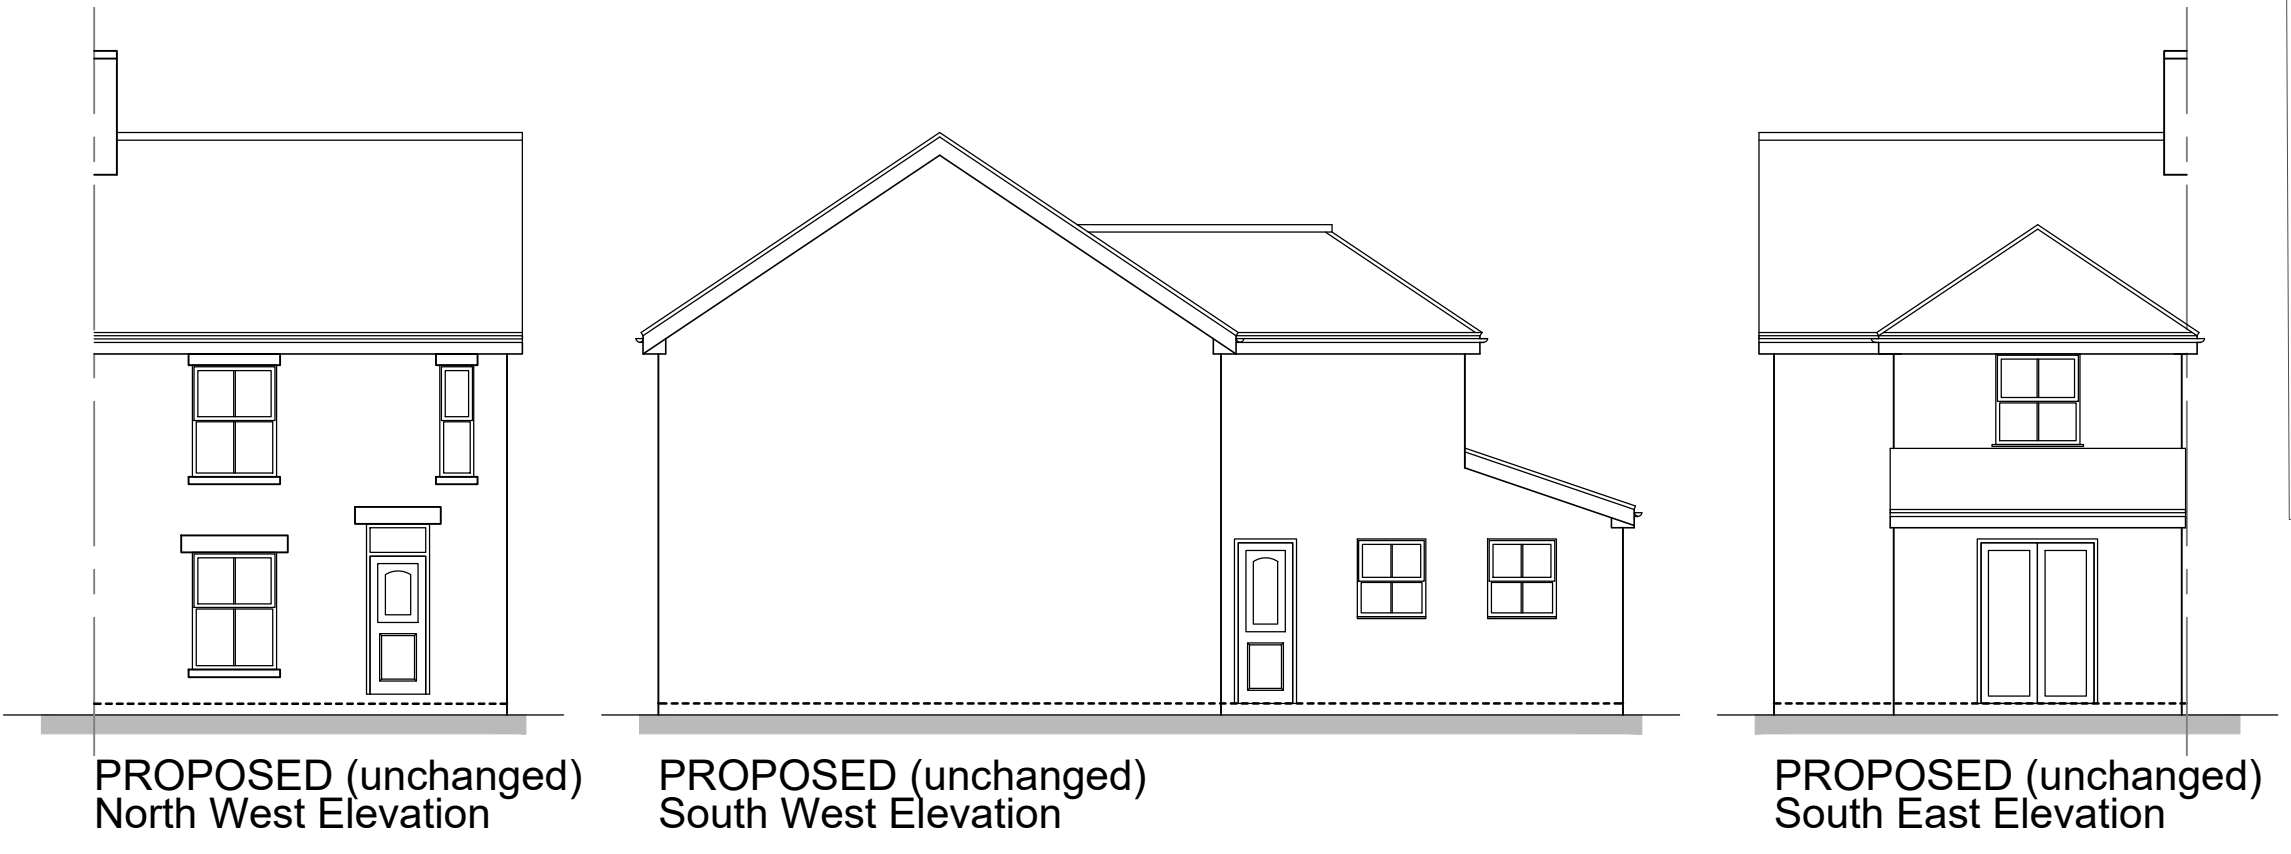

- Materials Key**
- 1 Interlocking Roof Tiles: Redland Regent Tudor Brown (or Similar Approved to Match adjacent dwelling)
 - 2 Brickwork: Forterra Facing Brick Arundel Mix
 - 3 Gutter: White PVC Guttering & down pipes
 - 4 WindowDoors: White UPvc framed casement windows

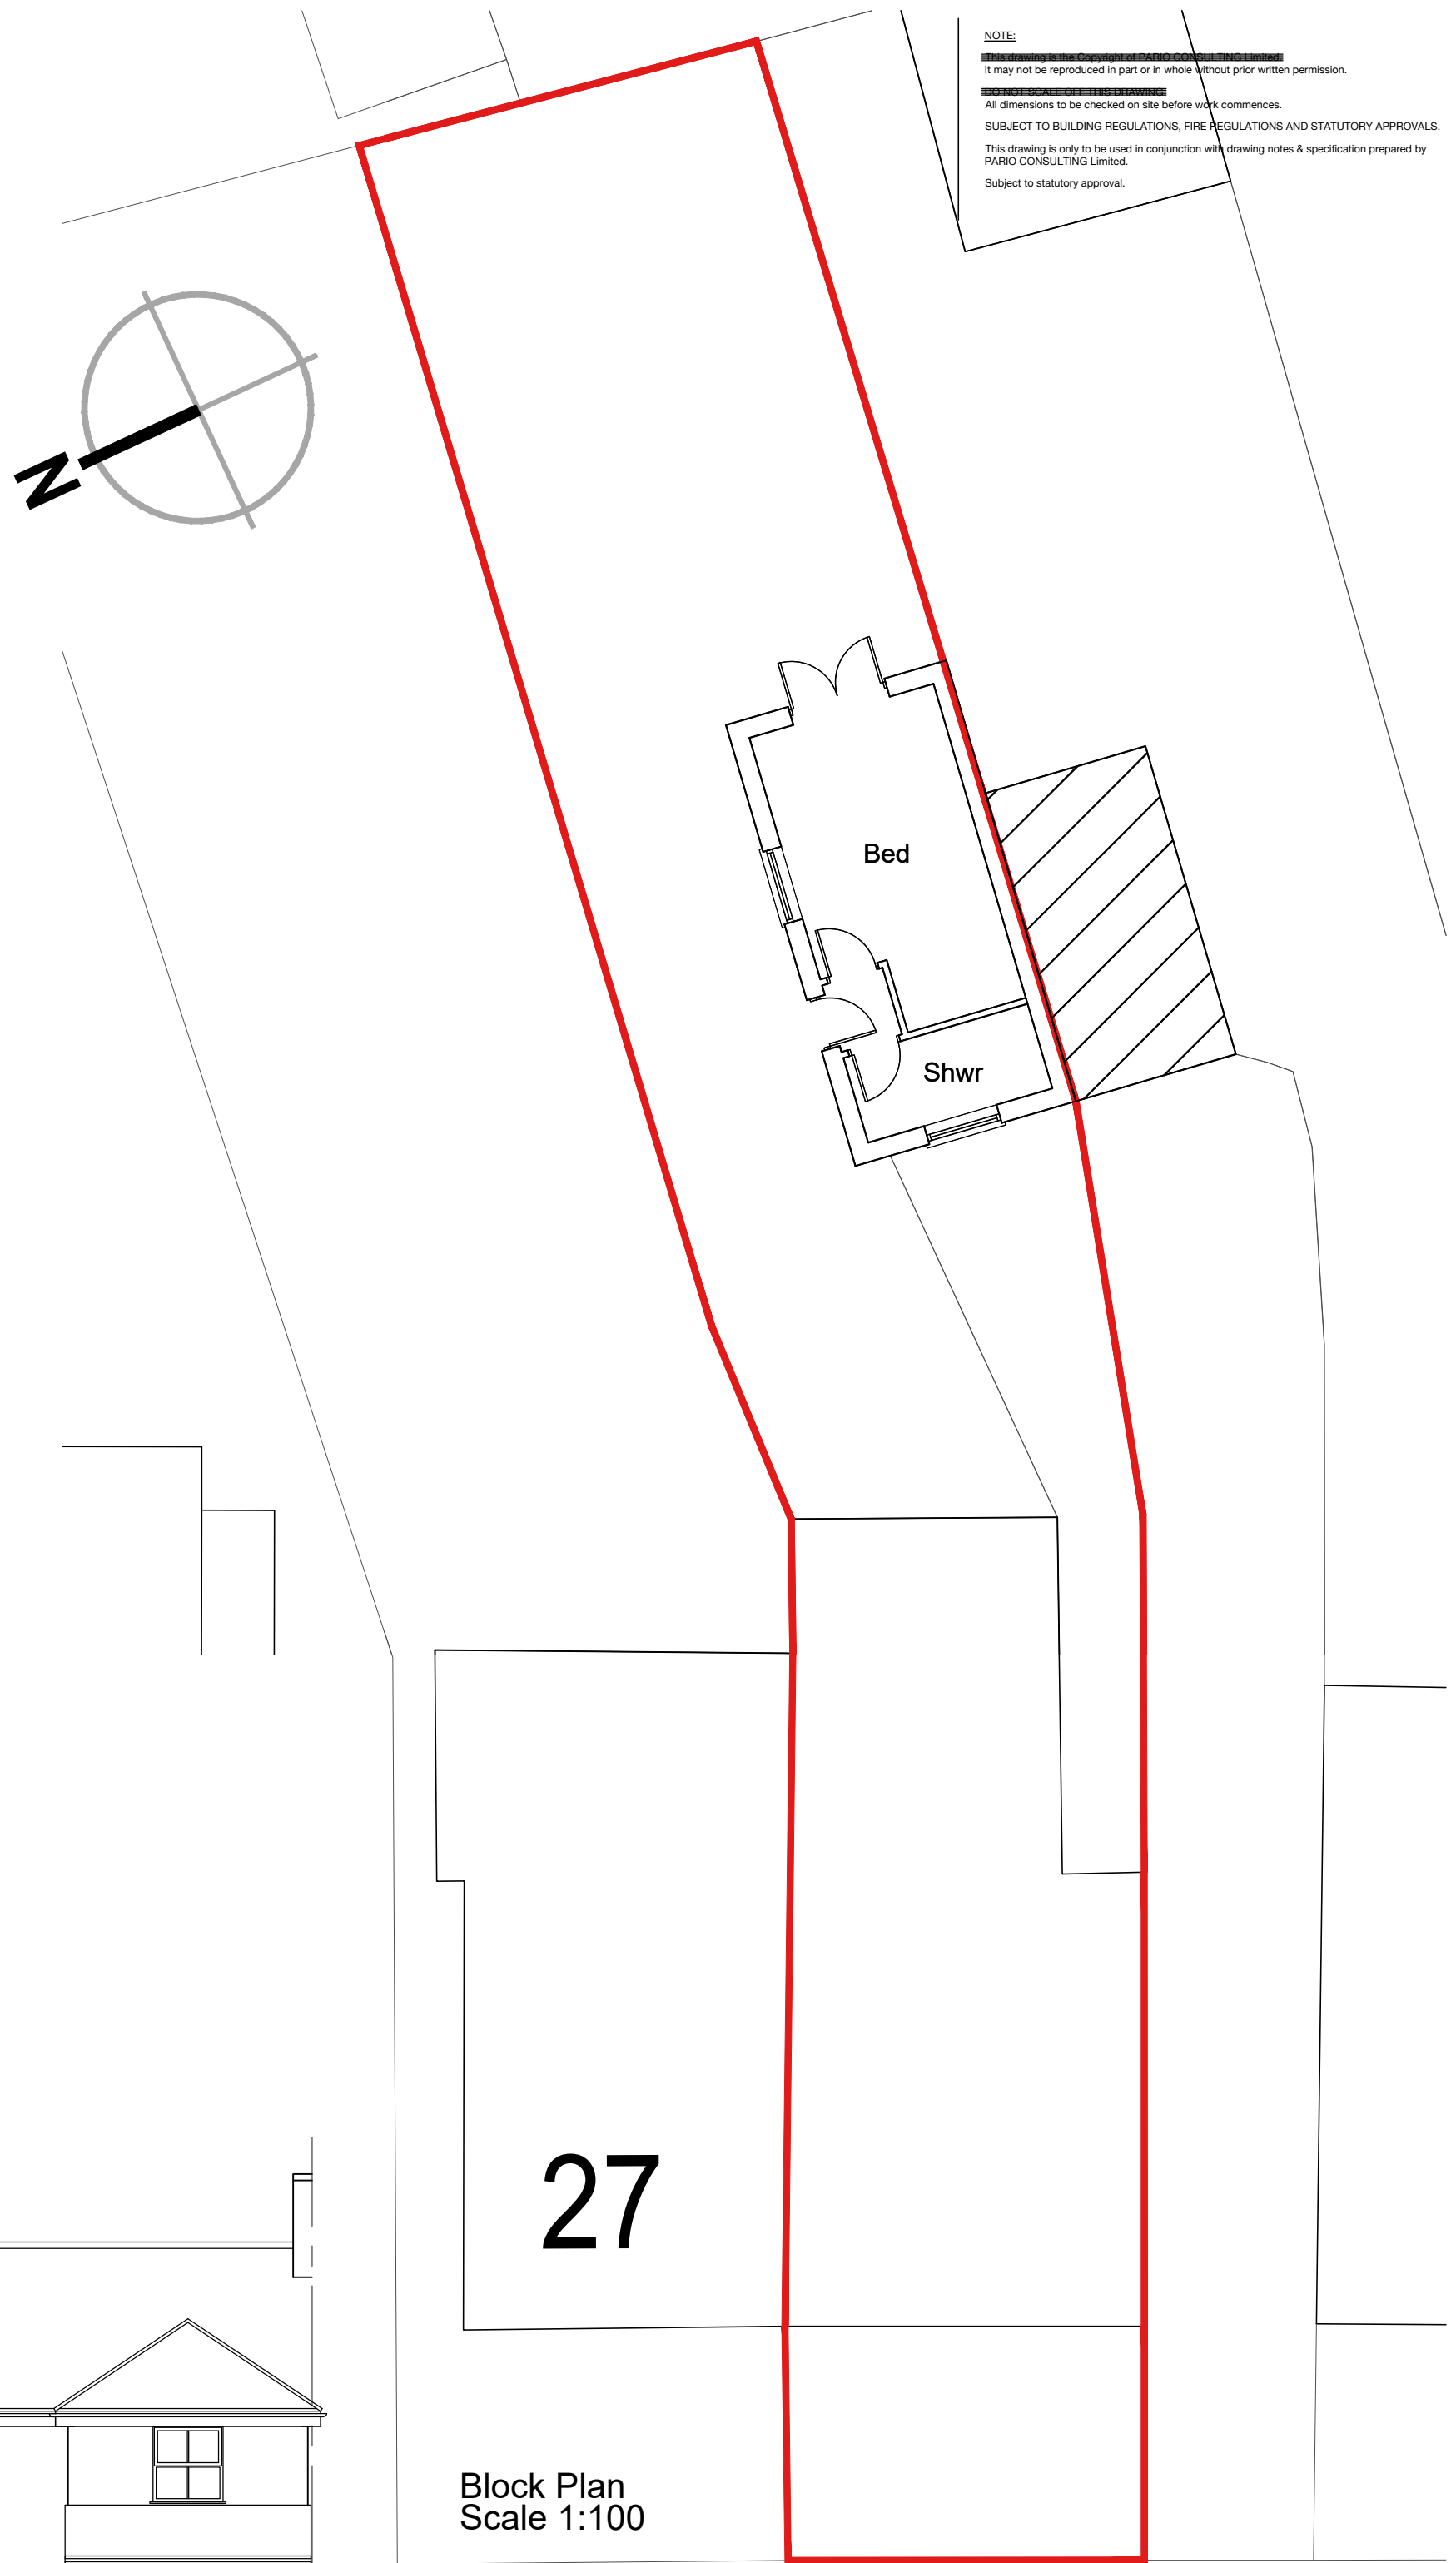

NOTE:
It may not be reproduced in part or in whole without prior written permission.
All dimensions to be checked on site before work commences.
SUBJECT TO BUILDING REGULATIONS, FIRE REGULATIONS AND STATUTORY APPROVALS.
This drawing is only to be used in conjunction with drawing notes & specification prepared by PARIO CONSULTING LIMITED.
Subject to statutory approval.

pario
pario architecture
25 barnes walls road
segerworth east
hampshire
PO15 5TT
architecture + design

T +44 (0) 1489 884155
E info@pario-design.co.uk

Client
Mr Danny Joel
29 Granada Road
Hedge End
Hampshire
SO30 4AL

Project
New Annexe at
29 Granada Road

Drawing Title
Proposed
Plans & Elevations

Scale 1:100/1:1250 Date May '26 Author NRS

Drawing No. **26009/001P** Revision **B**

Copyright Pario Consulting Limited