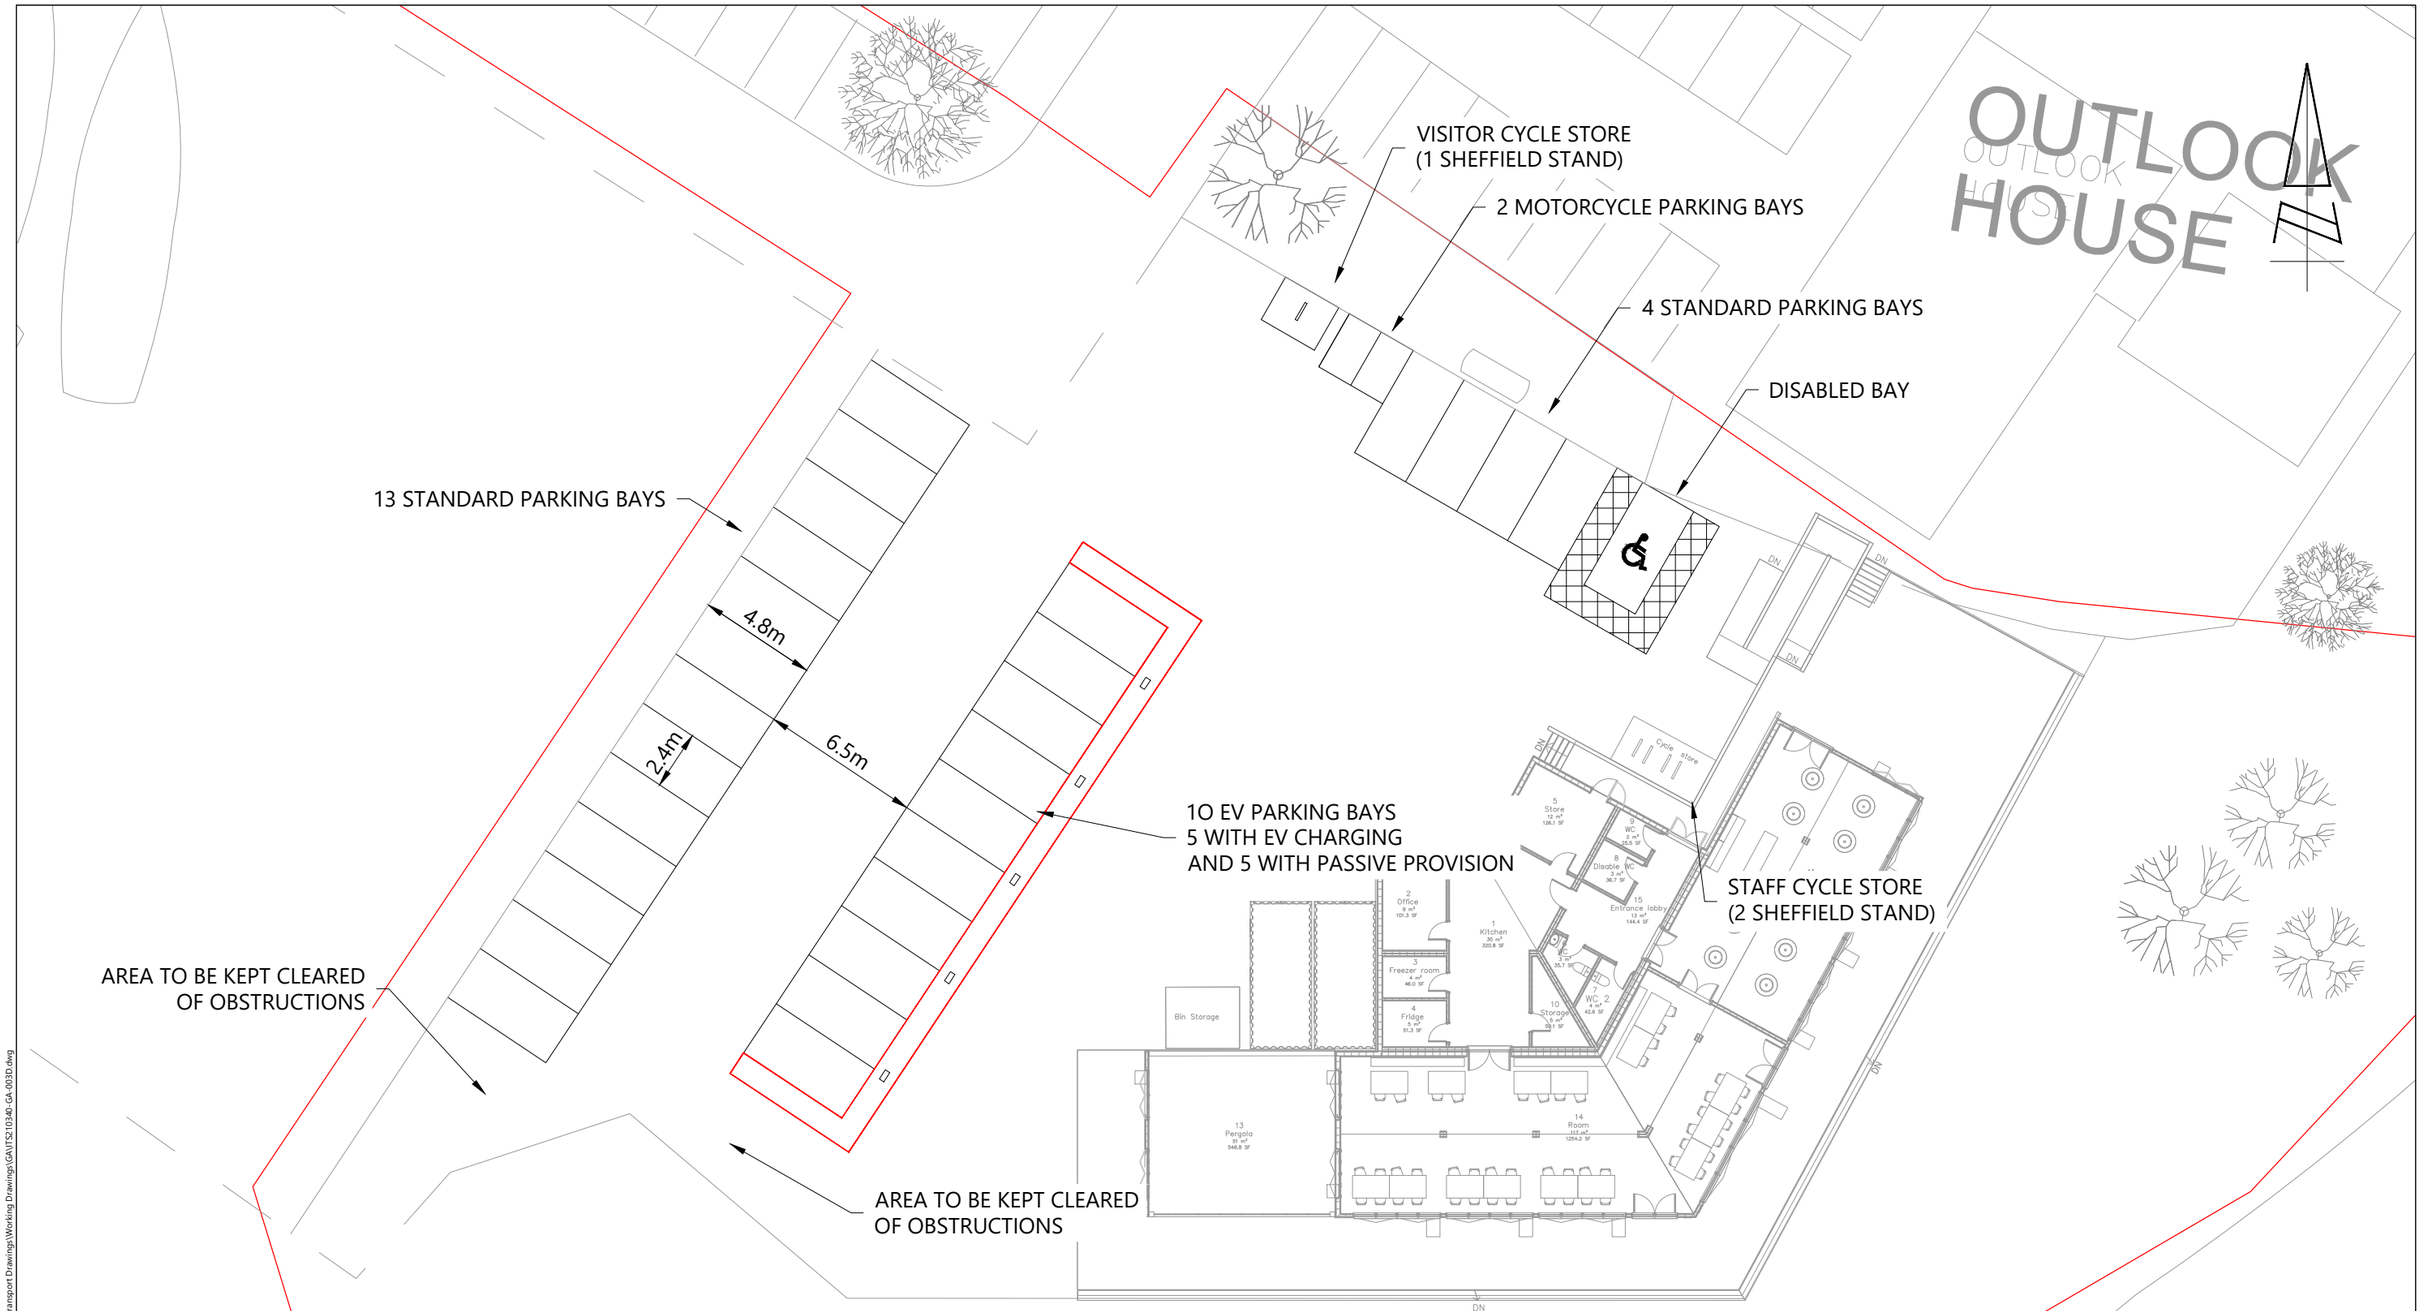


DRAWING ISSUED FOR FEASIBILITY CONSIDERATION AND PLANNING PURPOSES ONLY. DRAWING NOT TO BE USED FOR CONSTRUCTION. I-TRANSPORT LLP ACCEPT NO RESPONSIBILITY FOR ERRORS MADE BY OTHERS IN SCALING FROM THIS DRAWING. MEASUREMENTS SHOULD BE TAKEN FROM FIGURED DIMENSIONS ONLY. CDM REQUIREMENTS CONSIDERED AT FEASIBILITY STAGE ONLY. FURTHER CONSIDERATION REQUIRED BY DETAILED DESIGN TEAM.
© CROWN COPYRIGHT 2024 OS LICENCE No. AC0000813921.

SCALE BAR @ 1:250

0 1 2 5 10 25

i-Transport

Lakeside North Harbour, Building 1000, Lakeside North Harbour Western Road, Portsmouth, Hampshire, PO6 3EZ

Tel: 03316 300366

www.i-transport.co.uk

REV	DATE	BY	DESCRIPTION	CHK	APD
D	20.05.26	MS	SITE LAYOUT UPDATED	SGe	SJ
C	14.05.26	MS	PARKING SPACES ADDED	SGe	SJ
B	06.01.26	TA	PARKING SPACES UPDATED	SGe	SJ
A	19.12.25	TA	PARKING SPACES ADDED	SGe	SJ

STATUS: FOR INFORMATION

TITLE: CAR PARK ARRANGEMENT

PROJECT: PROJECT POINT, HAMBLE POINT MARINA

CLIENT: MARINA DEVELOPMENTS LTD

DRAWN:	CHECKED:	APPROVED:
JB	SJ	SJ
PROJECT No:	SCALE @ A3:	DATE:
ITS210340	1:250	15.09.25
DRAWING No:		REV:
ITS210340-GA-003		D

S:\Projects\210000 Series\210340\TS - Project Point Hamble Point Marina\Tech\Acad\i-Transport Drawings\Working Drawings\GA\ITS210340-GA-003D.dwg