




Title
Great Down Park
Long Lane

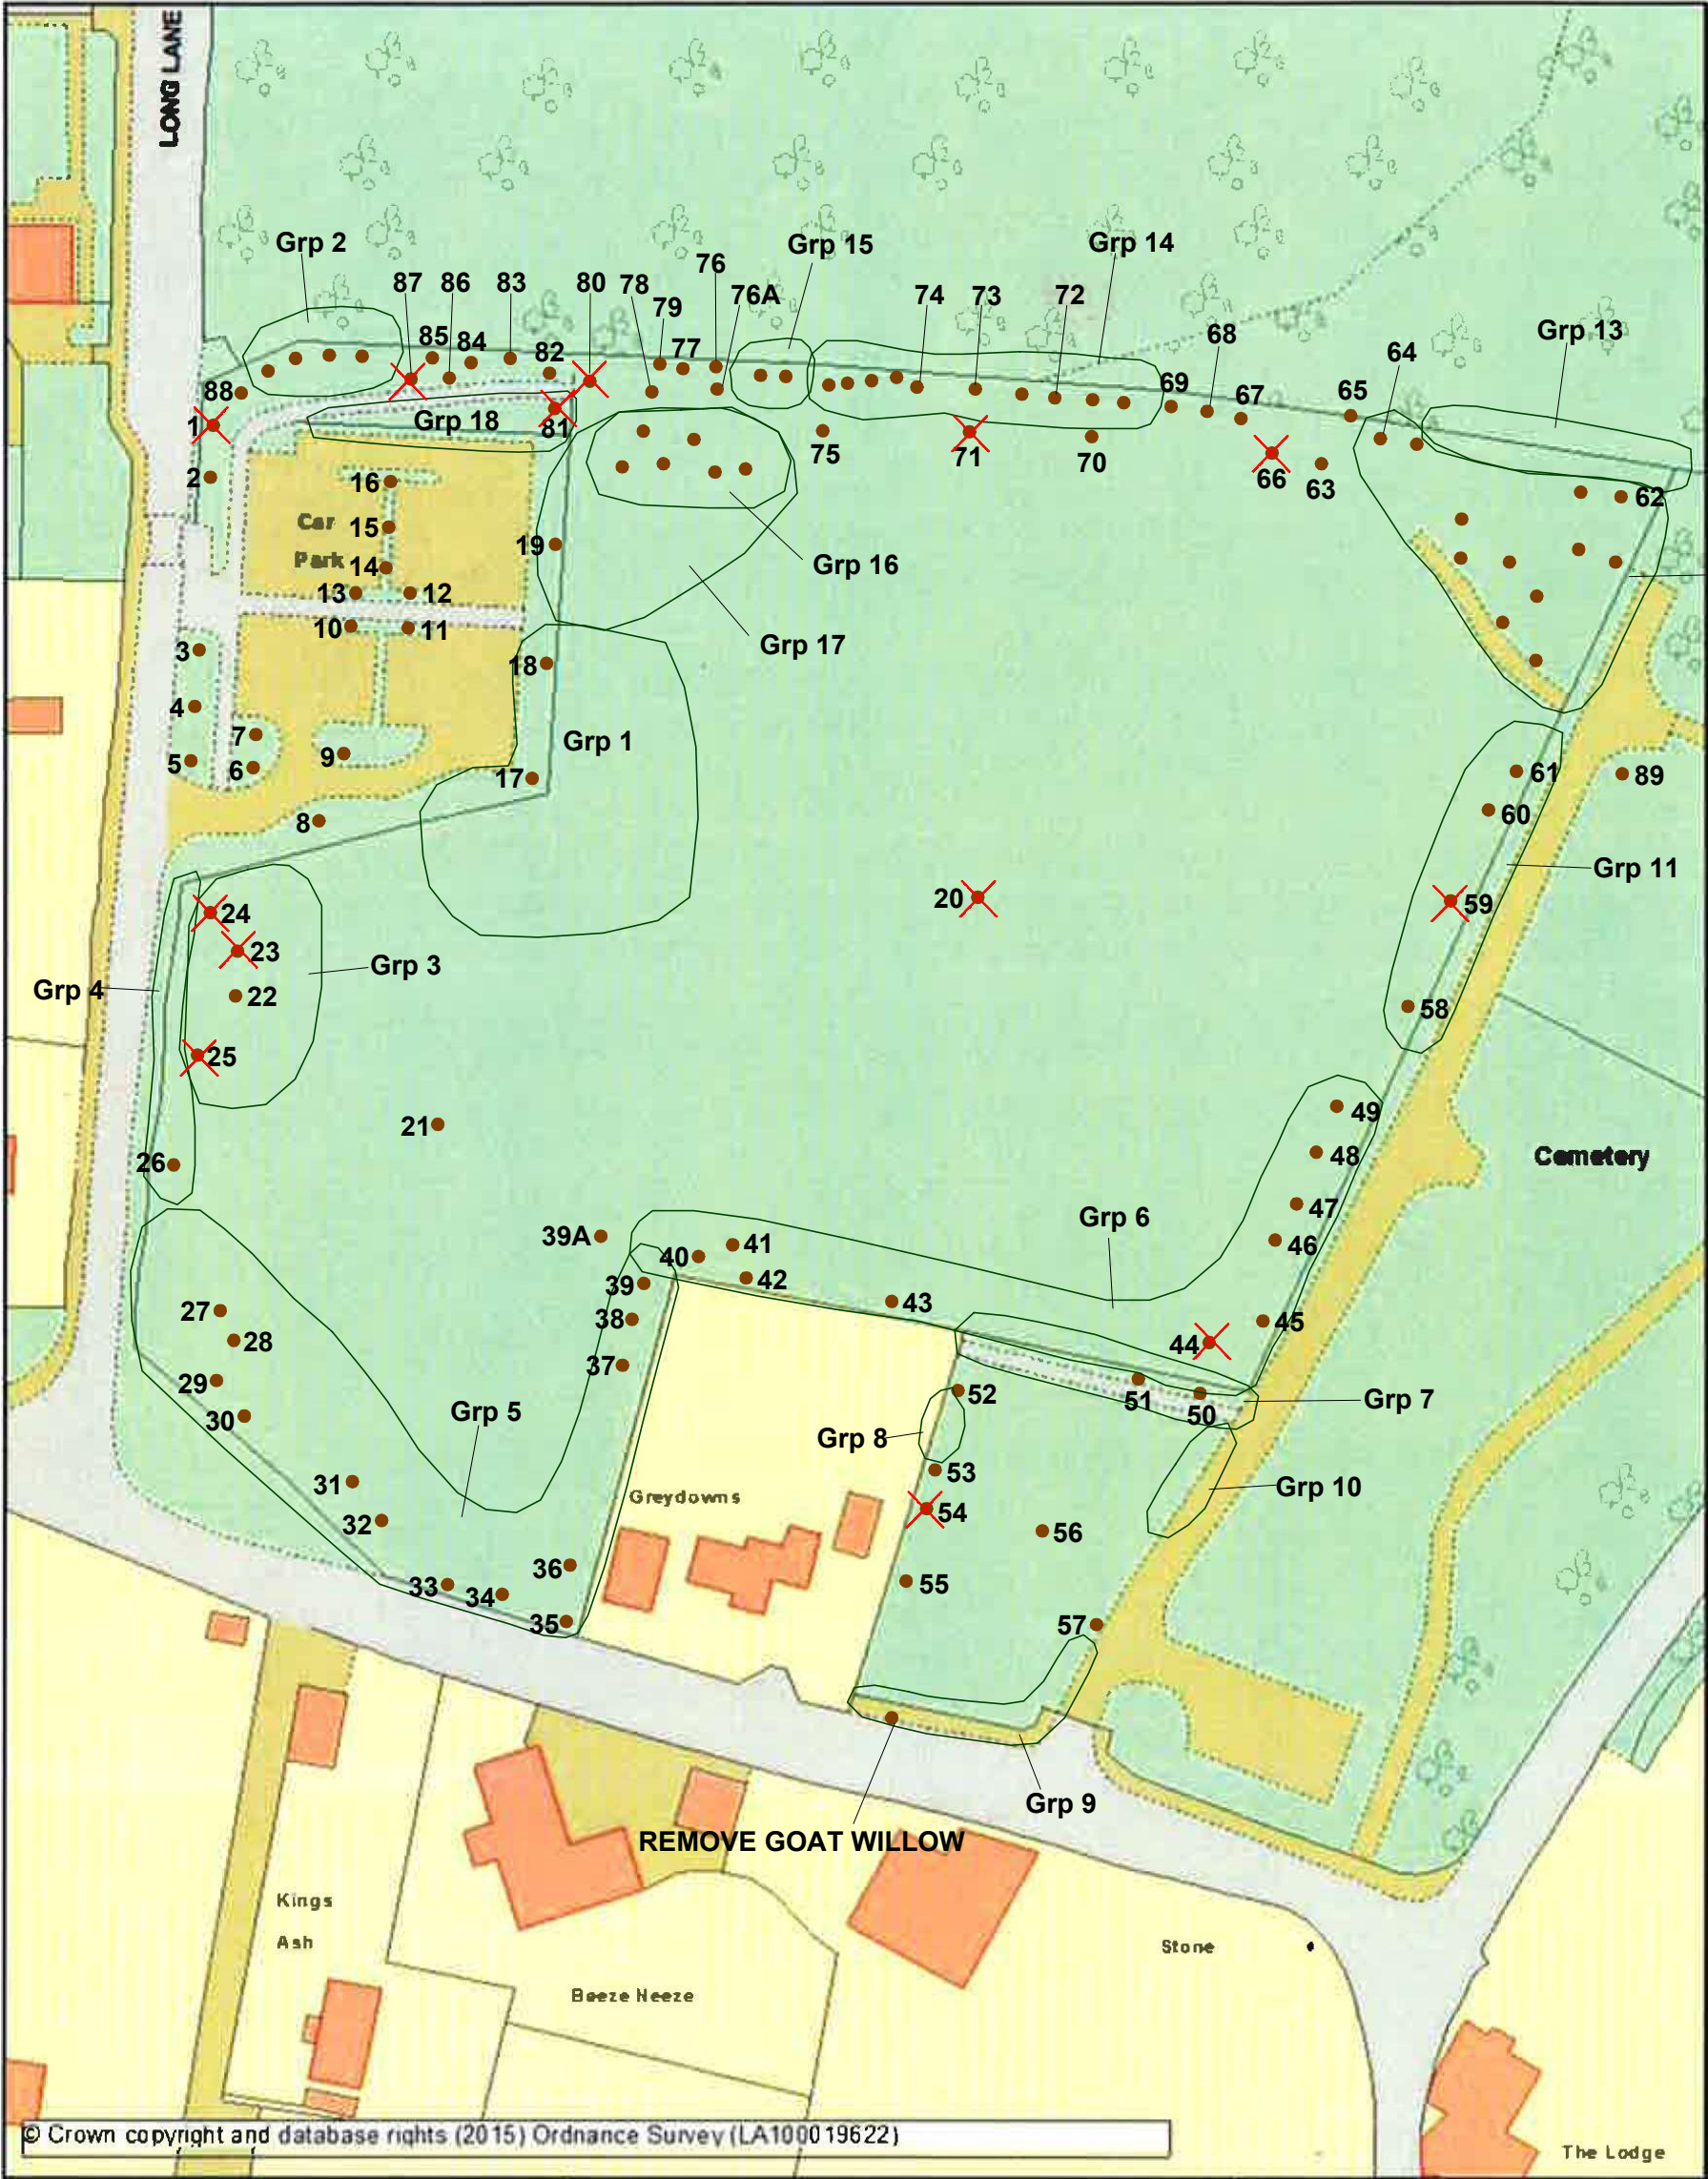

CBA Trees

Chesil House, Arrow Close
Boyatt Wood, Hampshire, SO50 4SY
Tel: 02380 986229
Email: info@cbatrees.co.uk
Web: www.cbatrees.co.uk

CBA11083GDP
Great Down Park, Bursledon
Tree Location Plan

SCALE :
NOT TO SCALE

DATE :
13/05/2026



MAP FILENAME :
CBA11083GDP.01D TLP

Map data shown may contain Ordnance Survey © products supplied by
Pear Technology Services Ltd; Email: info@peartechnology.co.uk
© Crown Copyright and database rights from date shown above
Ordnance Survey © licence number 100023148

CONSERVATION AREA STATUS:
THE TREES ARE WITHIN THE OLD BURSLEDON CONSERVATION AREA

TREES THAT HAVE BEEN PREVIOUSLY REMOVED

NOTE: ALL TREES AND GROUPS ARE
INDICATIVELY PLOTTED