


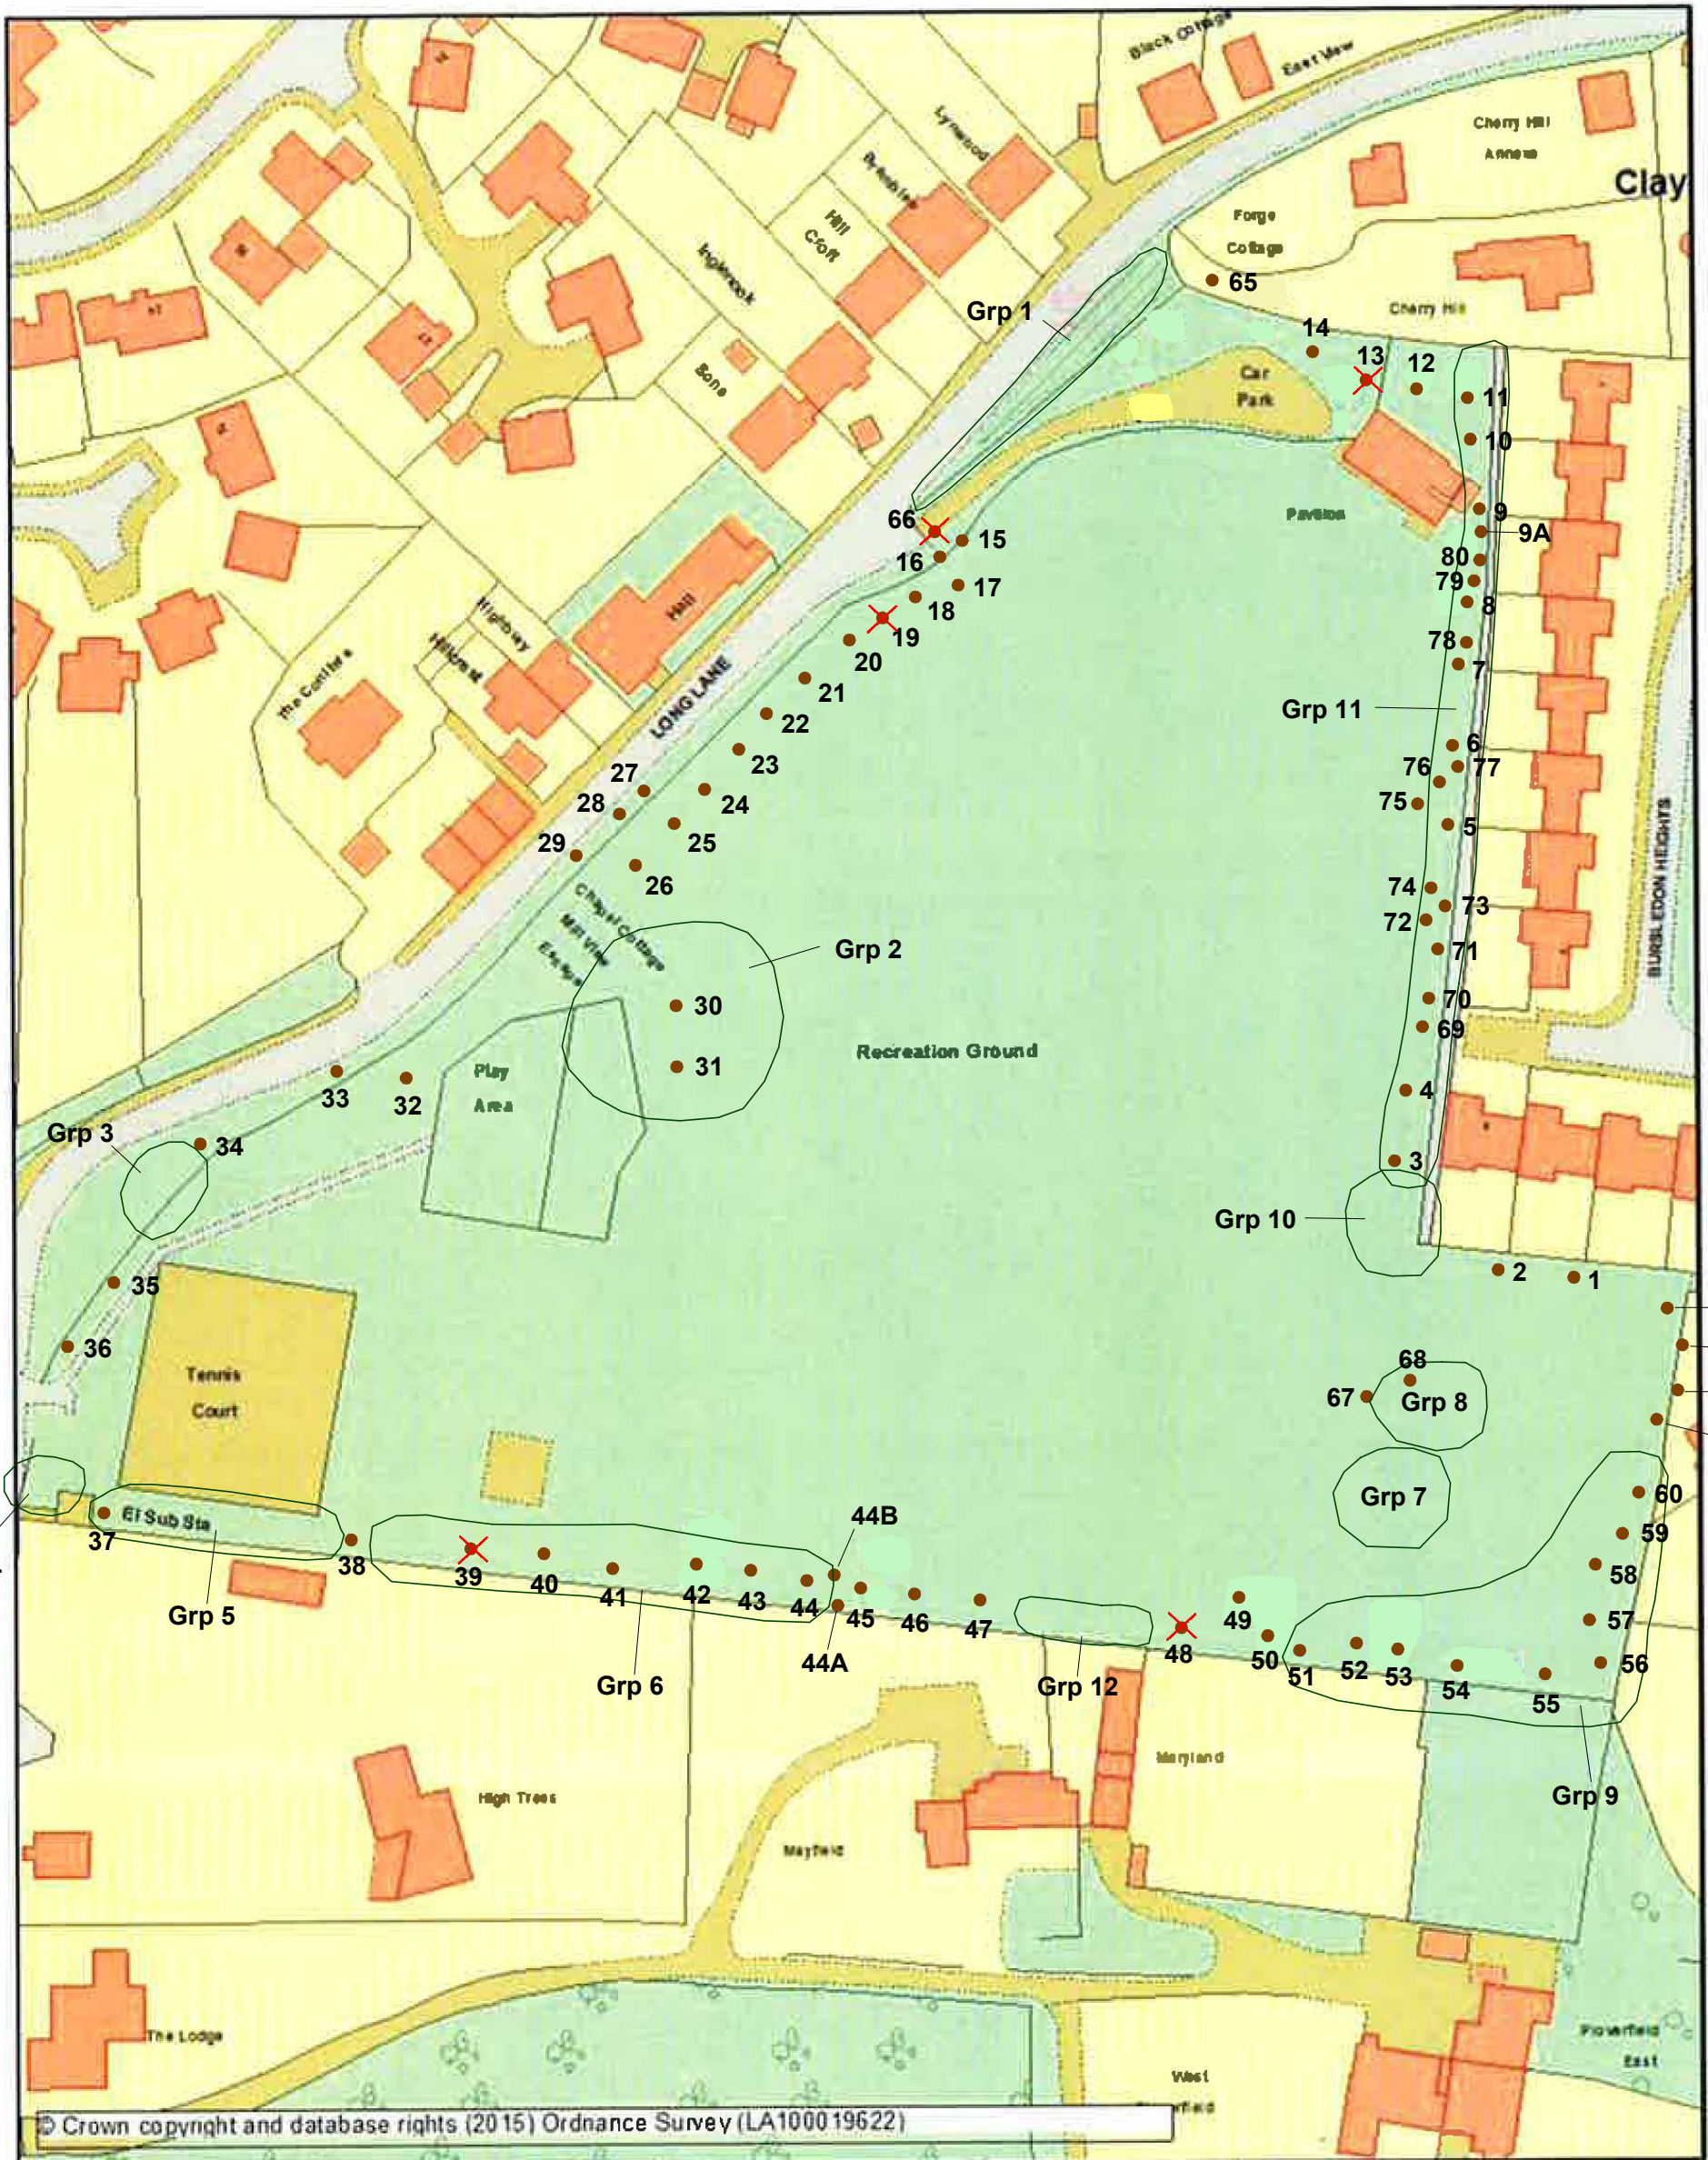

© Crown copyright and database rights (2015) Ordnance Survey (LA100019622)

EASTLEIGH
BOROUGH COUNCIL

Recreational Ground

Long Lane



CBA Trees

Chesil House, Arrow Close
Boyatt Wood, Hampshire, SO50 4SY
Tel: 02380 986229
Email: info@cbatrees.co.uk
Web: www.cbatrees.co.uk

CBA11083LLRG
Long Lane Recreation Ground, Bursledon
Tree Location Plan

SCALE :
NOT TO SCALE

DATE :
22/05/2026



MAP FILENAME :
CBA11083LLRG.01C TLP

Map data shown may contain Ordnance Survey © products supplied by
Pear Technology Services Ltd; Email: info@peartechtechnology.co.uk
© Crown Copyright and database rights from date shown above
Ordnance Survey © licence number 100023148

TREE PRESERVATION ORDER / CONSERVATION AREA:
CBA TREES HAS BEEN INFORMED BY THE CLIENT THAT TREES ARE PROTECTED BY A
TREE PRESERVATION ORDER AND THAT THEY ARE LOCATED WITHIN THE OLD BURSLEDON
CONSERVATION AREA

TREES THAT HAVE BEEN PREVIOUSLY REMOVED

NOTE: ALL TREES AND GROUPS ARE
INDICATIVELY PLOTTED