Proposed Access Site Plan (1:100)

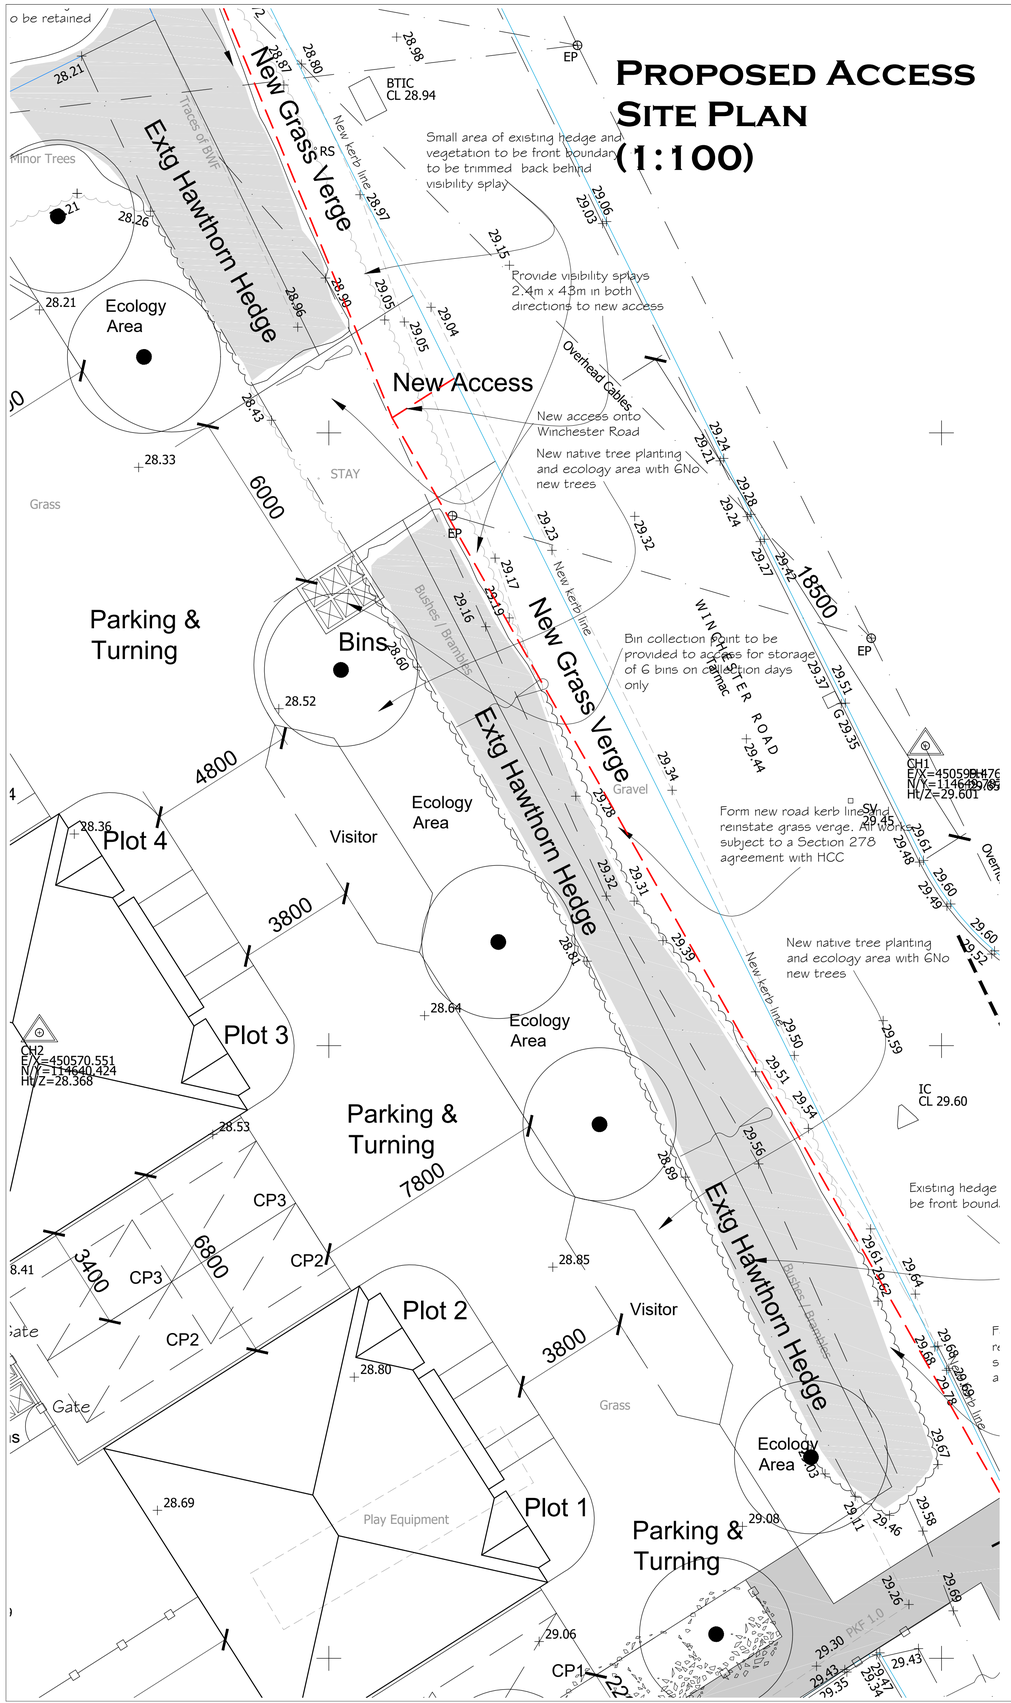

Proposed Access Site Plan (1:500)

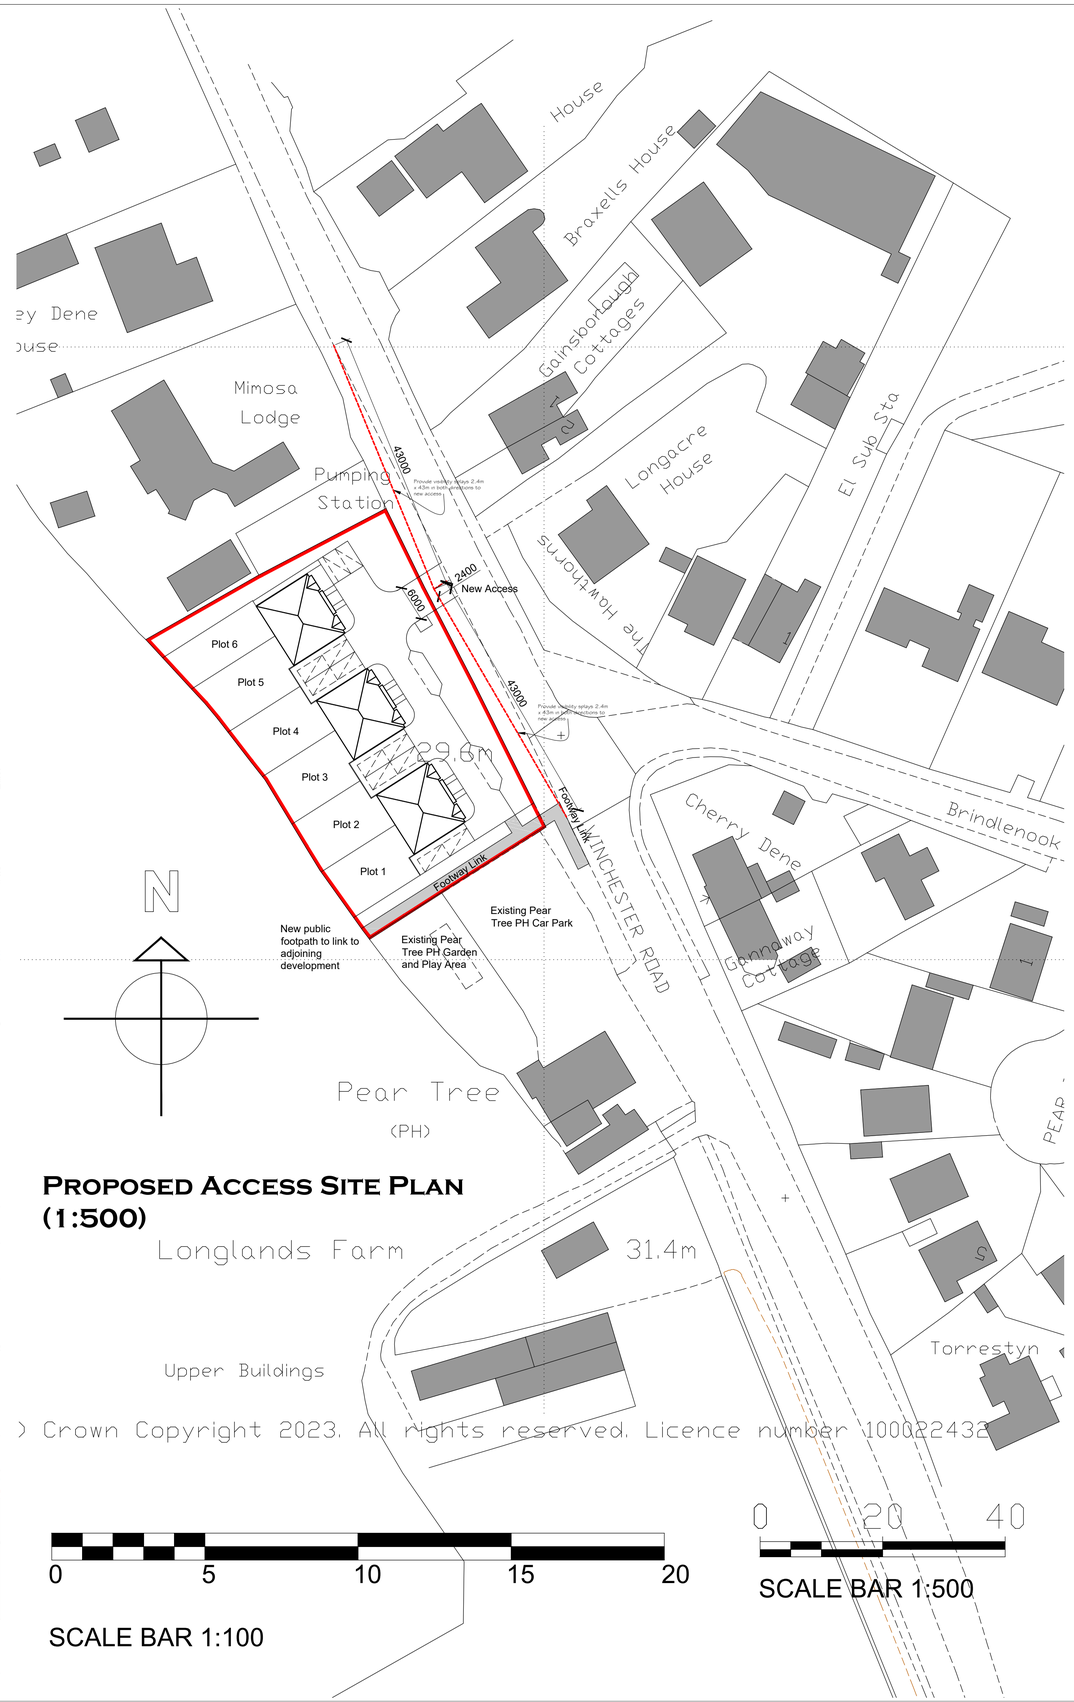

Notes

THIS DRAWING IS THE COPYRIGHT OF VIVID DESIGN STUDIO LTD AND MUST NOT BE COPIED, ALTERED OR REPRODUCED IN ANY WAY NEITHER PASSED TO A THIRD PARTY WITHOUT THEIR WRITTEN PERMISSION.

DIMENSIONS TO BE CHECKED ON SITE BEFORE COMMENCING WORK AND ANY DISCREPANCIES SHALL BE REPORTED TO THE DESIGNER. FIGURED DIMENSIONS MUST BE TAKEN IN PREFERENCE TO SCALED DIMENSIONS.

Rev:-	Description:-	Date:-	Chkd by:-
A	Revised layout to include public footpath	21/04/26	PJD
B	Retained existing hedging to front boundary	19/05/26	PJD
C	Updated visibility splays	02/06/26	

VIVID design studio

The Barn, Calcot Mount Business Park, Calcot Lane,
Curdridge, Southampton, Hampshire, SO32 2BN
Tel: 01489 786670
Email: info@vividdesignstudio.co.uk
Website: www.vividdesignstudio.co.uk

Project:-
Proposed Residential Development
Land adjacent to
Pear Tree PH
Winchester Road
Boorley Green

Title:-
Proposed Access Site Plan

Client:-
Dorrington Homes (UK) Ltd

Scale:-
1:100, 1:500 (@A1)

Drawn By:-	PJD	Checked By:-	PJD
Date:-	28/01/26	Date:-	28/01/26

Job.No:-	Drg.No:-	Rev:-
220047	16	C