


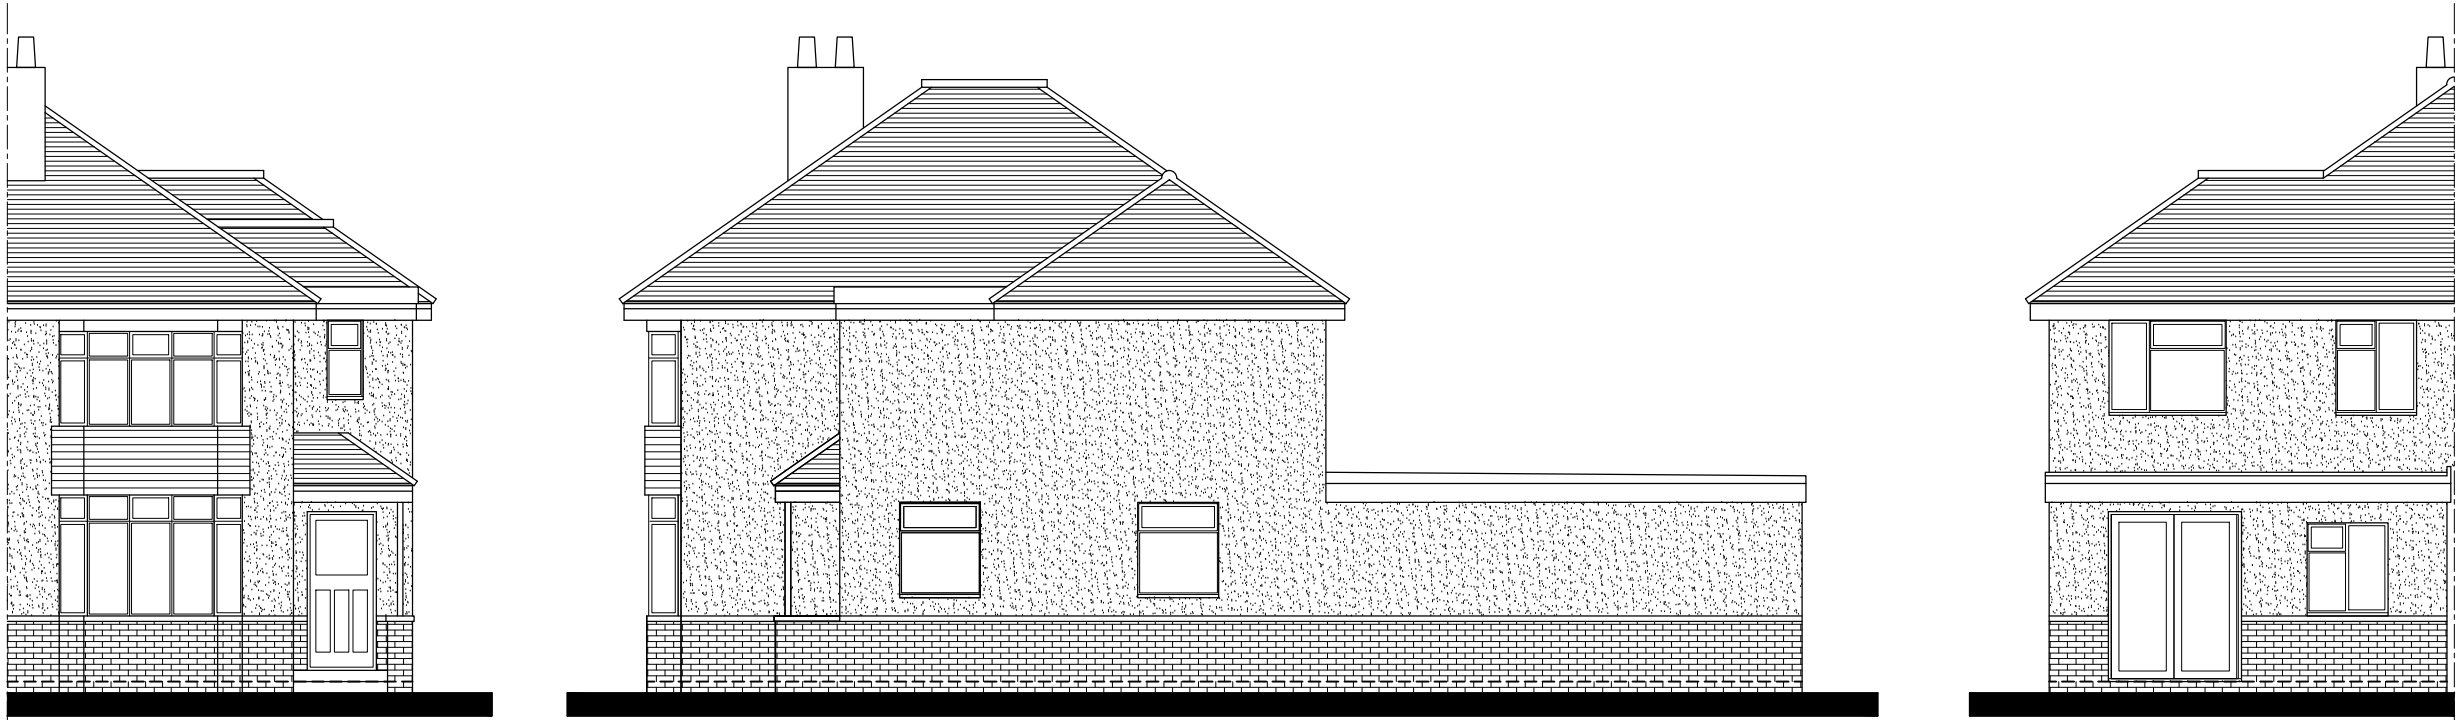
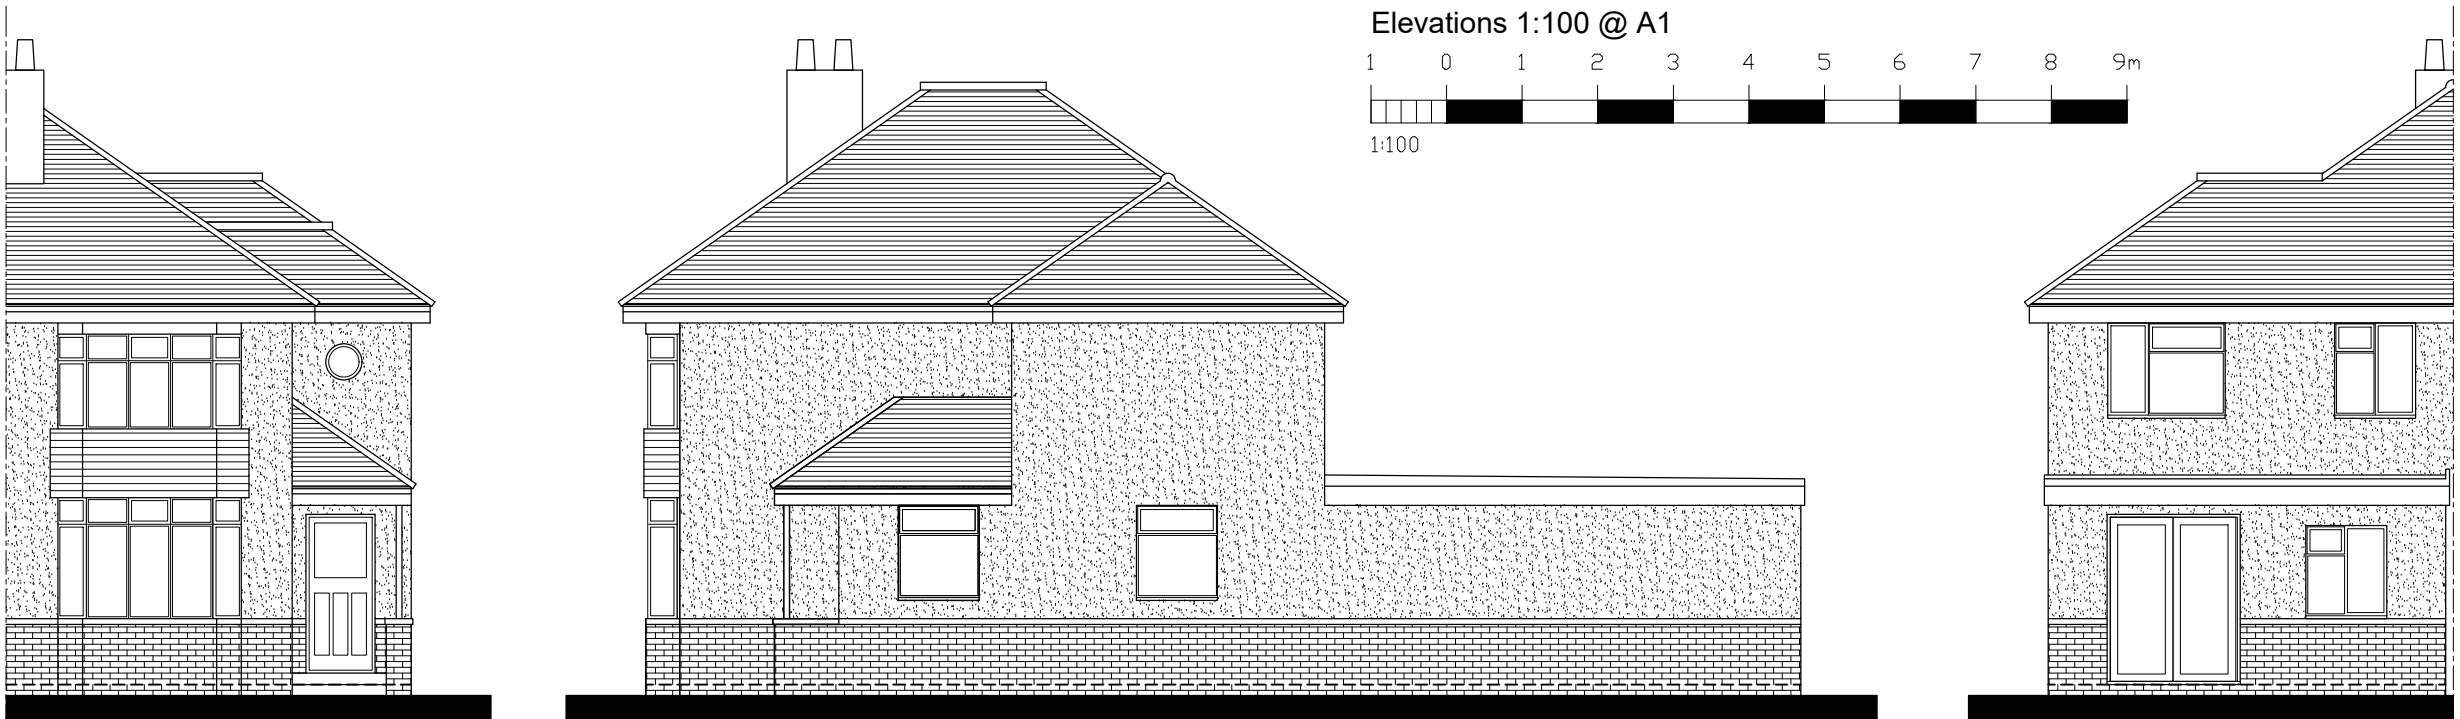
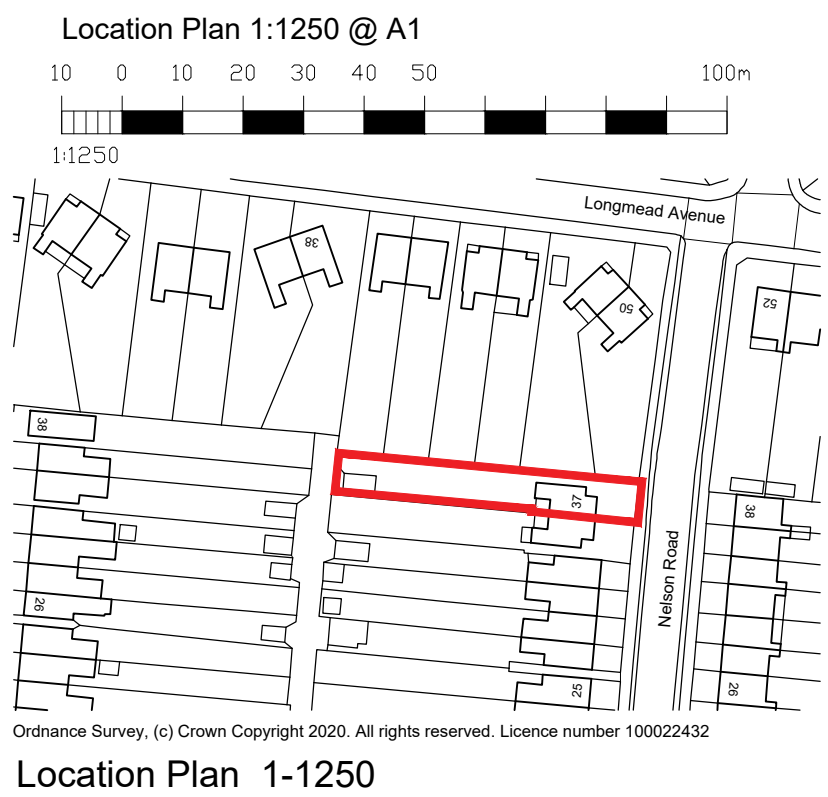


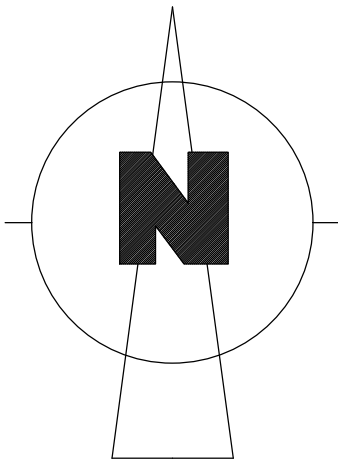

Proposed Elevations 1-100

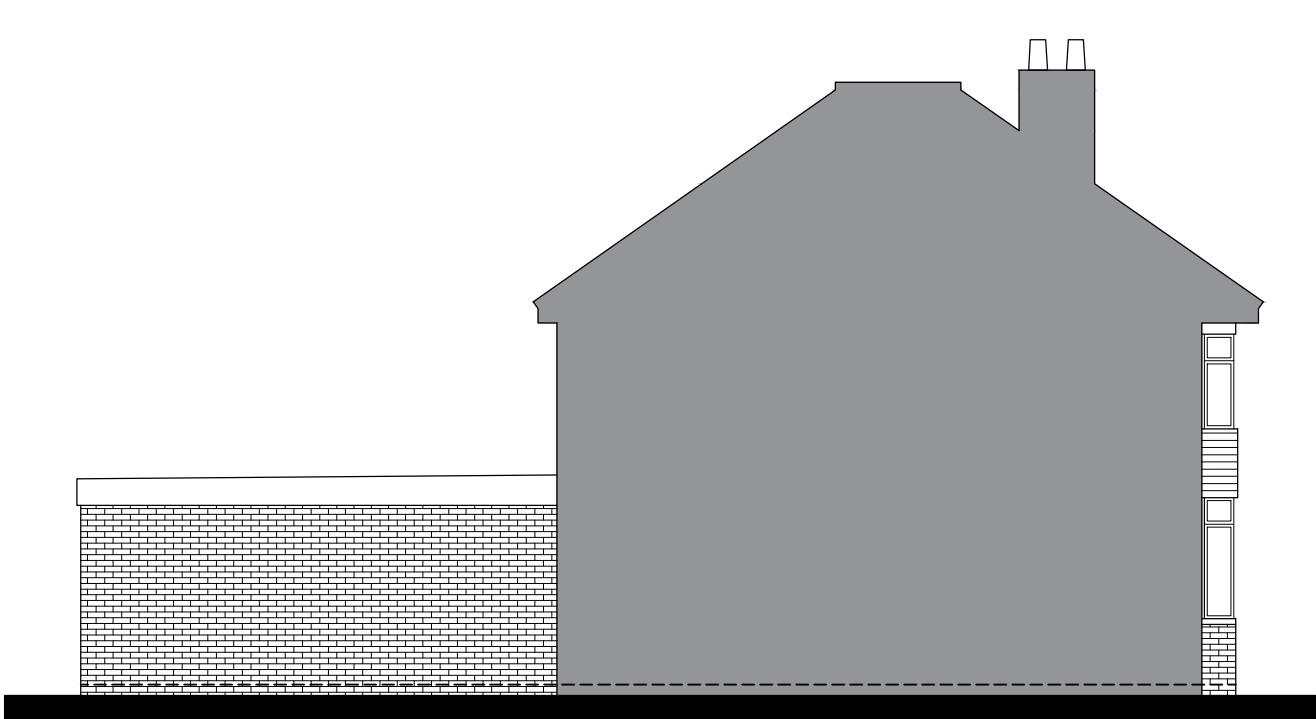

Existing Elevations 1-100

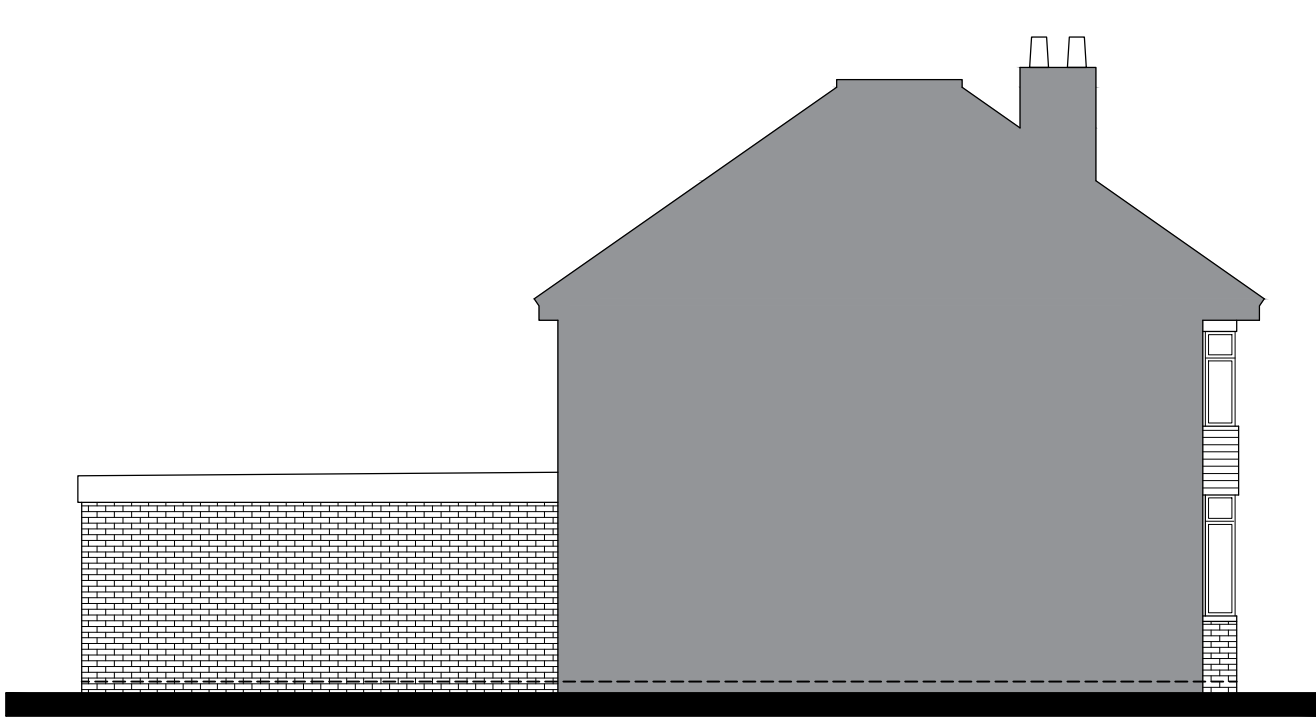

This drawing is the copyright of D.M.ADAMS DESIGN, no copies in whole or part thereof may be taken without prior consent.

D.M.ADAMS DESIGN

1 Chapel Road,
Swanmore,
Southampton,
Hampshire.
SO32 2QA

Tel: 07714 058475 E-mail: dean@dmades.co.uk

Job Title:


37 Nelson Road
Bishopstoke
SO50 6BR

Description:





Existing & Proposed Plans &
Elevations

Scale: As shown Date:22-05-26 Drawing:37NR-001-A

Rev A - Scaled bars added. 03-06-26

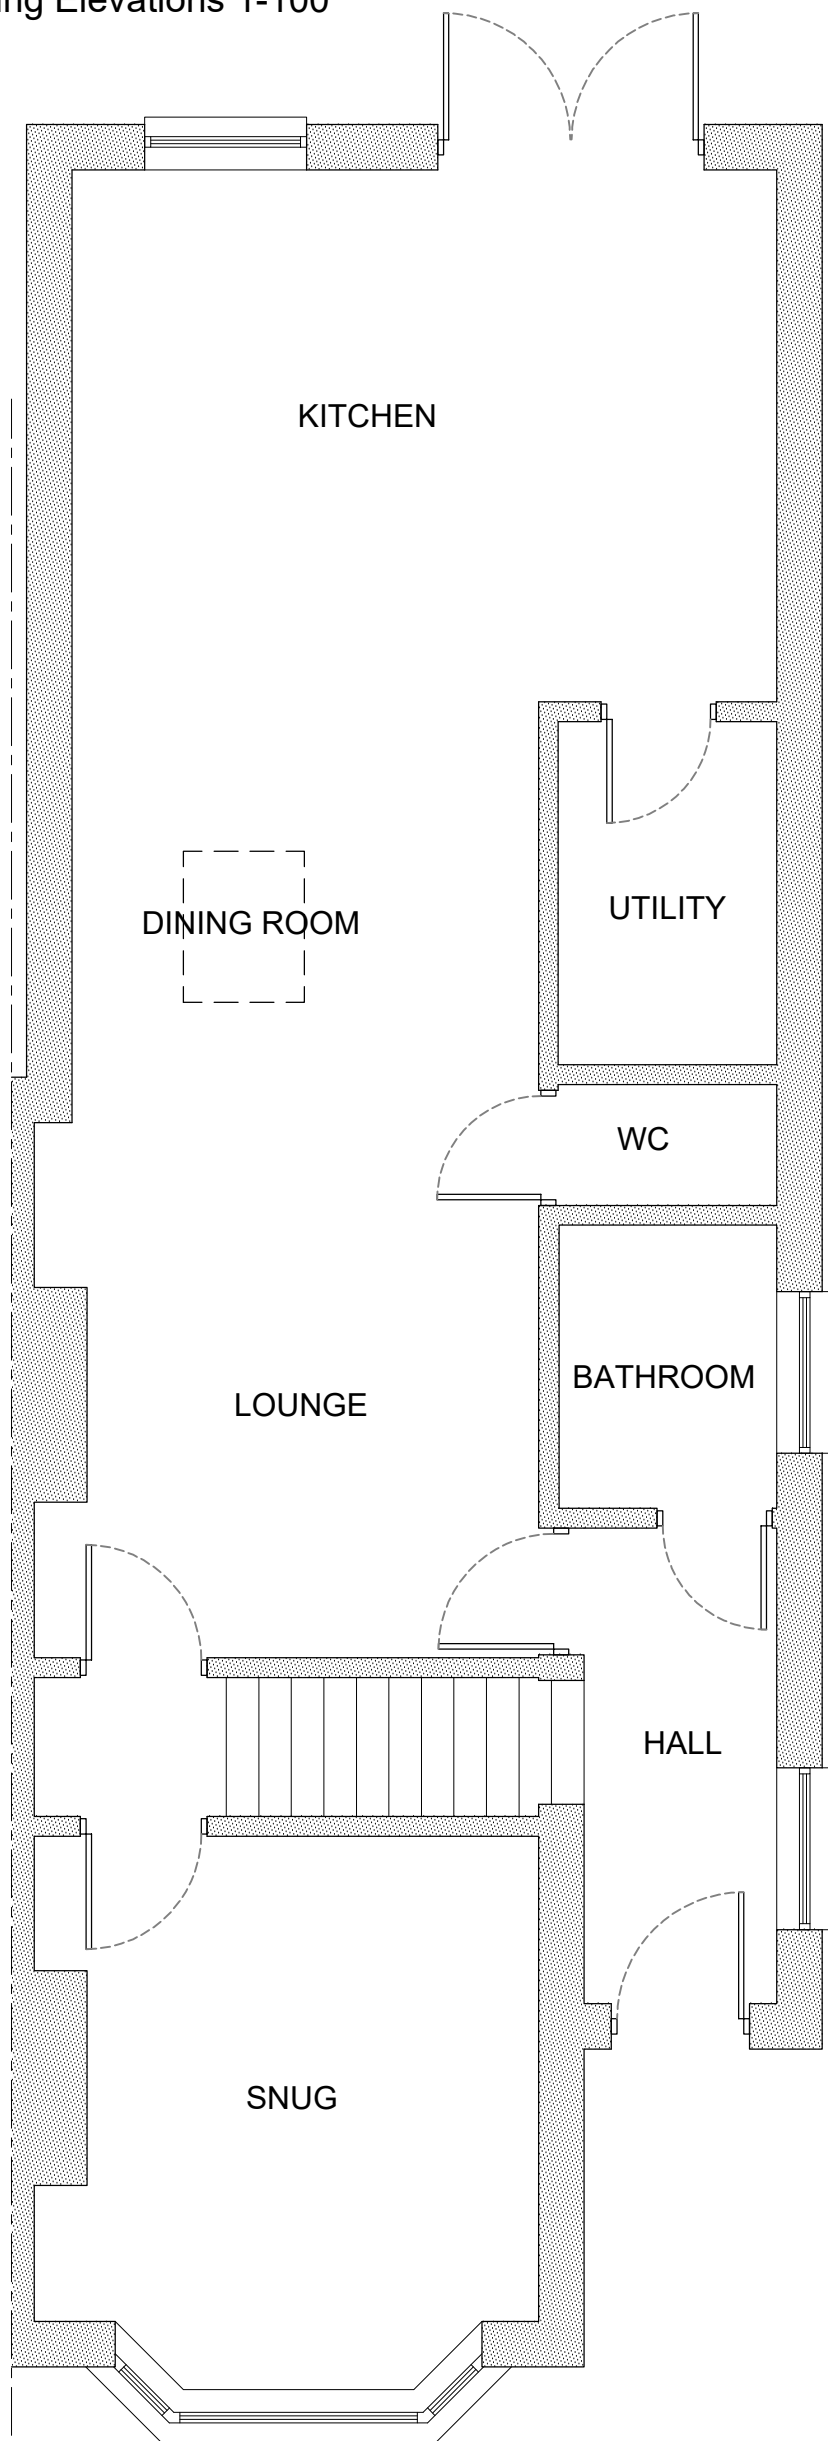

Existing Plans 1-50

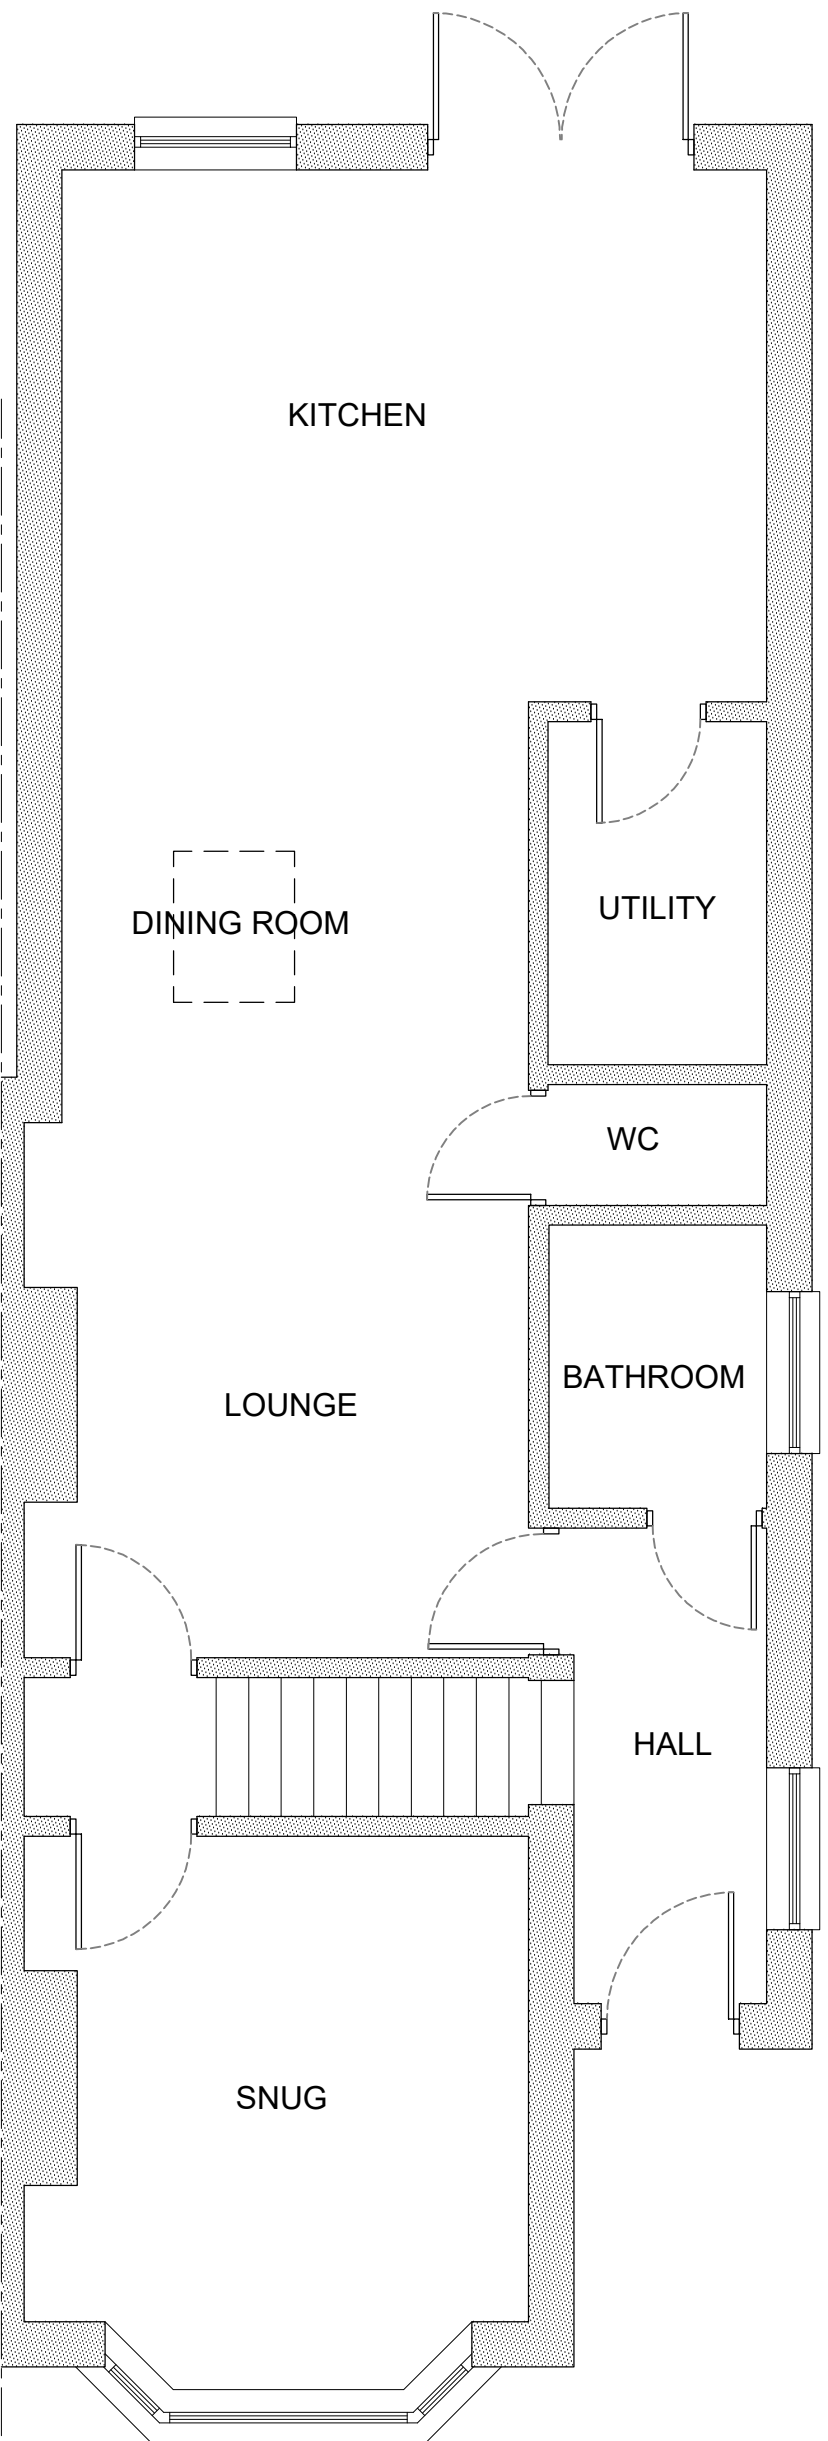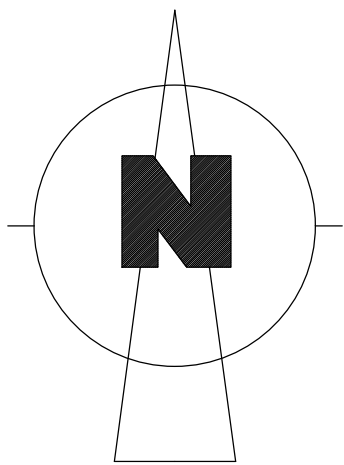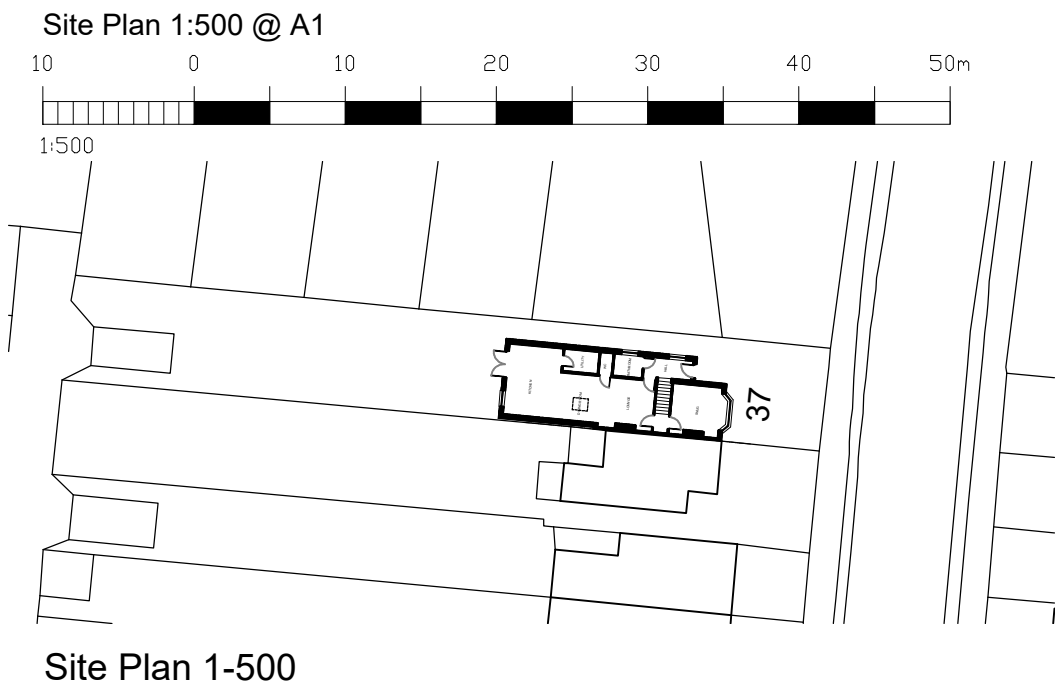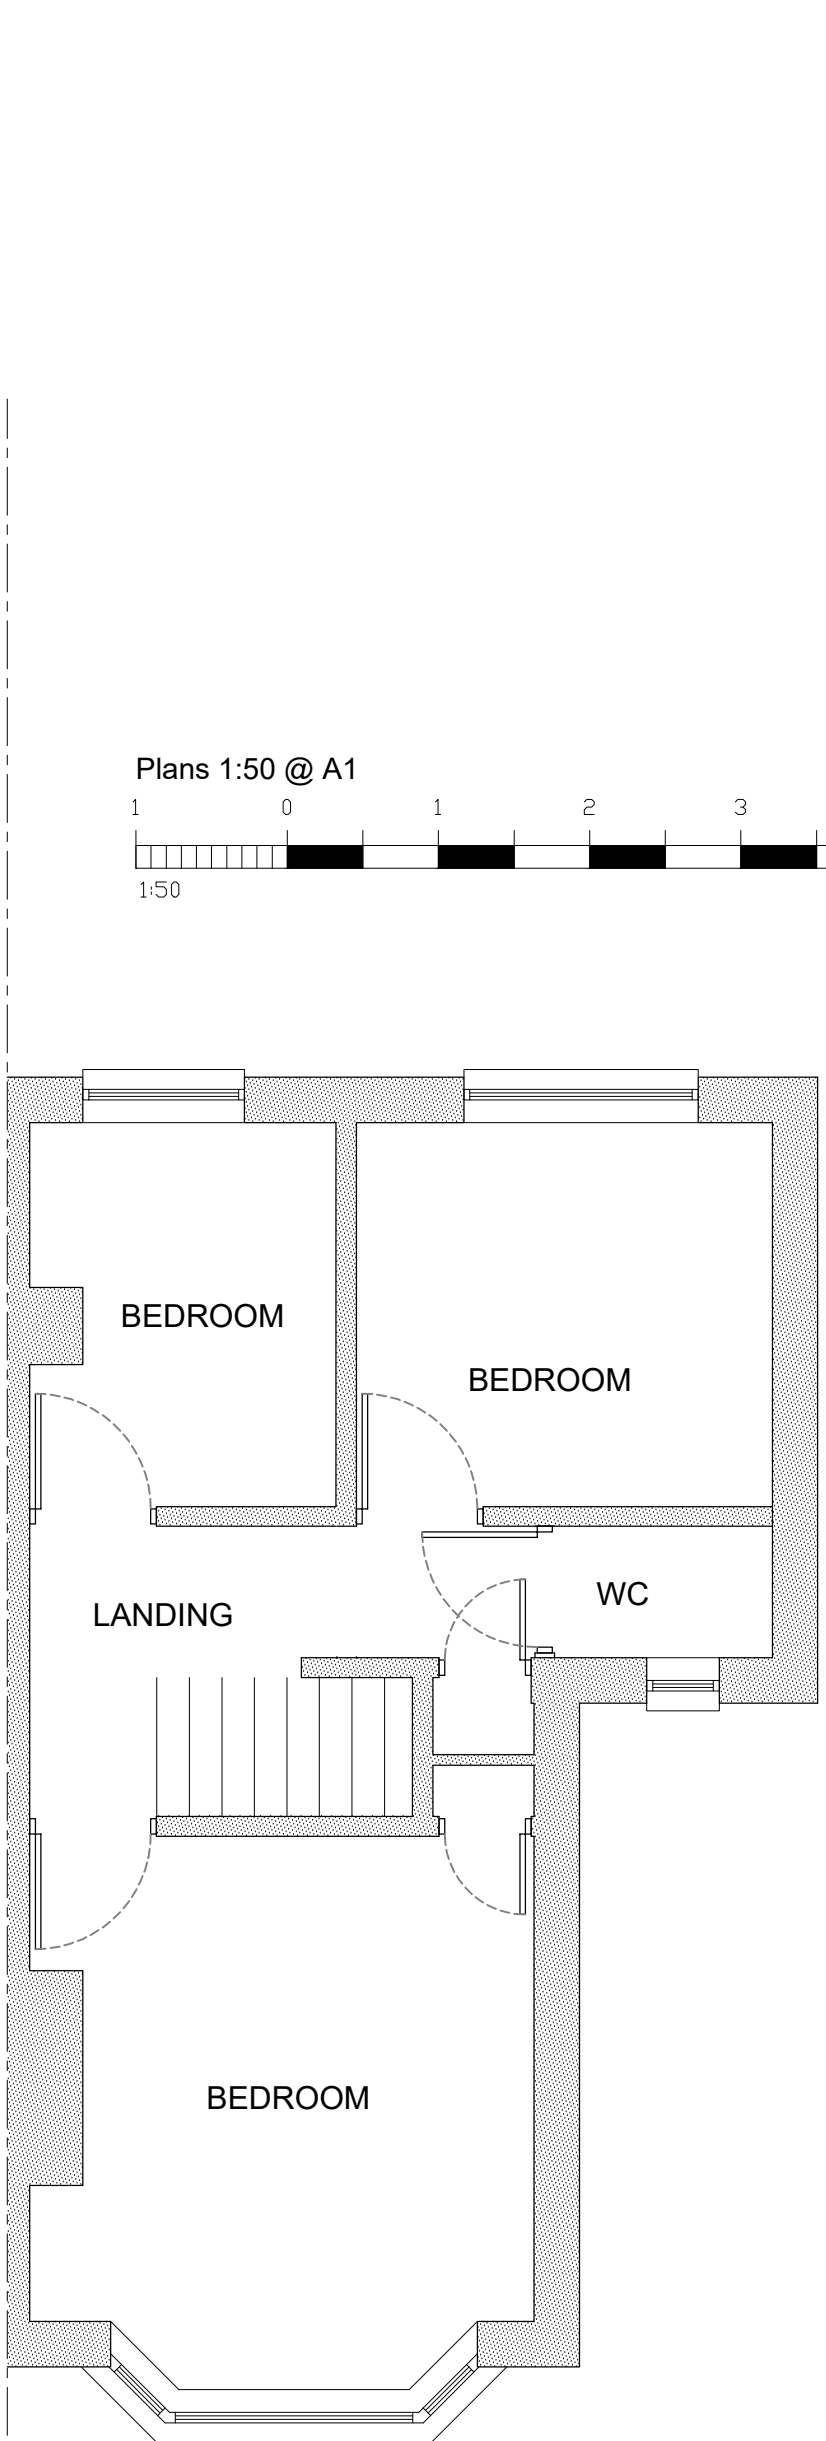

Proposed Plans 1-50

