






Proposed Rear Elevation 1:100

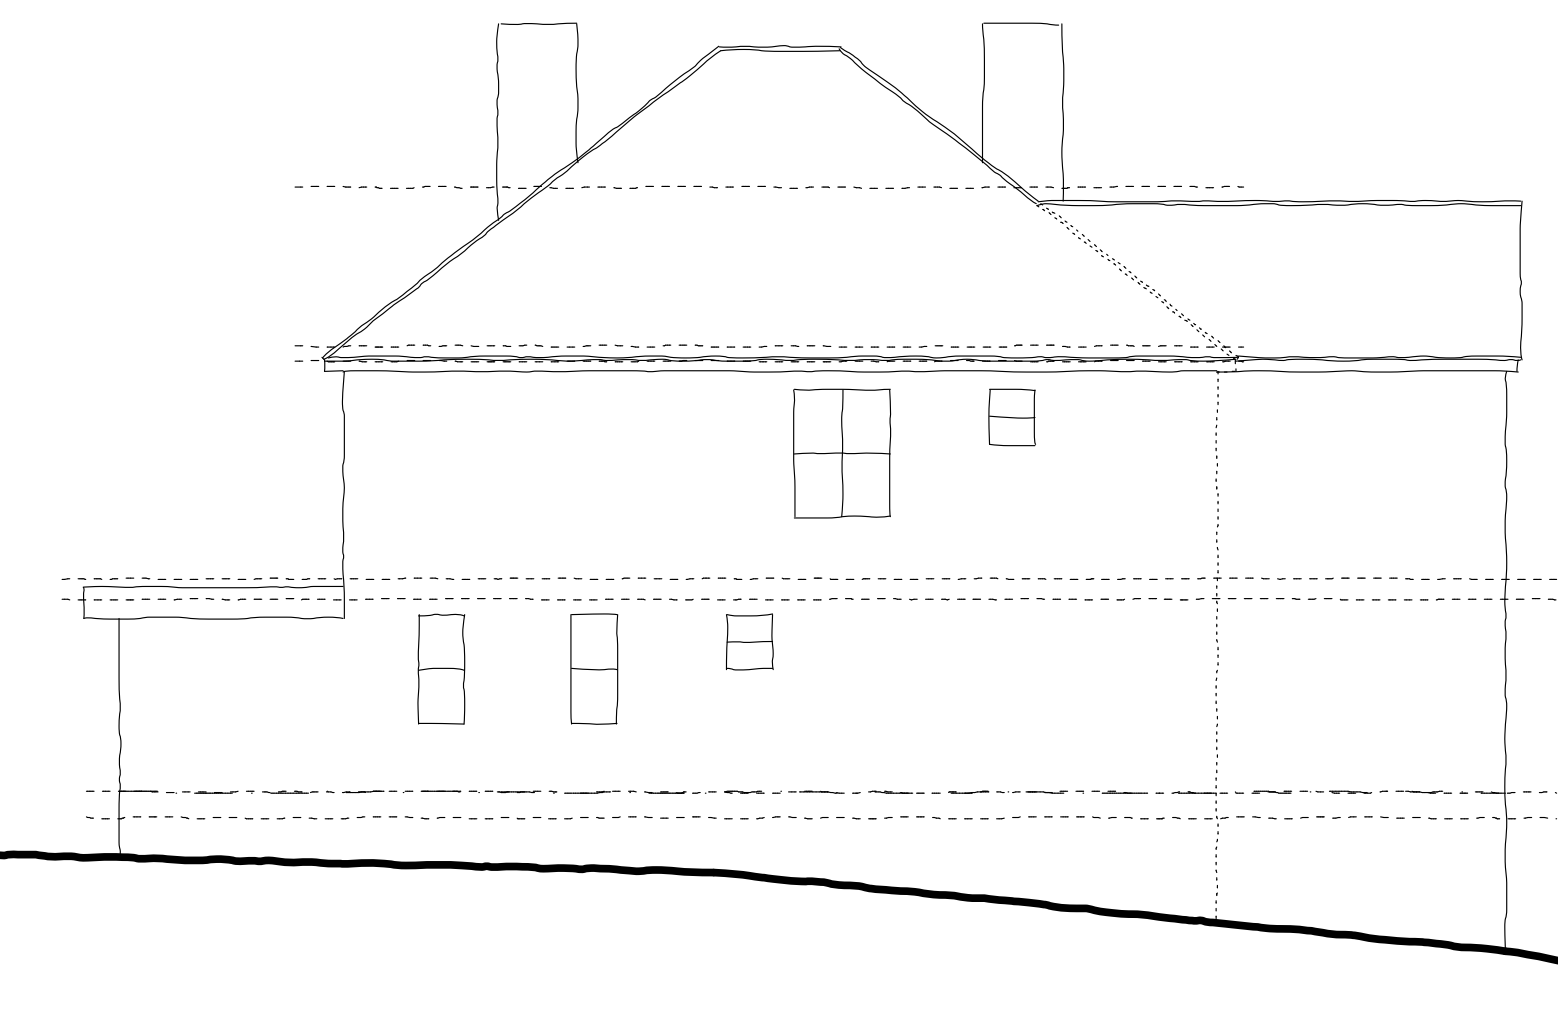


Existing Rear Elevation 1:100

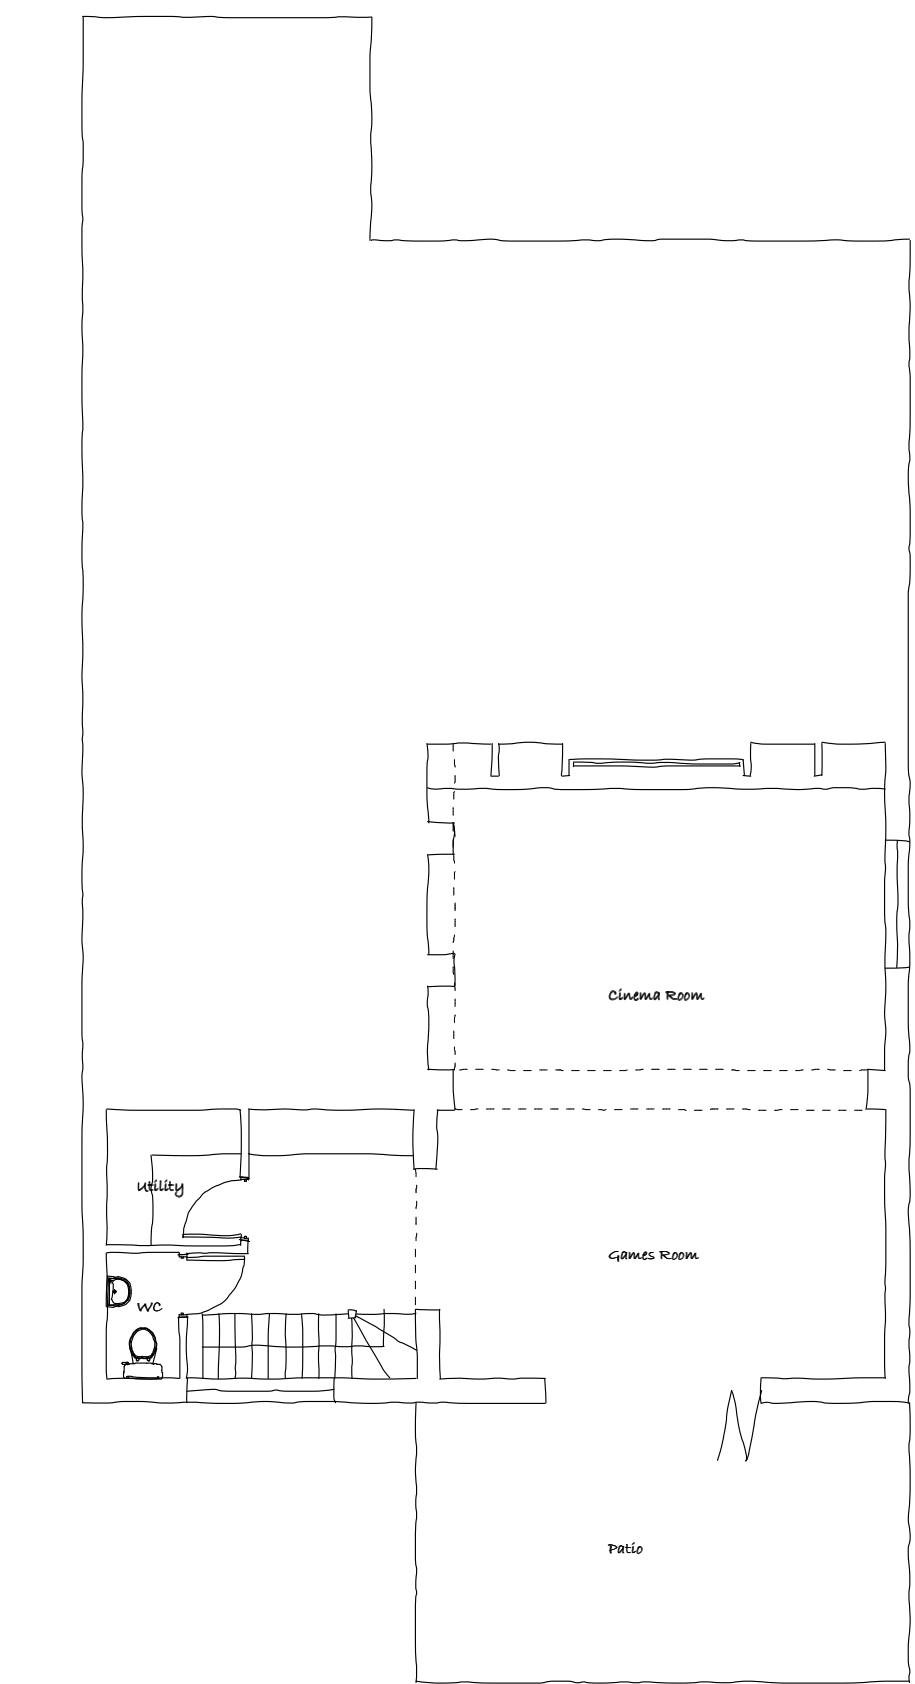


Existing Ground Floor Plan 1:100

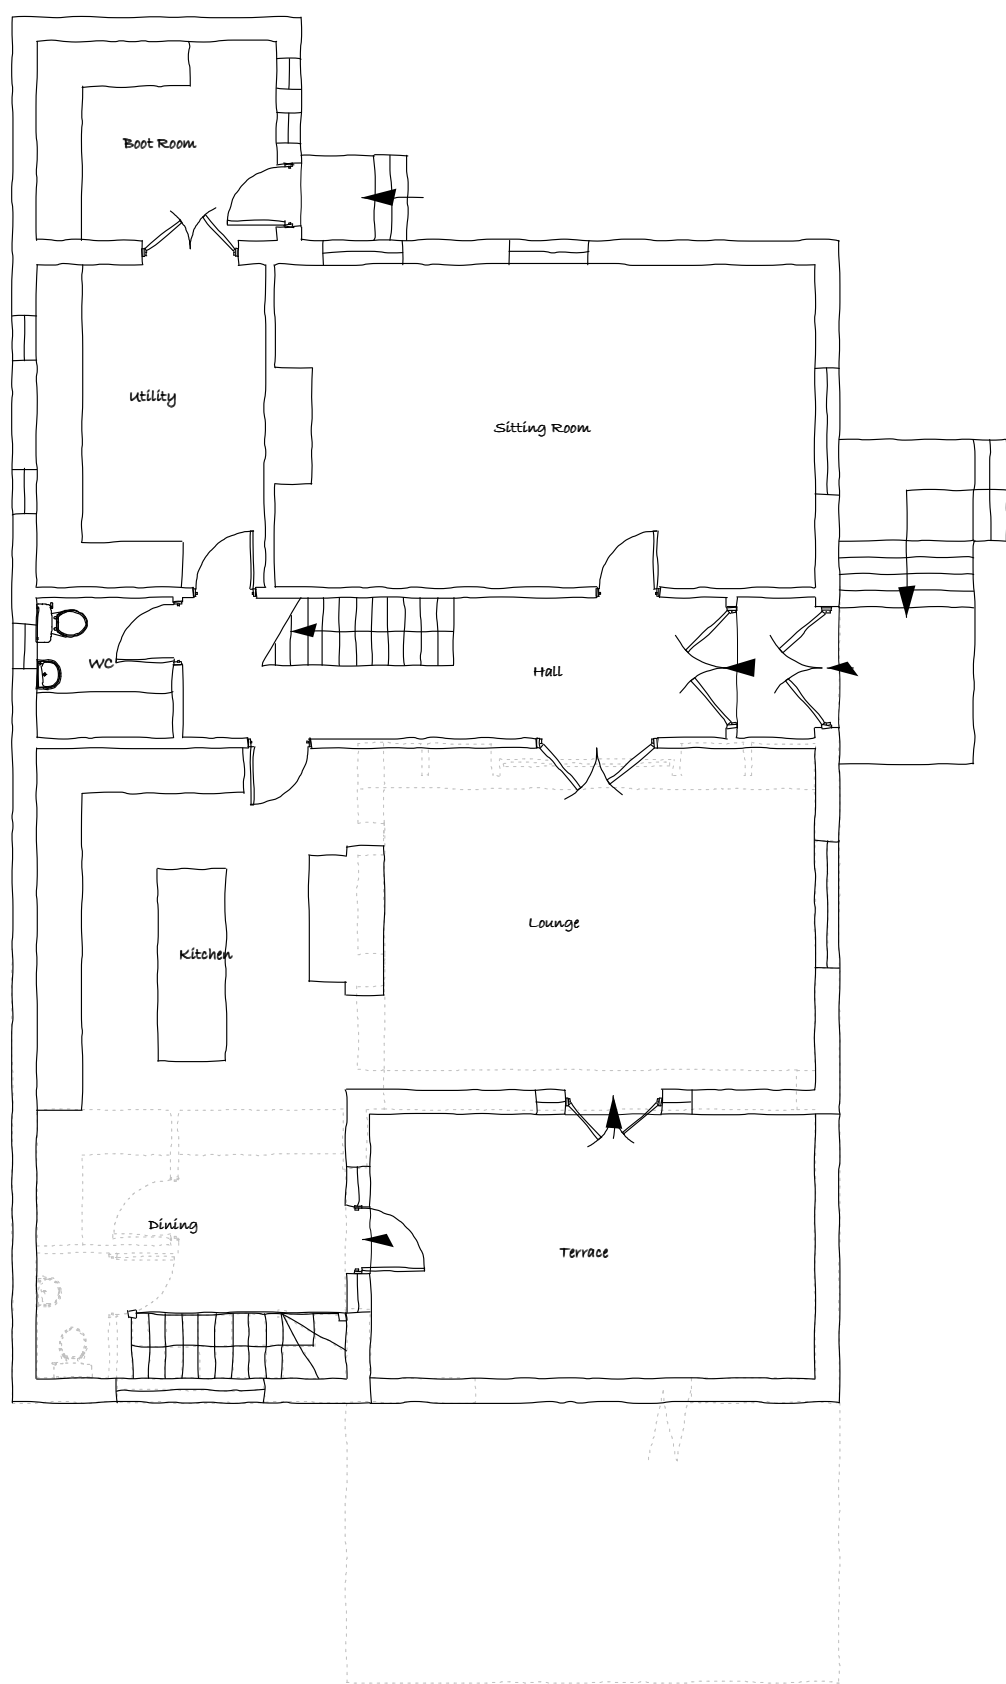


Existing First Floor Plan 1:100

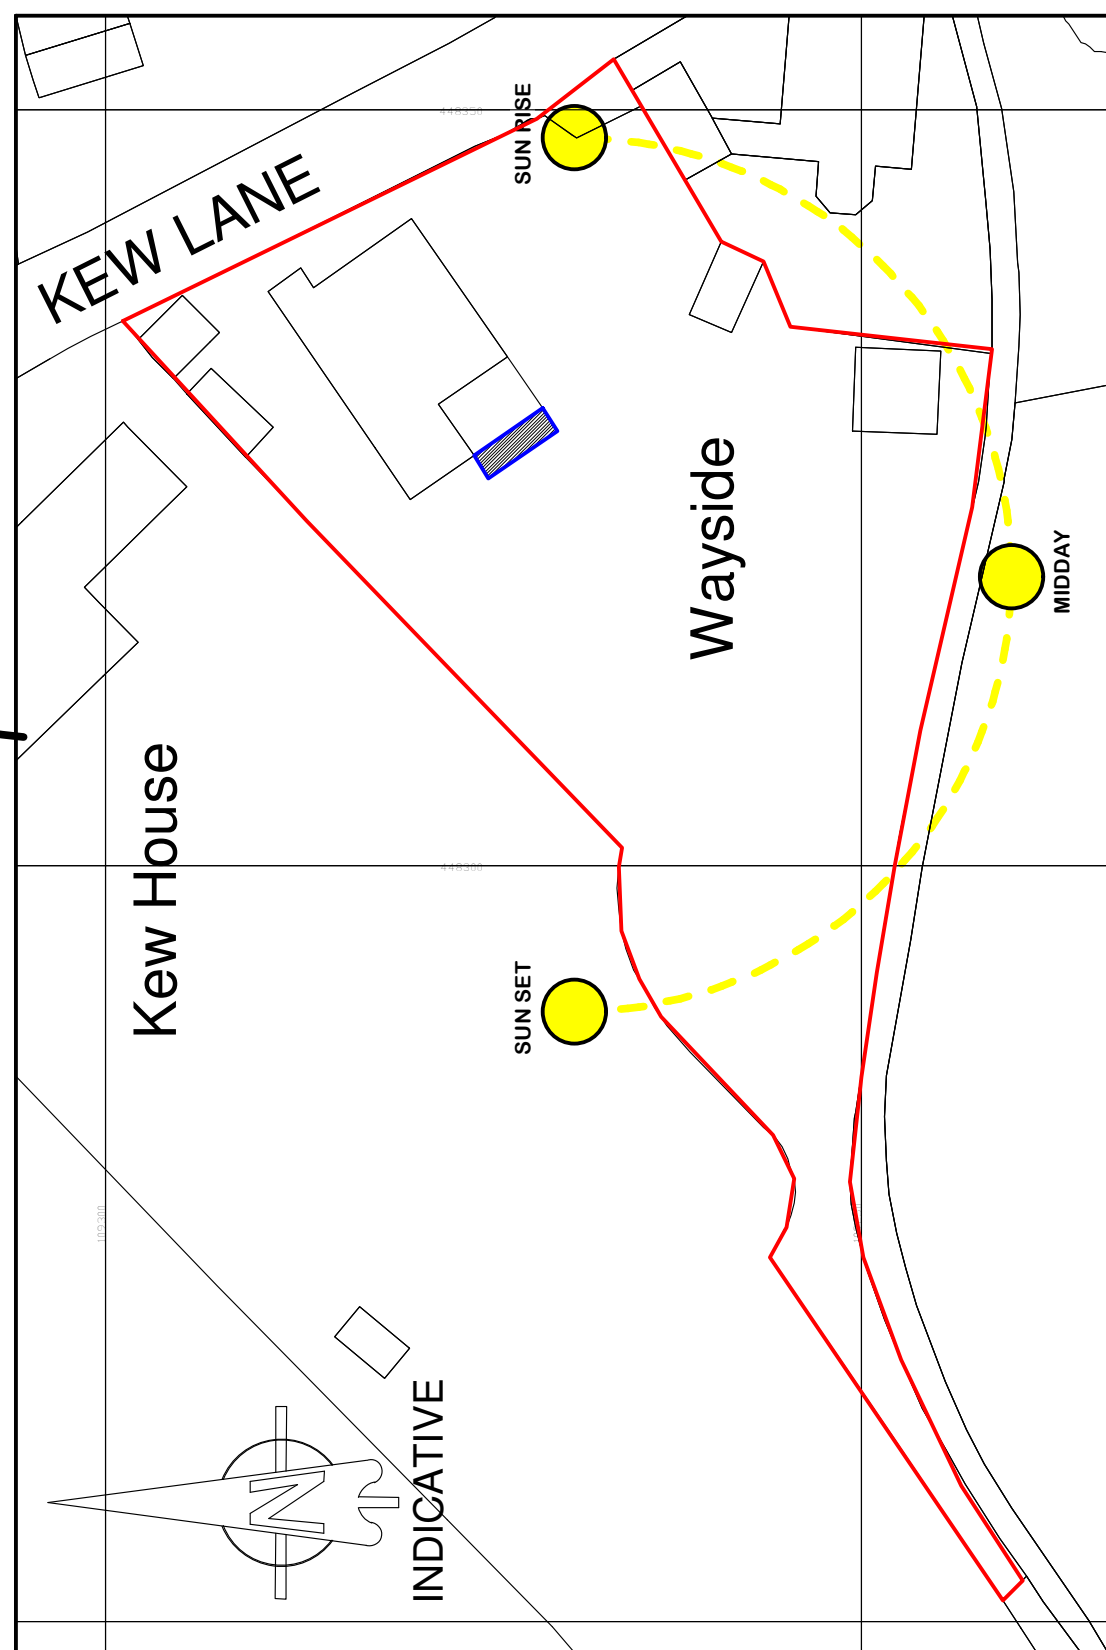


Site Plan 1:500

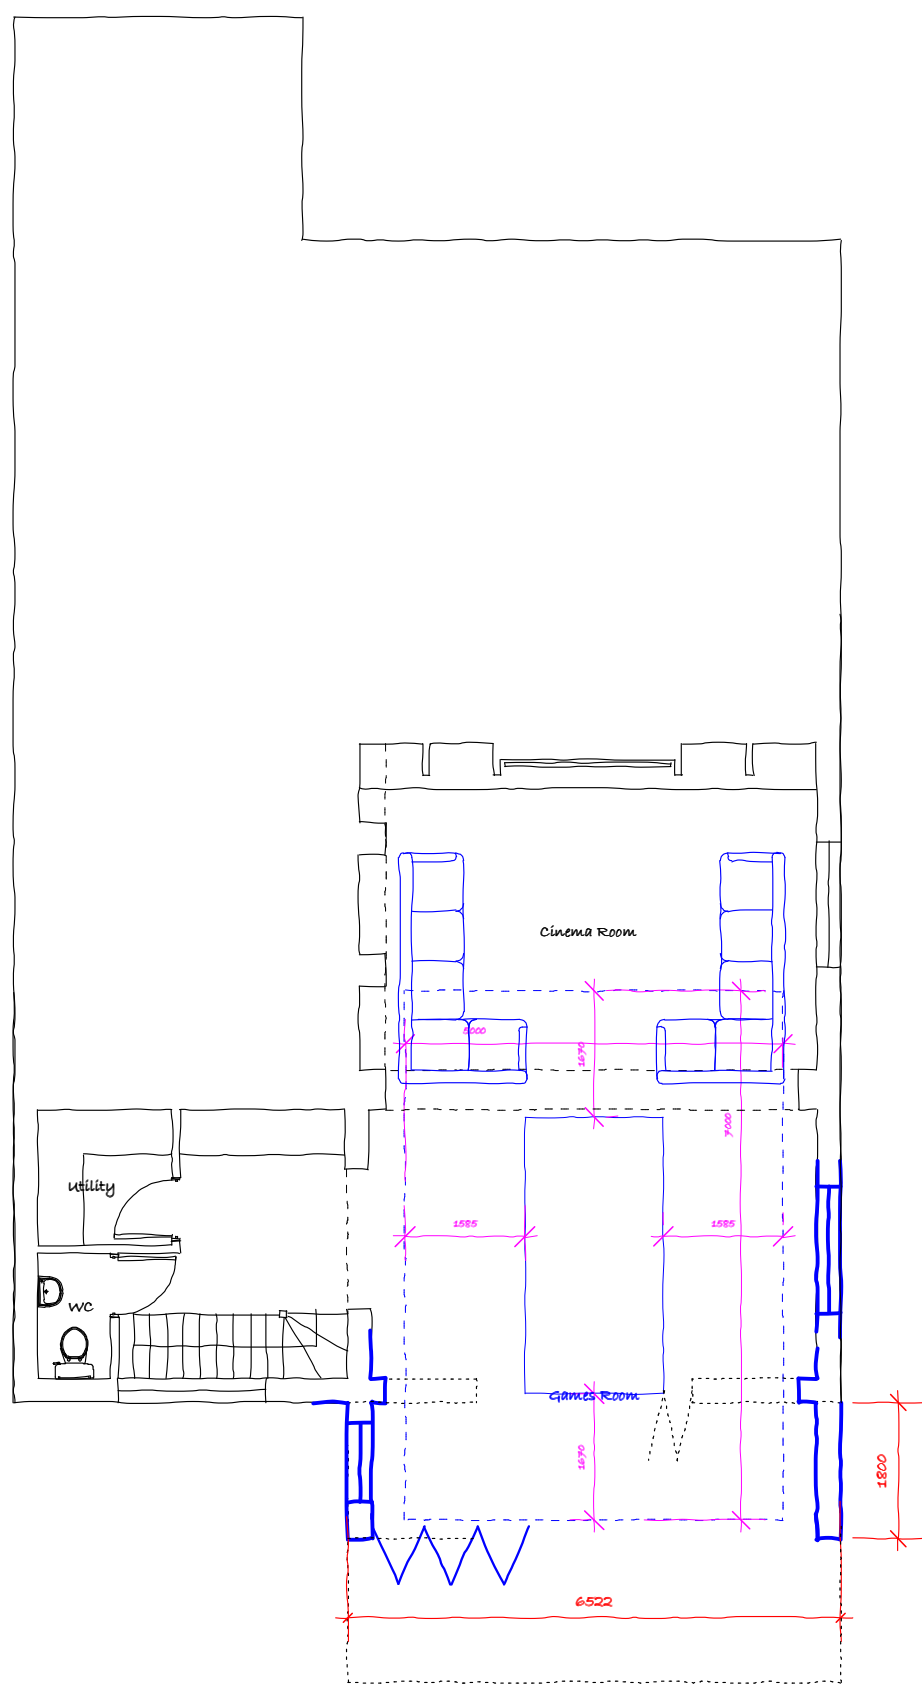


Proposed Ground Floor Plan 1:100

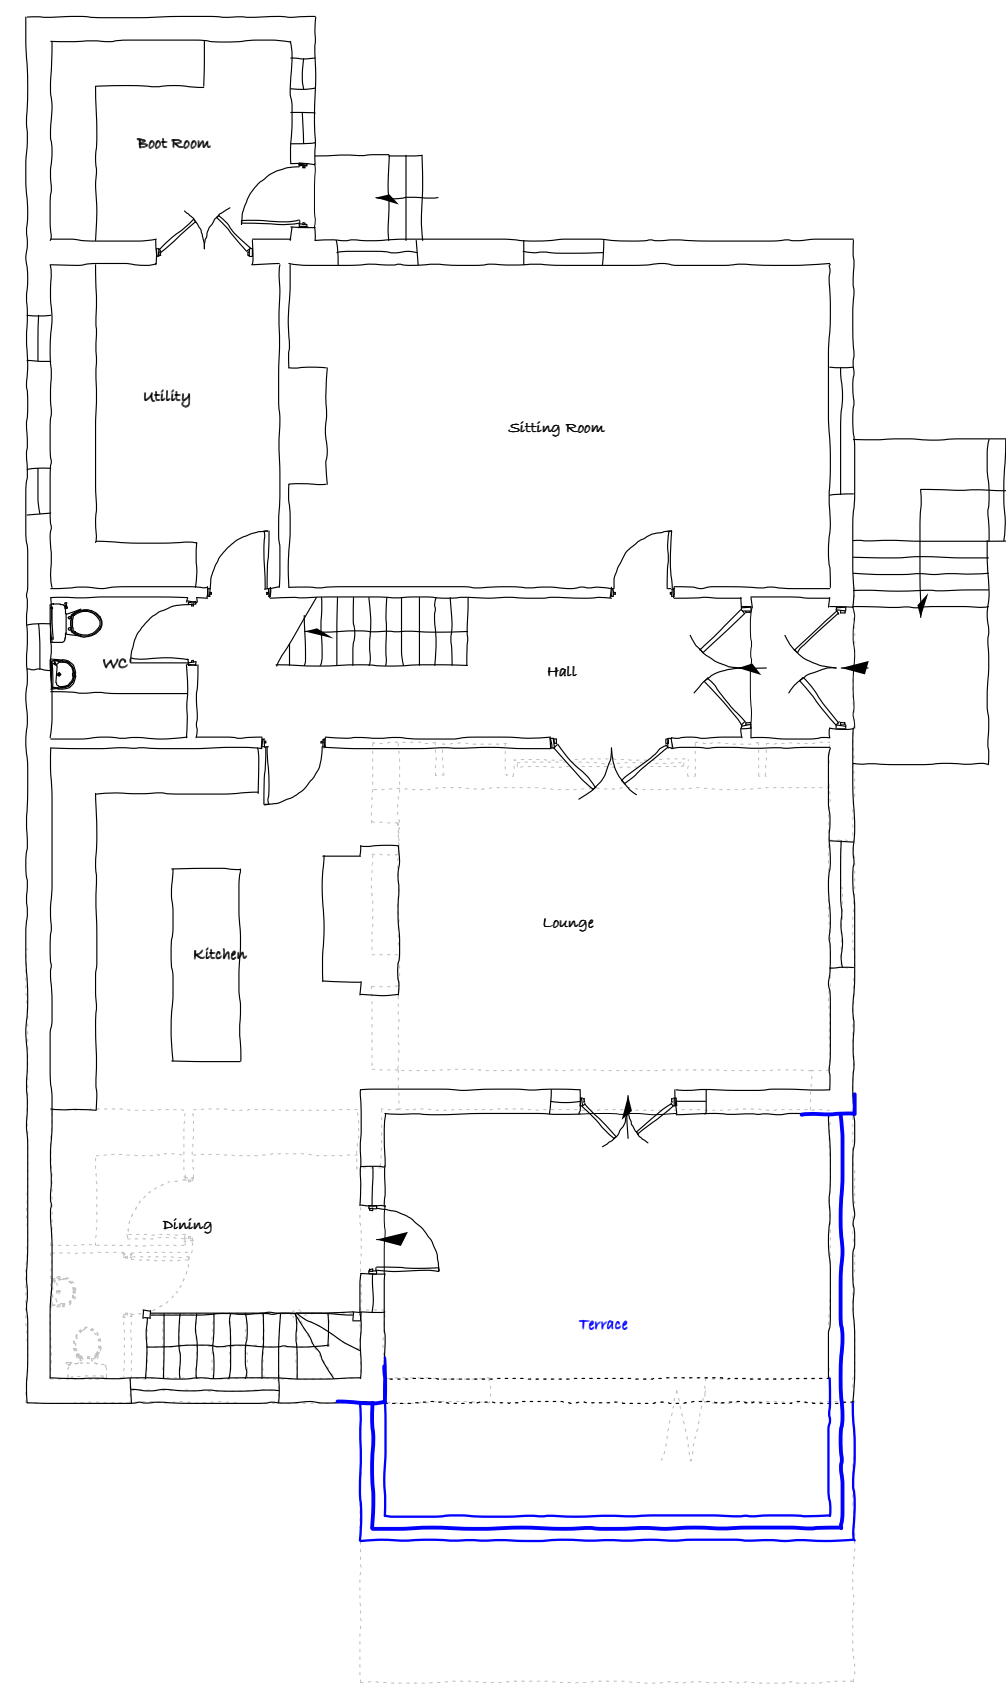

Proposed First Floor Plan 1:100

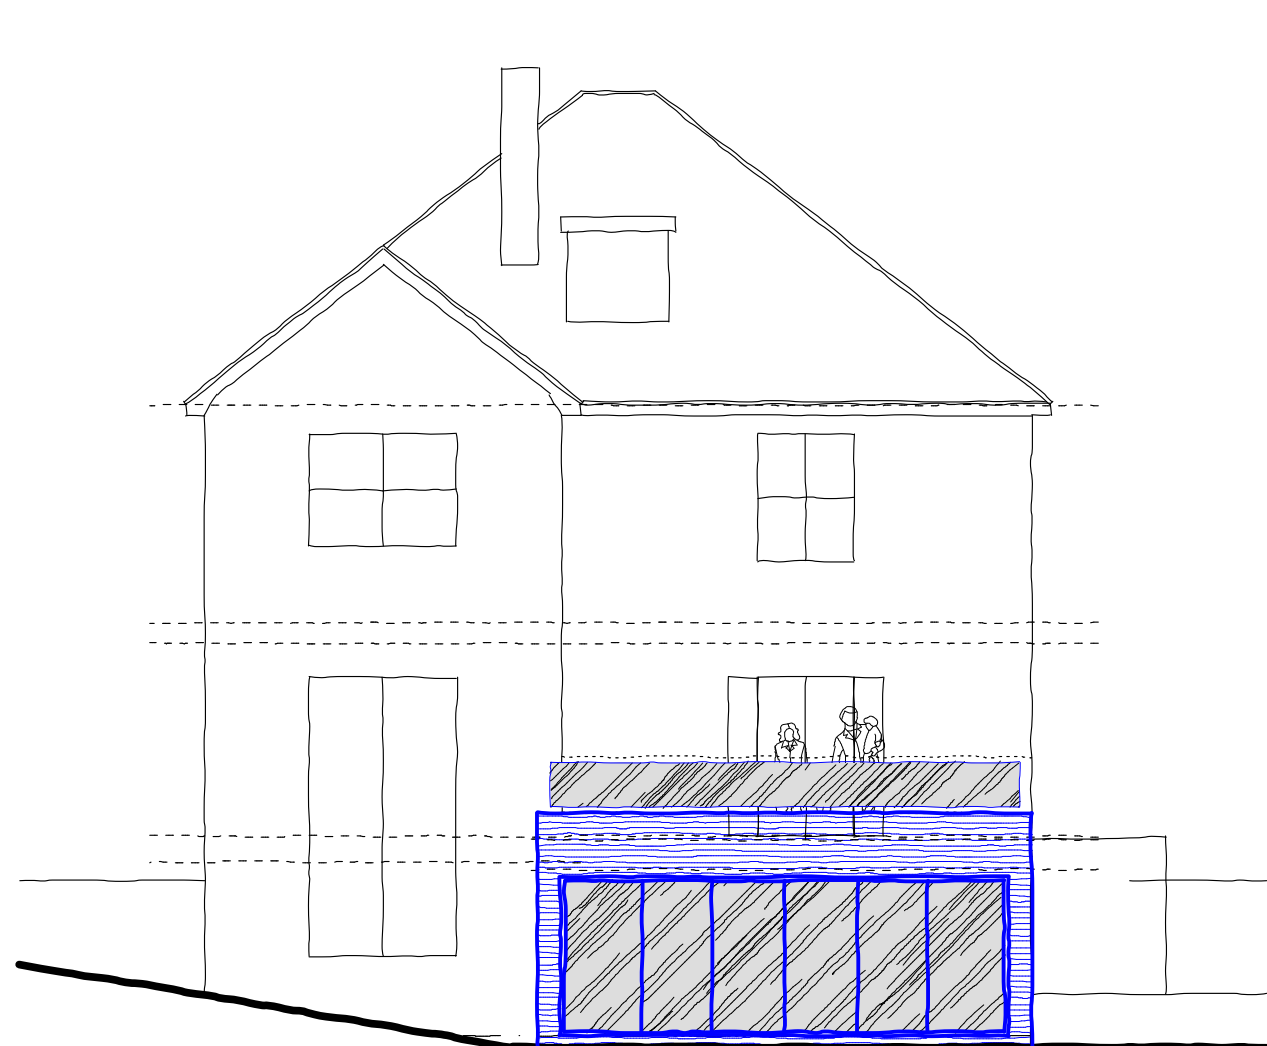

Proposed Side Elevation 1:100

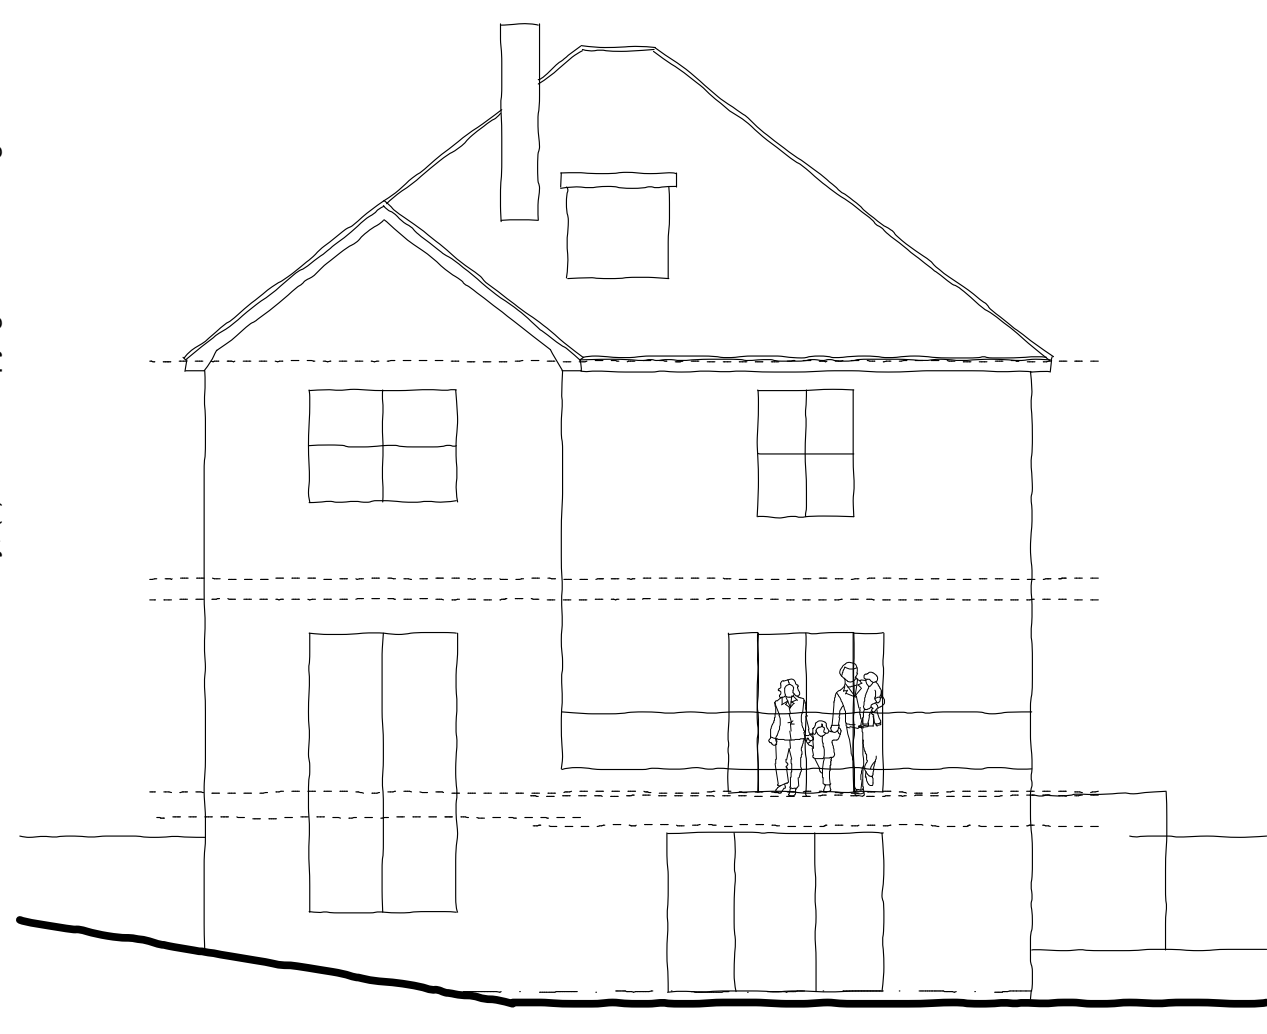


Existing Side Elevation 1:100



Proposed Front Elevation 1:100



Existing Front Elevation 1:100

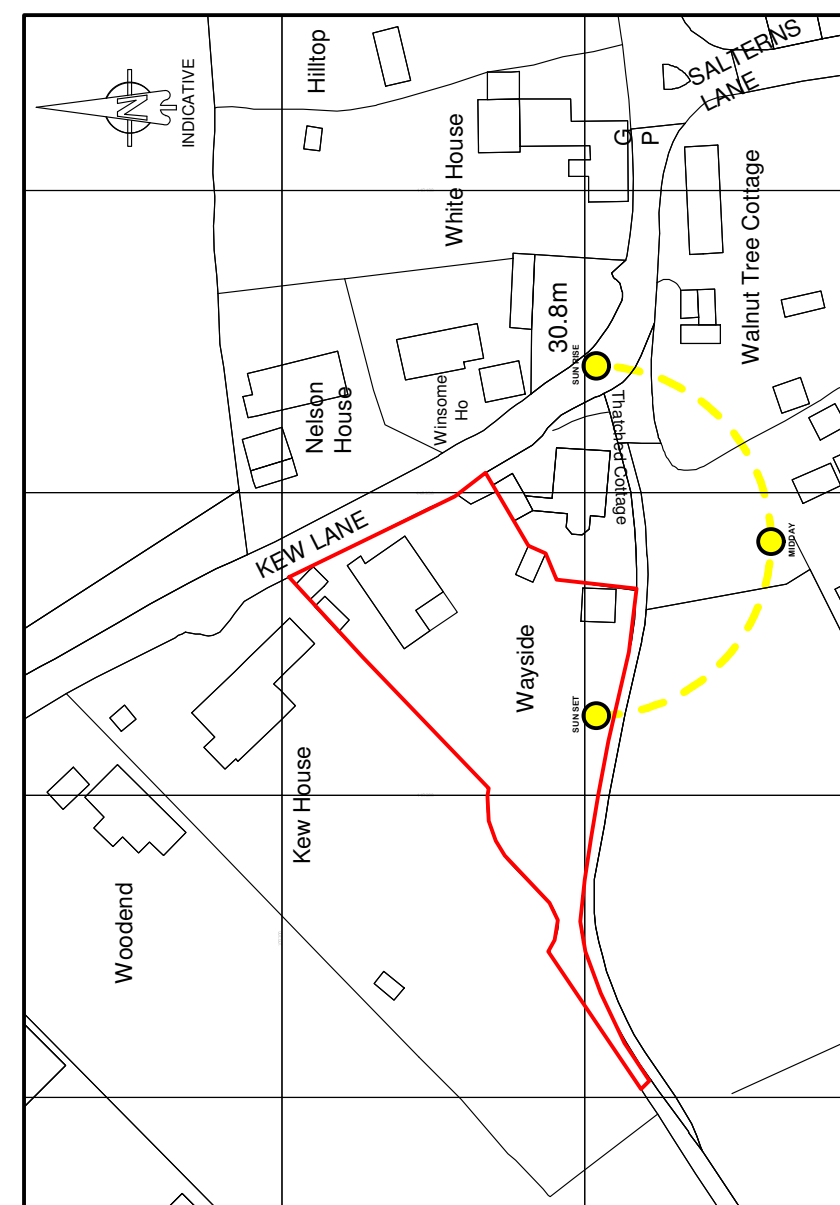

Location Plan 1:1250

project

Wayside House
Kew Lane
Old Bursledon
Southampton
Hampshire
SO31 8DG

client

Mr & Mrs Collier

drawing

Proposed Alterations

stage

Stage 3 - Planning

scale

1:100 & 1:50 @ A1

date

April 2026

job no._

3403/04_

drwg no._

01_

revision

D

The Design Loft, Silver Birches
Allington Lane
Southampton
Hampshire
SO30 3HQ

T. 023 8069 3924
M. 07881 587261
E. info@mdtdesign.co.uk
W. www.mdtdesign.co.uk



Do not scale this drawing (unless for planning purposes) - Use written dimensions only. All dimensions to be checked on site prior to commencement of any works.