



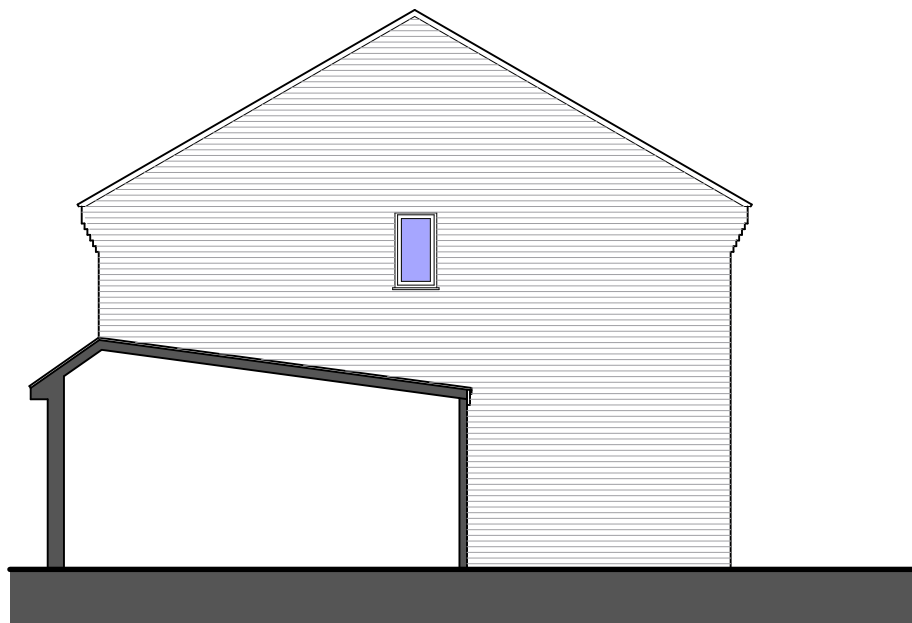

Scale 1:100

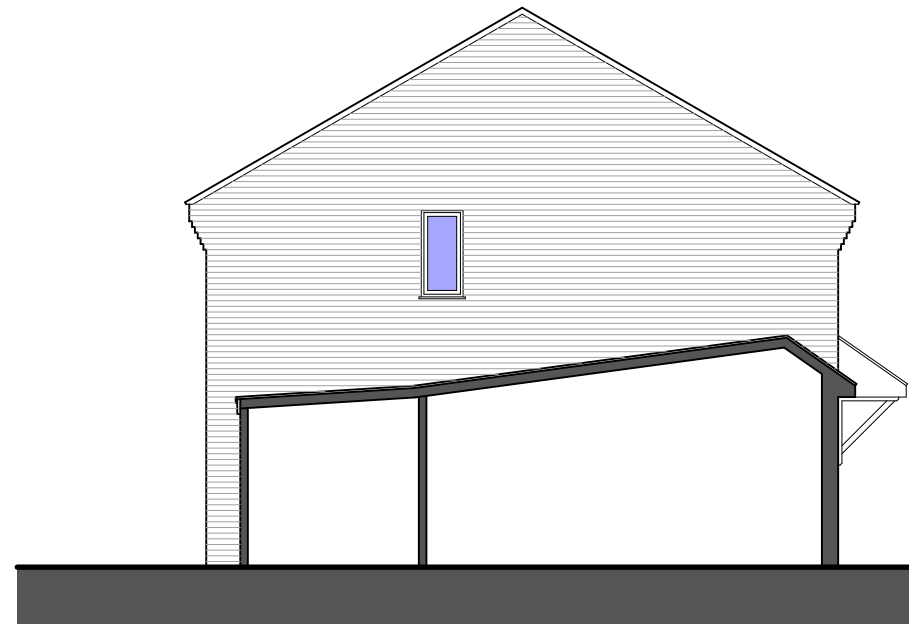

revisions:

rev	date	comments
-----	------	----------

PLANNING



HSR Design
29 Chestnut Road
Southampton
SO16 6BS

t: 07980 266184
e: chris@hsr-design.co.uk

client
Mr & Mrs J. Griggs

project
4 Frome Road
West End
SO18 3LJ

title
Existing Elevations

scale	paper
1:100	A3

paper
A3

date	drawn
April 2026	CL

drawn
CL

job no.	dwg no.	rev. no.
483	102	

The Copyright of this drawing belongs to HSR Design and may not be reproduced, copied or altered in any way without written authority. Use written dimensions only. All dimensions to be checked on site prior to commencement of work.