


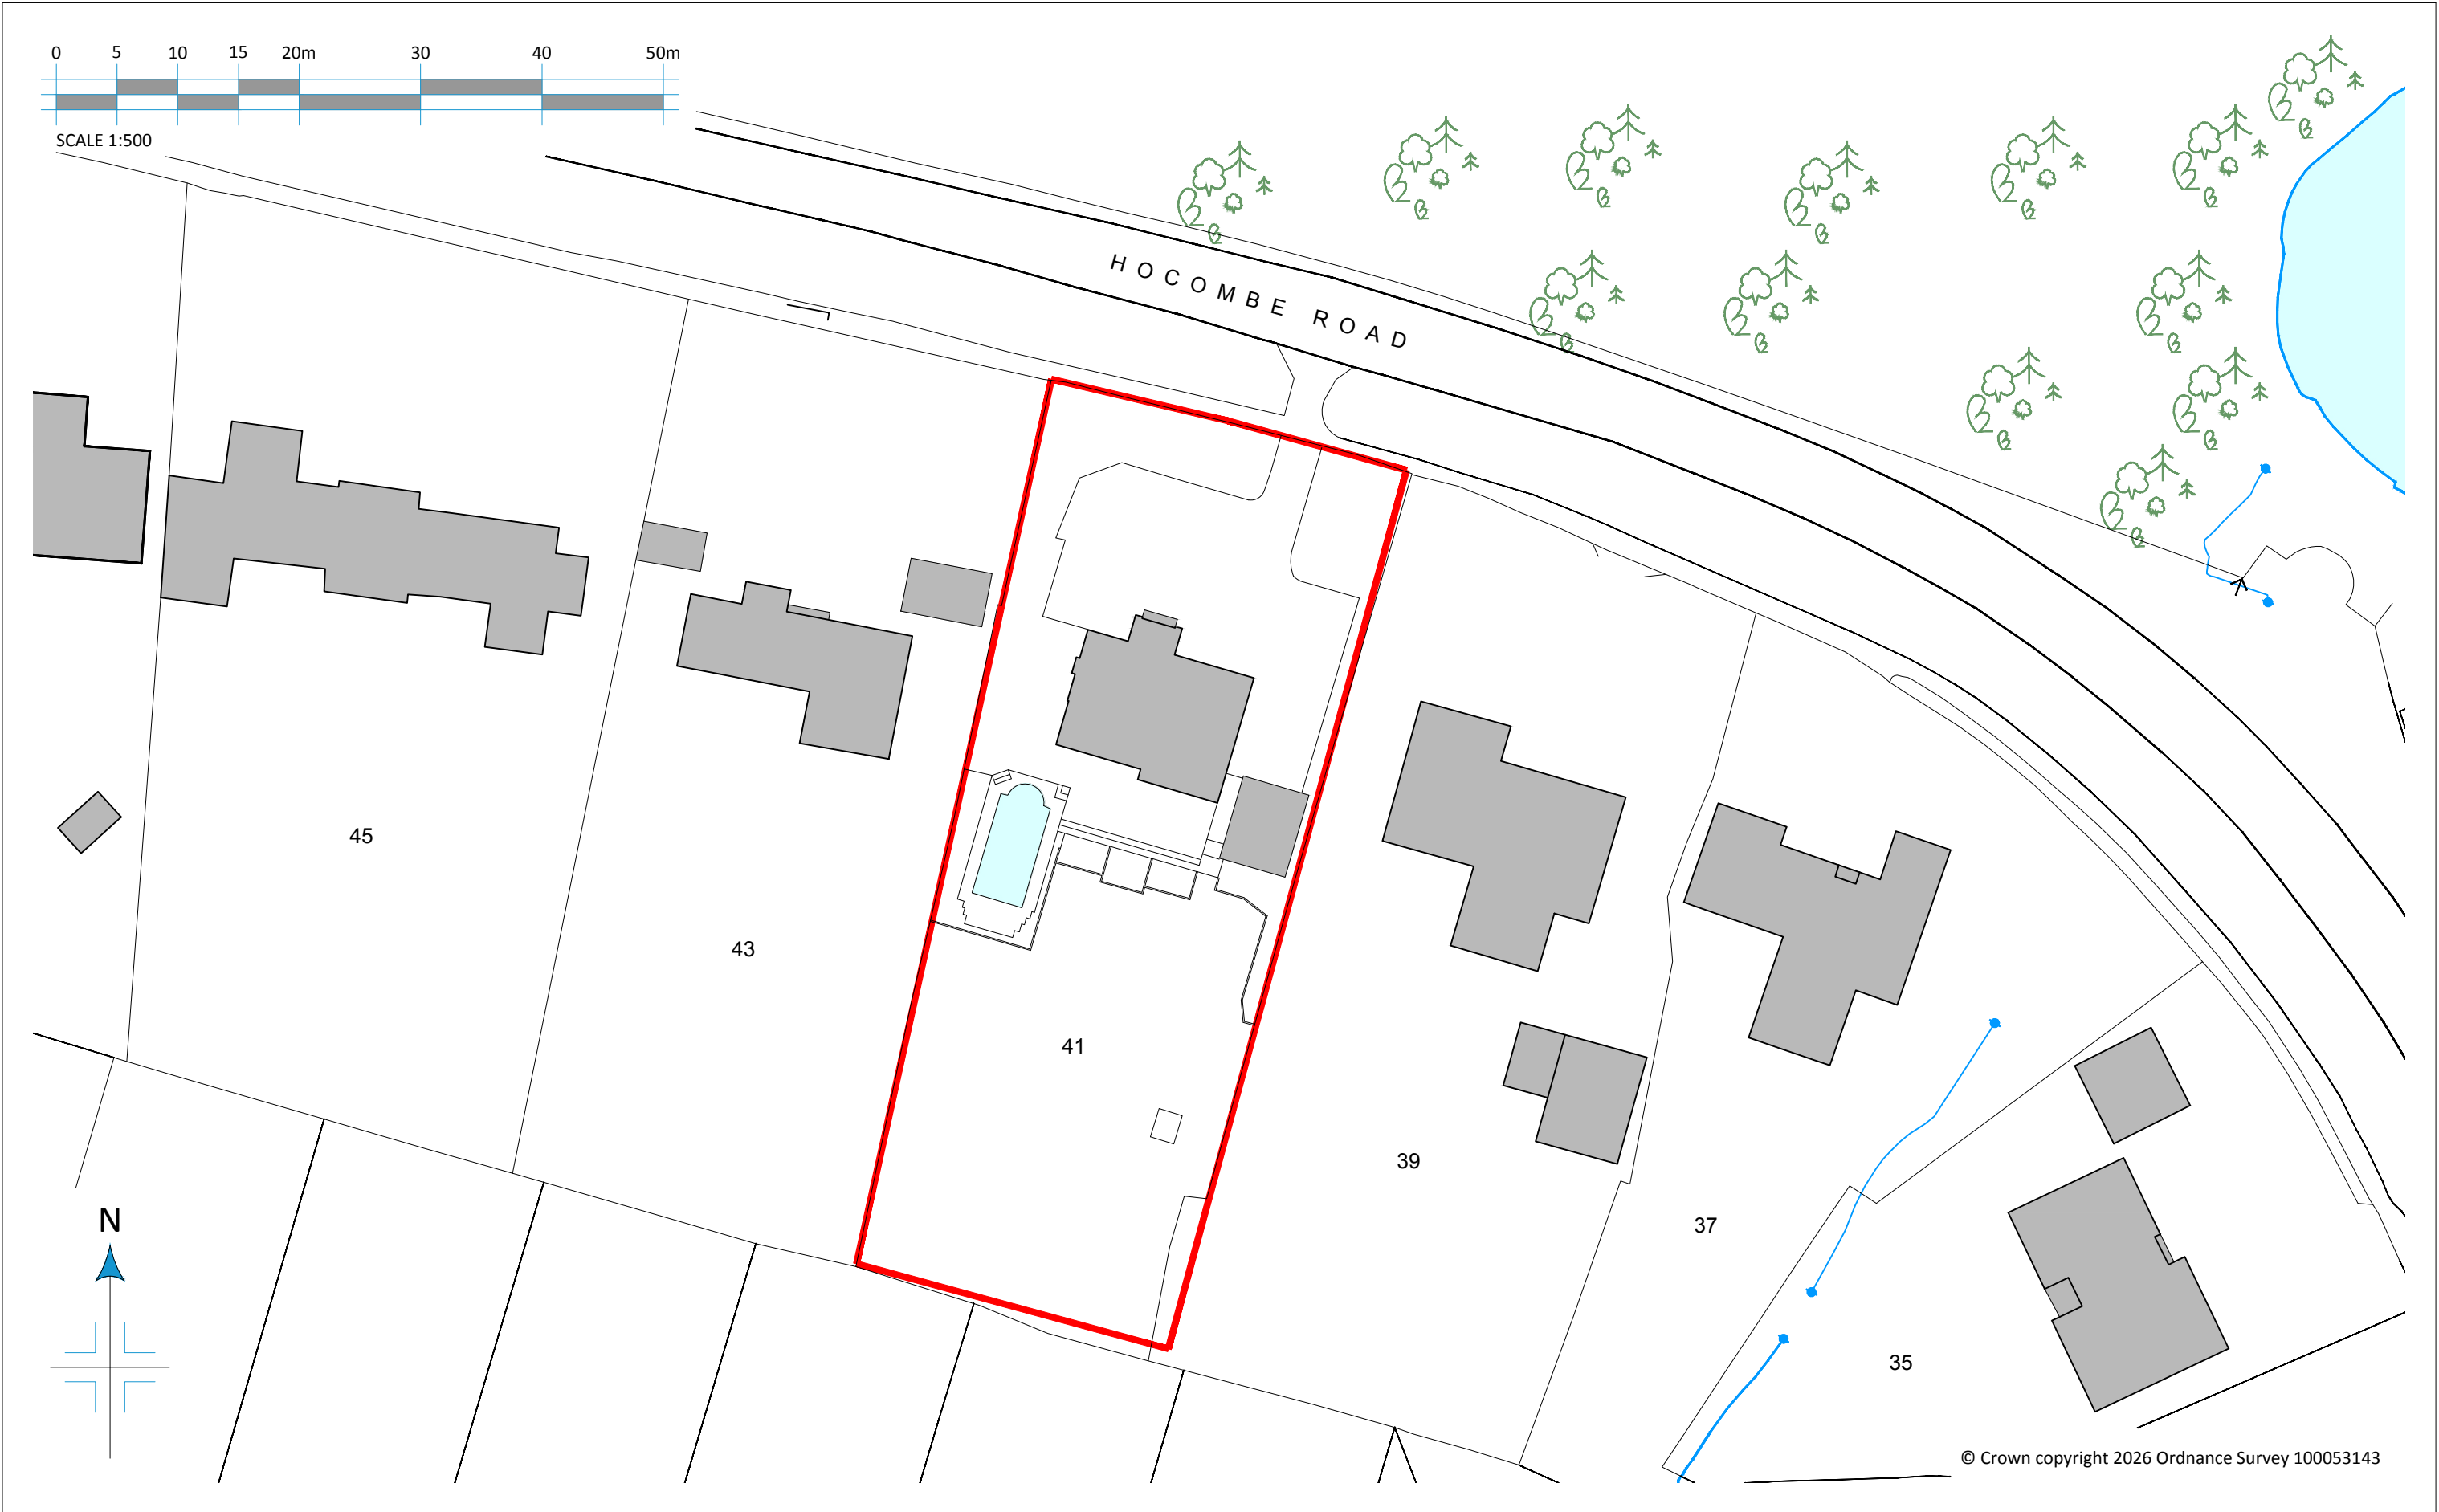

REV. DATE		REV. DATE		CLIENT: MR & MRS MAY		PROJECT: 41 HOCOMBE ROAD, CHANDLER'S FORD, EASTLEIGH, SO53 5SP.		20-NEW Architecture Technical Vision +44 (0) 1344 513514 admin@2020architecture.co.uk www.2020architecture.co.uk Old Boundary House, London Road, Sunningdale, Berkshire, SL5 0DJ
REVISIONS:		REVISIONS:		SCALE: 1:500 (A3 ORIGINAL)		DRAWING: BLOCK PLAN AS EXISTING		
				DRAWN: BM		DRAWING NO: S03		
				DATE: APRIL '26		JOB NO: 26 - P0331		

© COPYRIGHT EXISTS ON THE DESIGNS AND INFORMATION SHOWN ON THIS DRAWING

This drawing may be scaled or cross referenced to the scale bar for planning application purposes only. Do not scale for any other purpose, use figured dimensions only. Subject to site survey and all necessary consents.

All dimensions to be checked by user and any discrepancies, errors or omissions to be reported to Twenty20 Architecture Ltd before work commences. This drawing is to be read in conjunction with all other relevant materials.