

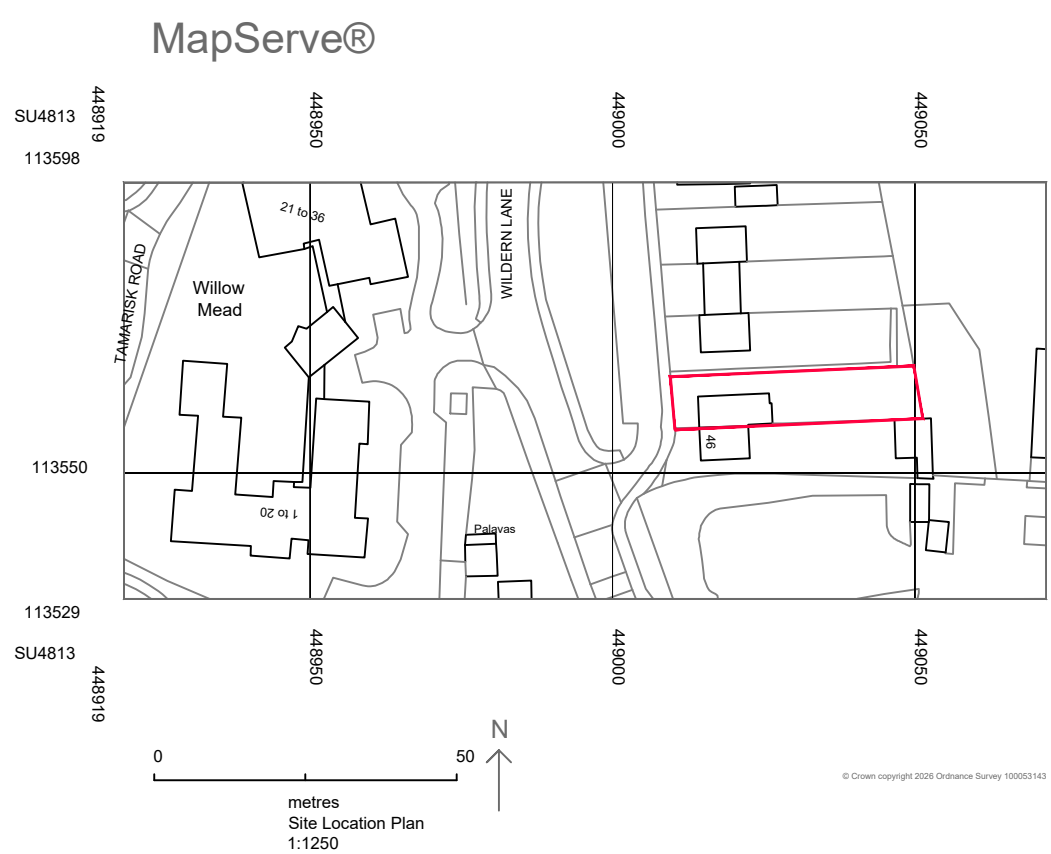
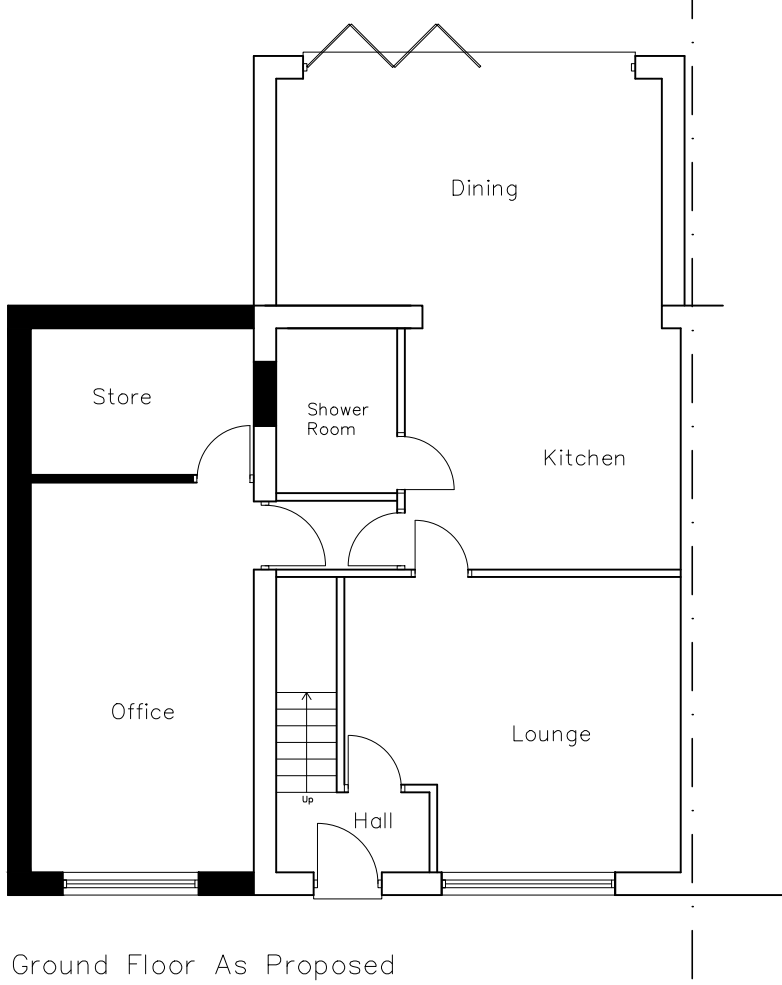


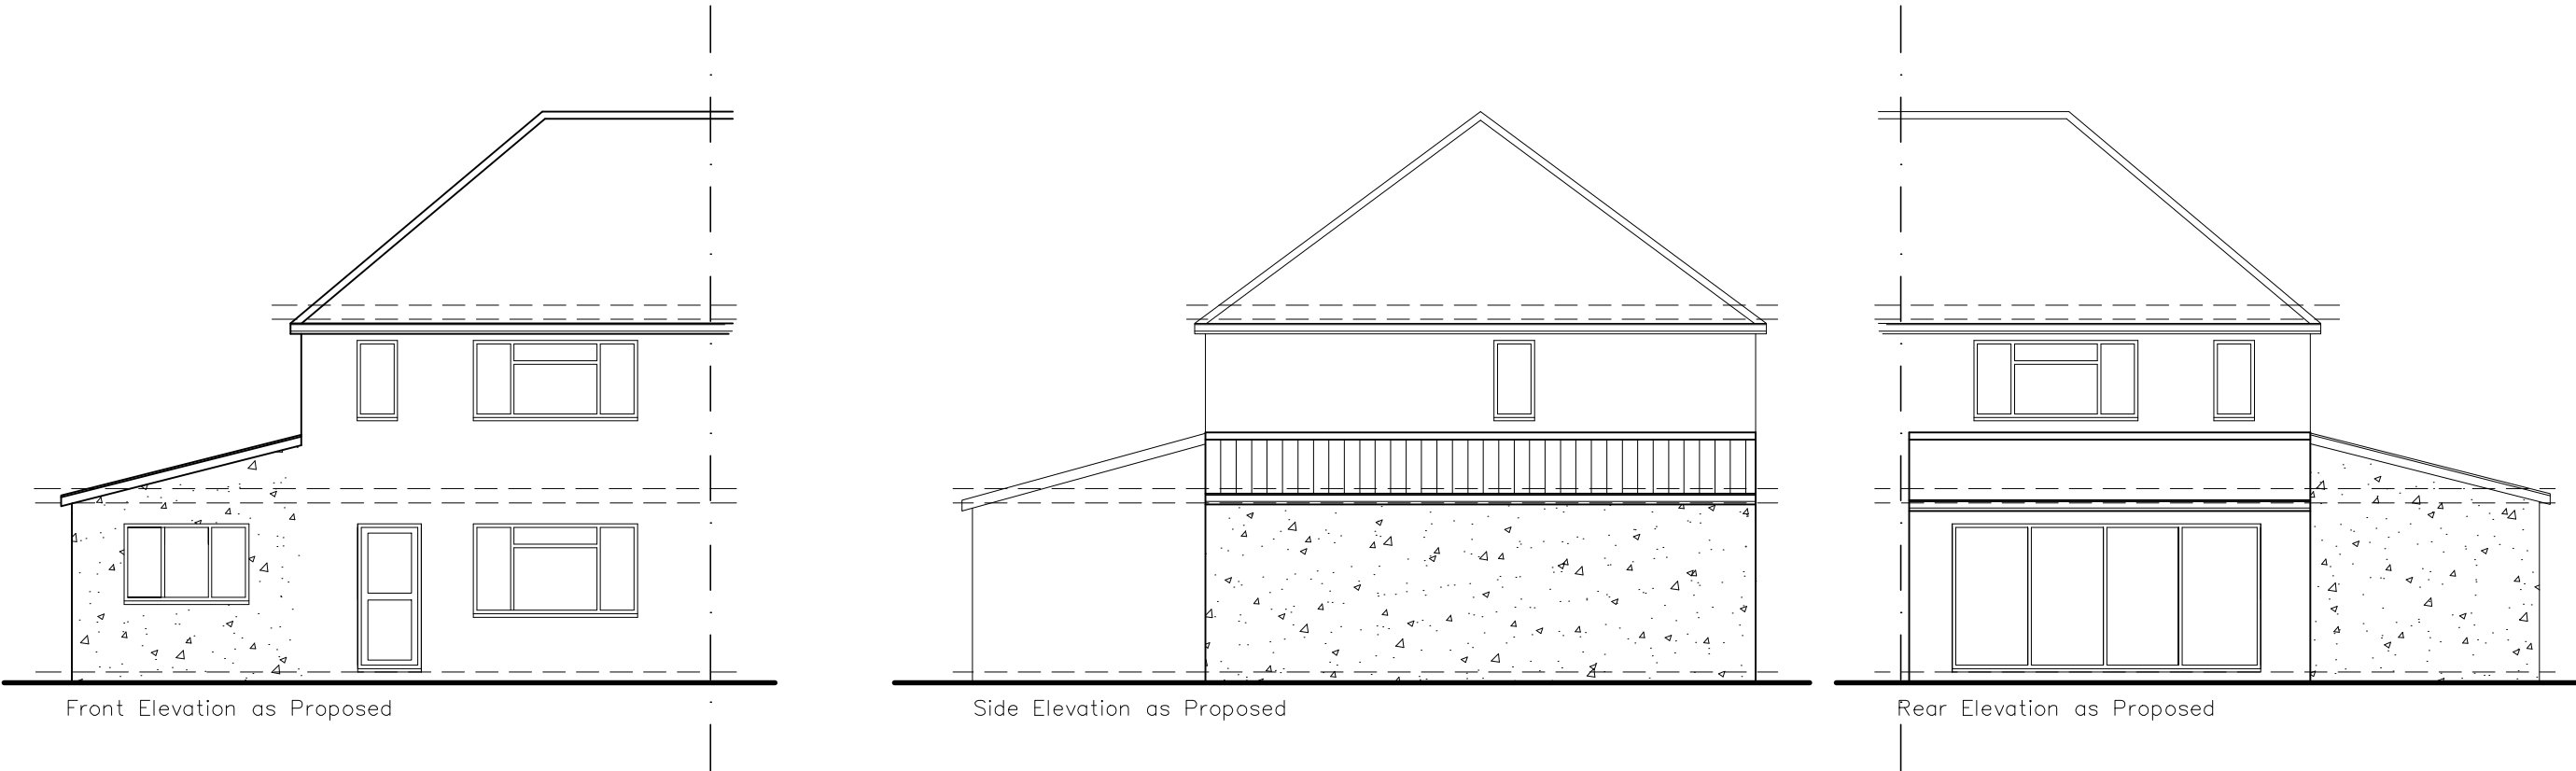

REV.	DATE	DESCRIPTION
------	------	-------------

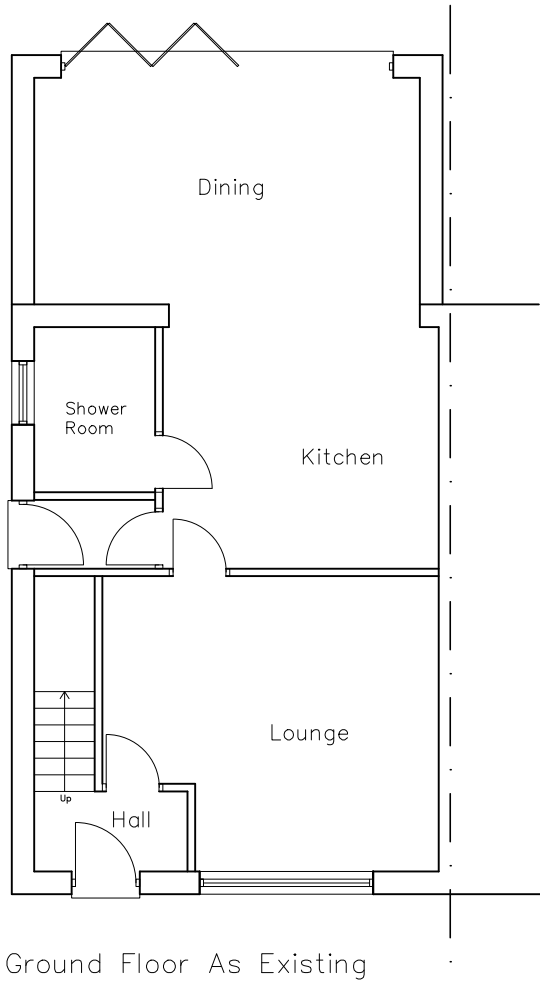

Proposed Extension at 48 Wildern Lane
for Mrs Astafjeva

PLANS AND ELEVATIONS AS
EXISTING AND PROPOSED, SITE
PLANS
PLANNING DRAWING

SCALE: 1:100 1:500 1:1250 DATE: 12.06.26

DRAWN: JB

REF.

DRAWING NO.: 2026/0067/0001 REV.