


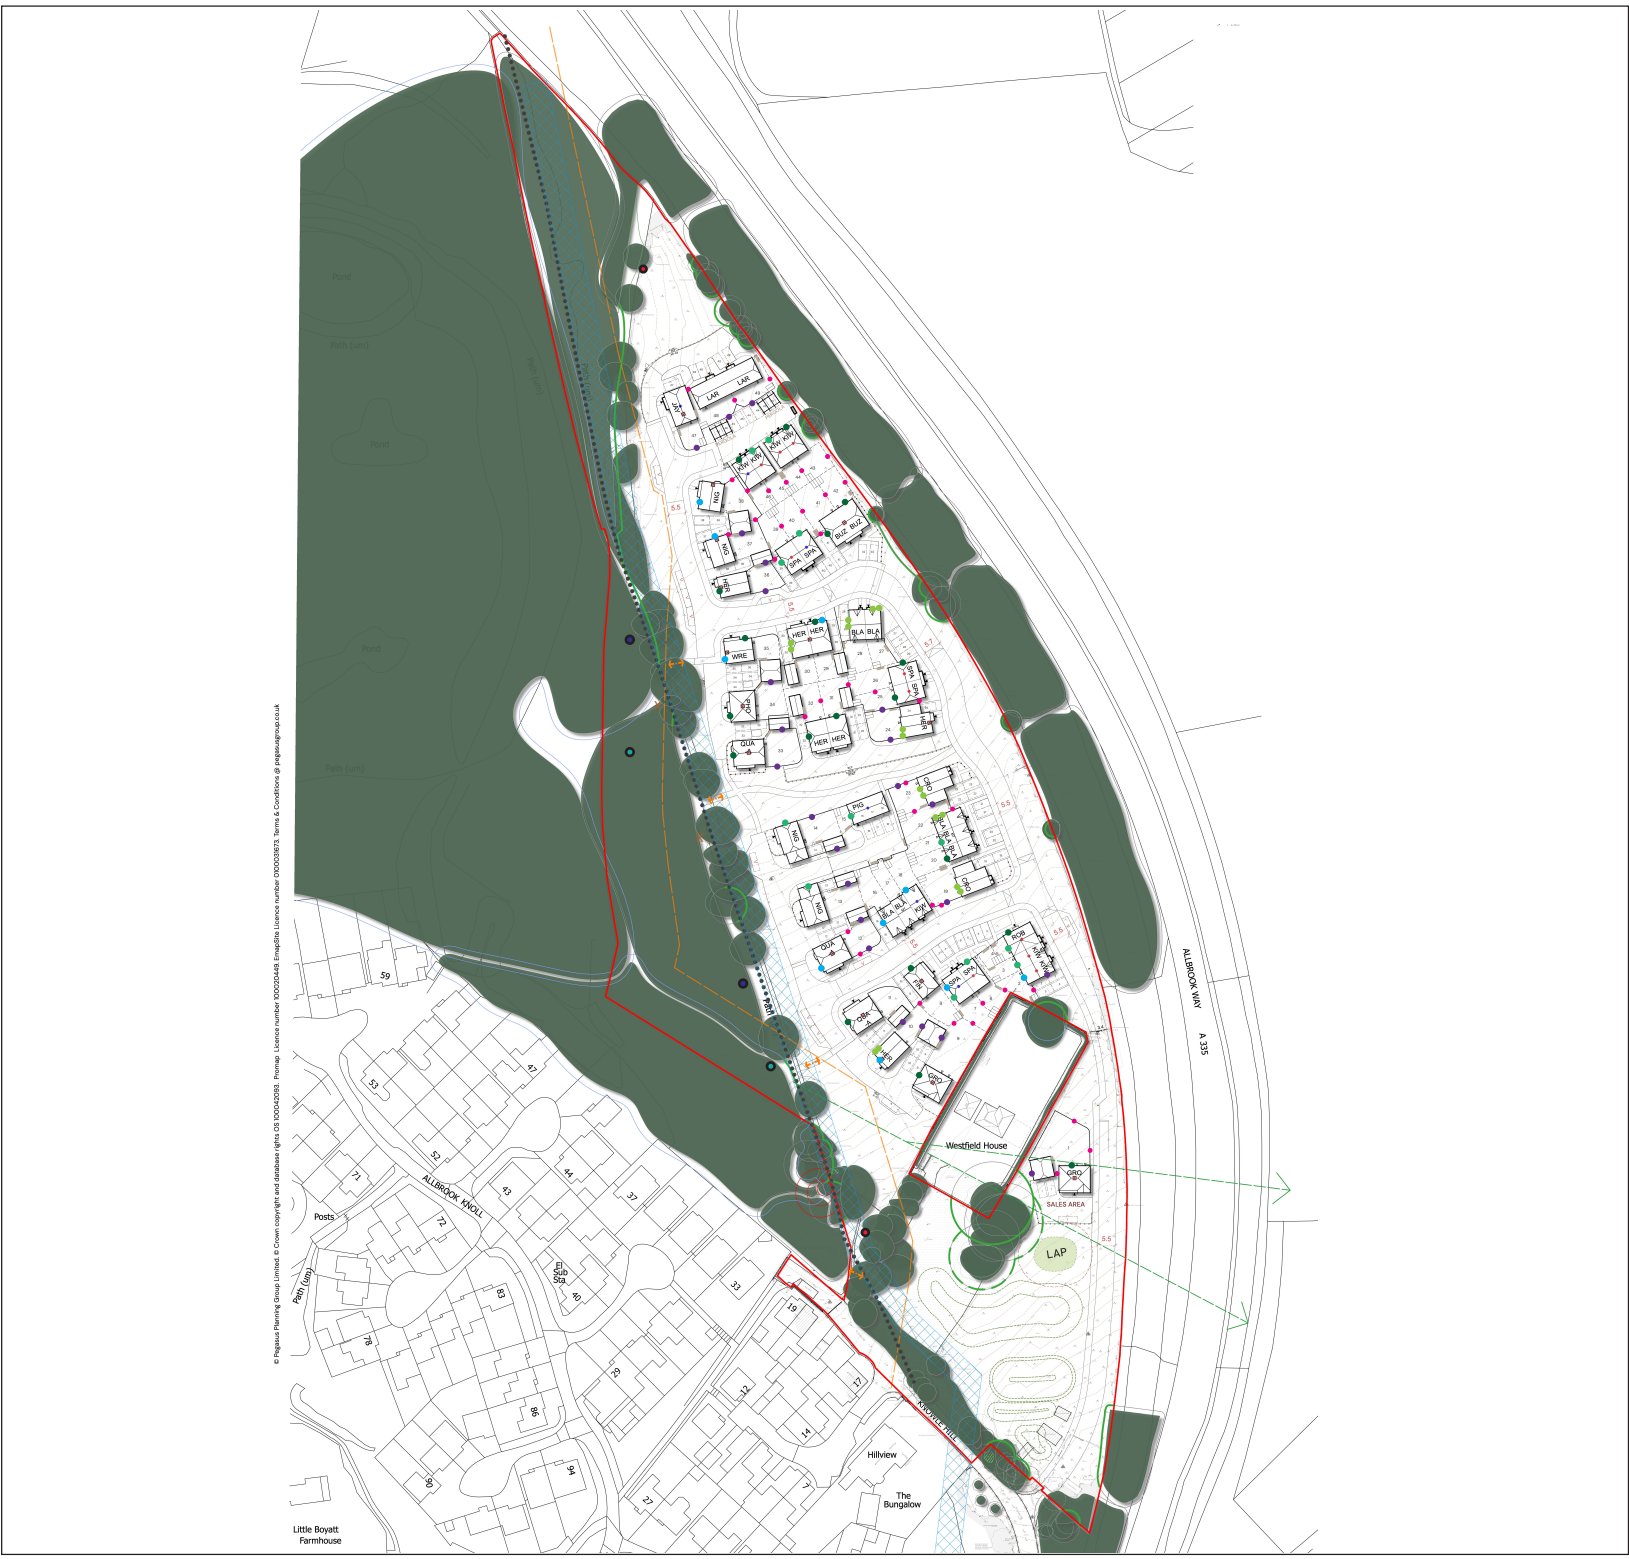

© Pegasus Planning Group Limited. © Crown copyright and database rights OS 1000404003. Planning Licence number 1000204048. Imagery Licence number 1000203673. Terms & Conditions @ pegasusgroup.co.uk

Little Boyett  
Farmhouse

# KNOWLE HILL, EASTLEIGH

## Ecological Enhancement Features Plan

|         |               |
|---------|---------------|
| Client: | Bargate Homes |
| Date:   | June 2026     |
| Status: | Final         |

### KEY

- Site Boundary
- Bat Brick
- Bat Box
- Swift Box (in pairs)
- Sparrow House
- Open Hole Nest Bricks
- Bird Boxes
- Hedgehog Domes
- Hedgehog Highway
- Bee Bricks
- Reptile Hibernacula

Habitat features not to scale.

Basemap reproduced from Pegasus Group  
'Land West of Allbrook Way, Eastleigh - Proposed Layout'  
Drawing No. P23-0088\_DE\_004\_E\_01 dated 28/11/2024

|                  |                         |
|------------------|-------------------------|
| Prepared by: HT  | 2026<br>Date: 11th June |
| Last amended by: | Date:                   |

# ECOSA

Ecological Survey & Assessment  
A Trinity Consultants Company

ECOSA Ltd., Ten Hogs House, Manor Farm Offices,  
Flexford Road, North Baddesley, Hampshire SO52 9DF  
Telephone: 02380 261065 Email: info@ecosa.co.uk  
Web: www.ecosa.co.uk

© This map is the copyright of Ecological Survey & Assessment Ltd.  
Any unauthorised reproduction or usage by any person is prohibited.