


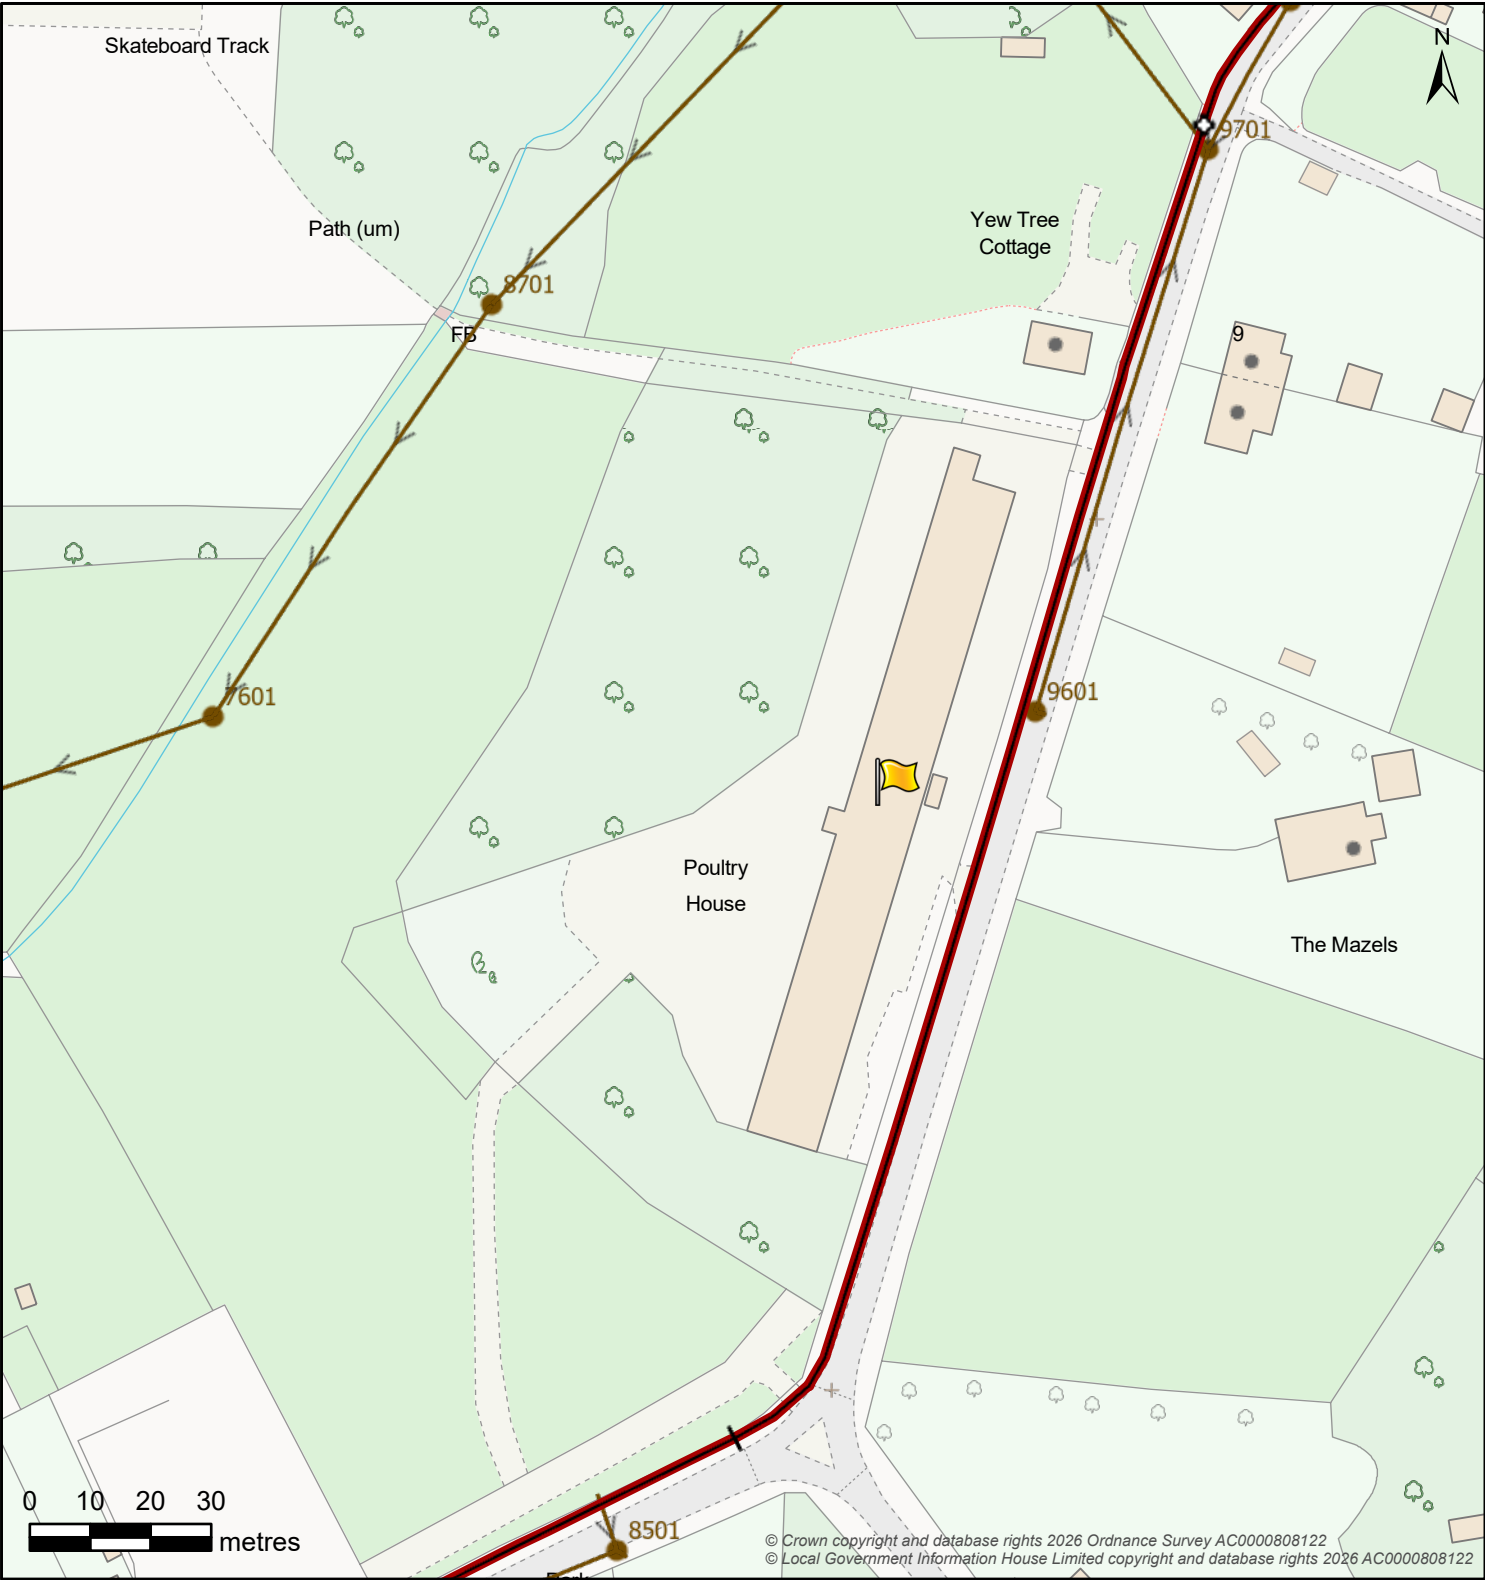

© Crown copyright and database rights 2026 Ordnance Survey AC0000808122
© Local Government Information House Limited copyright and database rights 2026 AC0000808122

Boundary Box		Break Pressure Tank		Capped End		Hydrant		
 Boundary Box	 Break Pressure Tank	 Capped End	 Emptying Plug	 Fire Hydrant	 Washout Hydrant			
Pressure Monitoring		Service Reservoir		Meter		Valve – Controllable		
 Logger	 Covered	 Tower	 Meter	 Open Valve	 Closed Valve	 Stop Tap		
Site				Valve – Flow				
 Abstraction Point	 Supply Works	 AV Air Valve	 NRV Non-Return Valve	 WO Washout Empty Valve				
 Booster Station	 Transfer Station	Valve – Pressure		Pipe Bridge				
 Surface Reservoir	 Underground Source	 PRV Pressure Reducing Valve	 PSV Pressure Sustaining Valve	  Pipe Bridge				
Water Pipe				Water Area				
 Communication	 Trunk	 Decommissioned		 Water Supply Zone				
 Distribution	 Raw	 Discolouration		 District Meter Area				
 Non-Potable	 Private							

Map Title: DSA000054847 GIS

Printed By: Kelly.Donaldson
Date Printed: 16/06/2026
Map Scale: 1250

The information provided is believed to be correct but is provided on an 'as is' basis and without any warranty or condition express or implied, statutory or otherwise as to its quality or fitness for purpose. Actual positions of assets should always be determined on site.

