
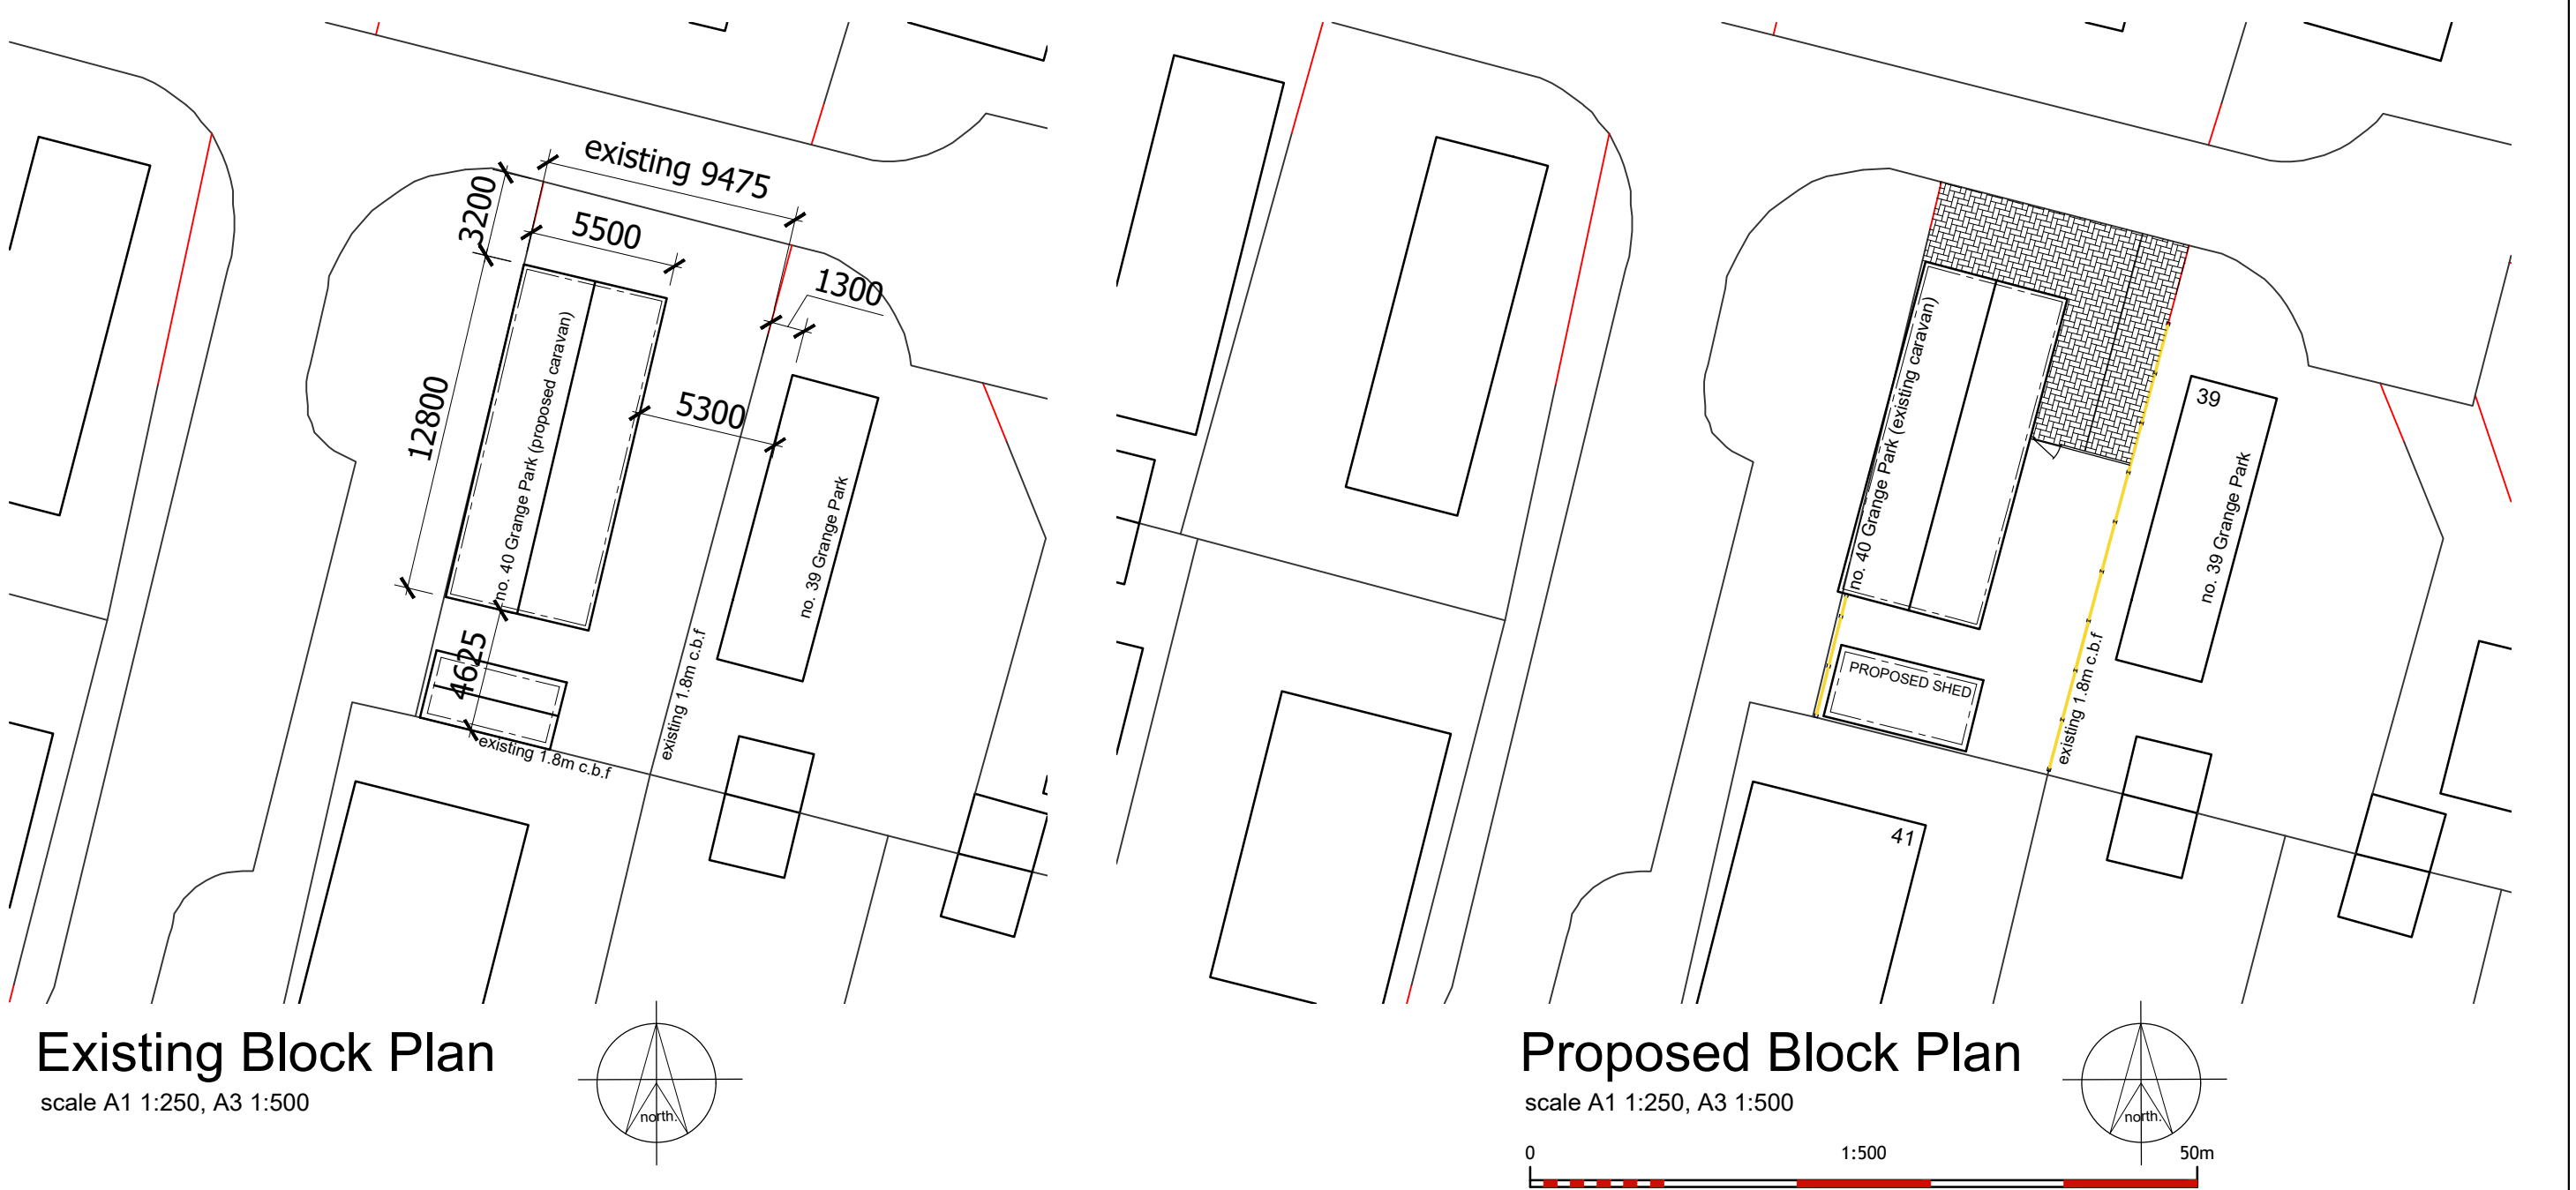
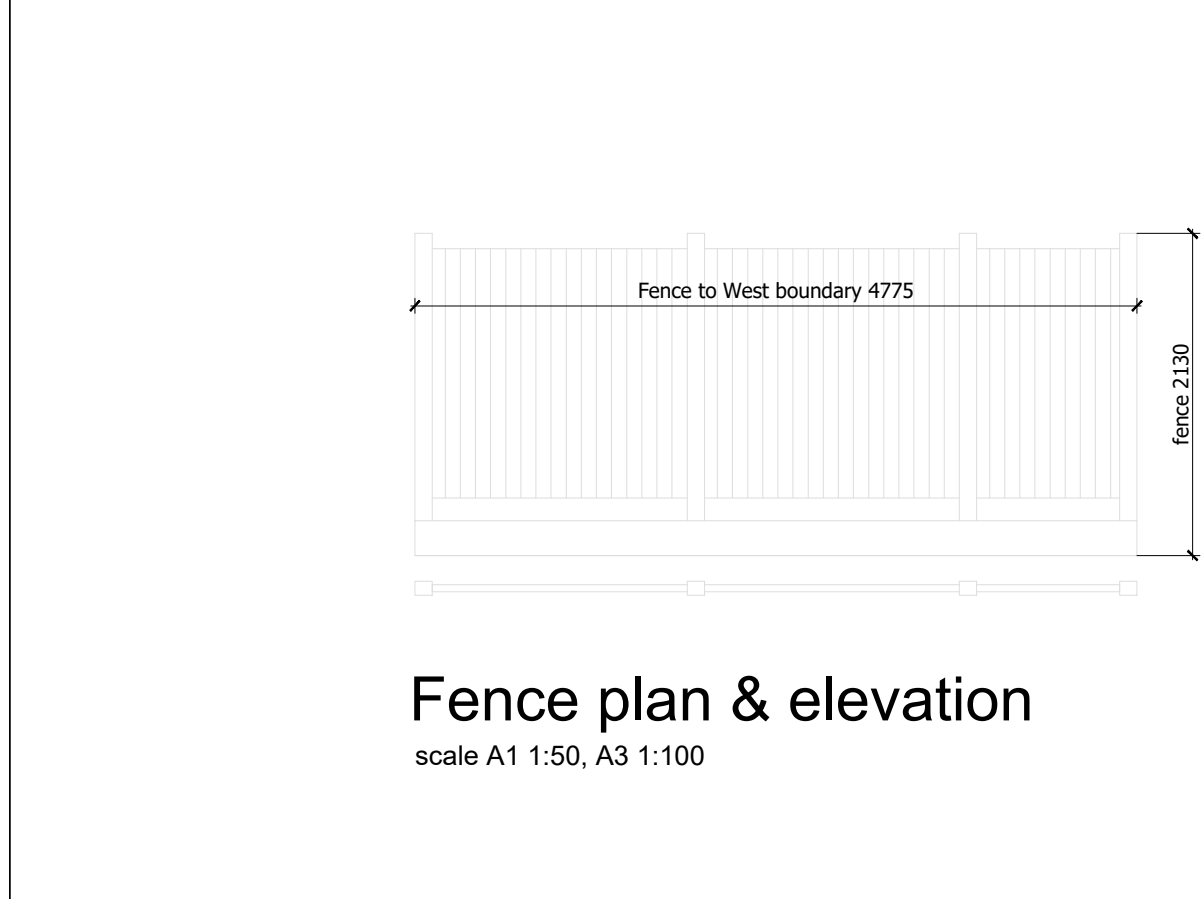
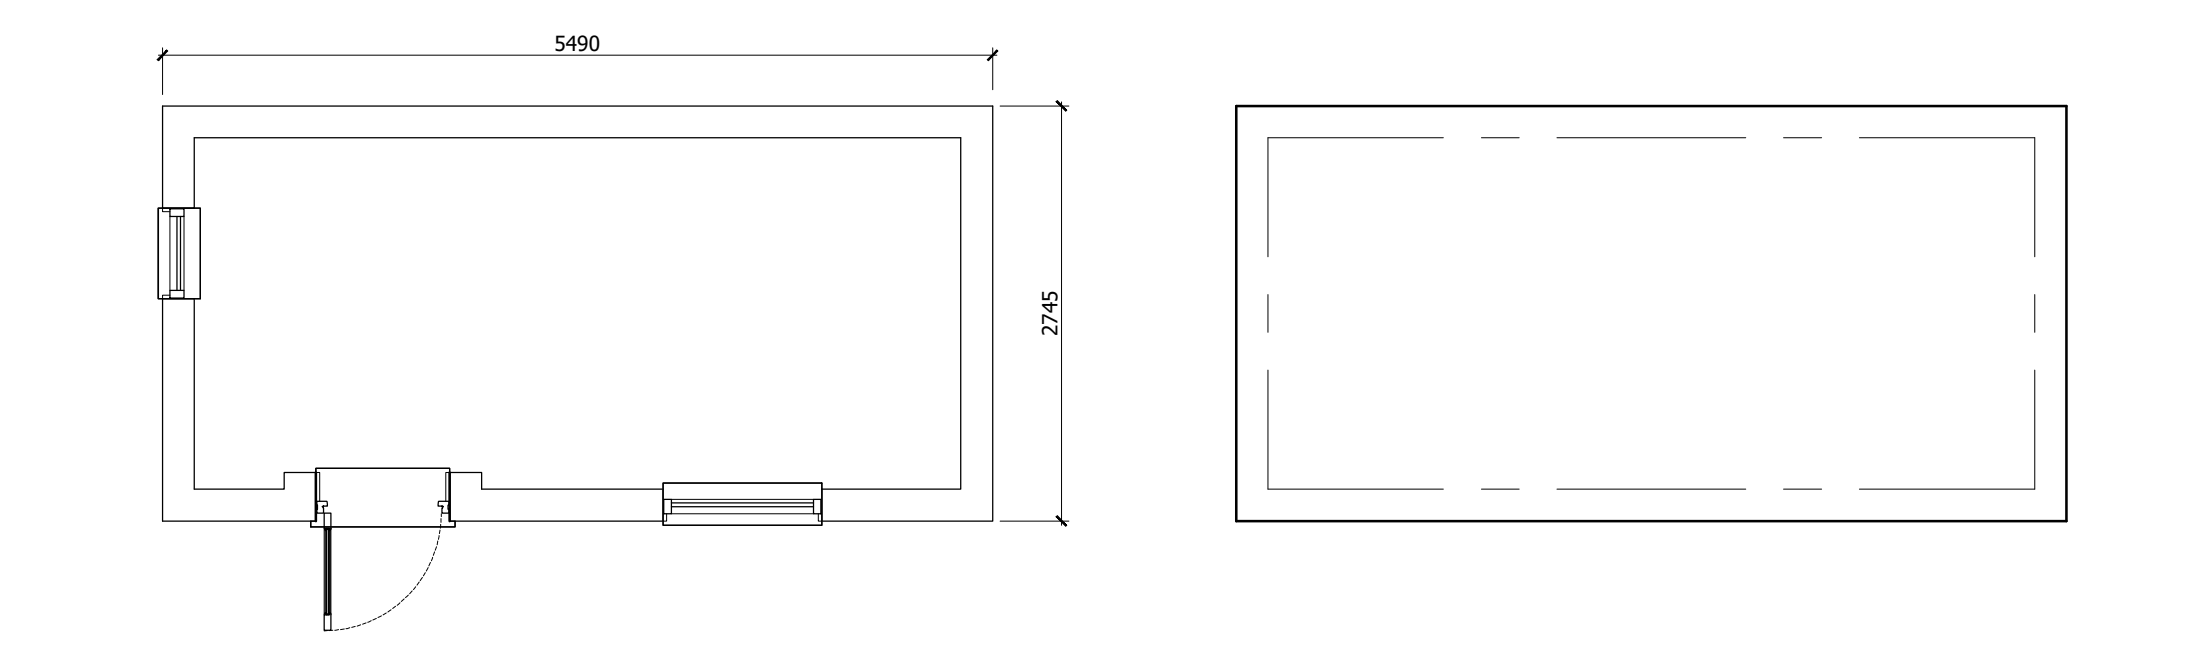
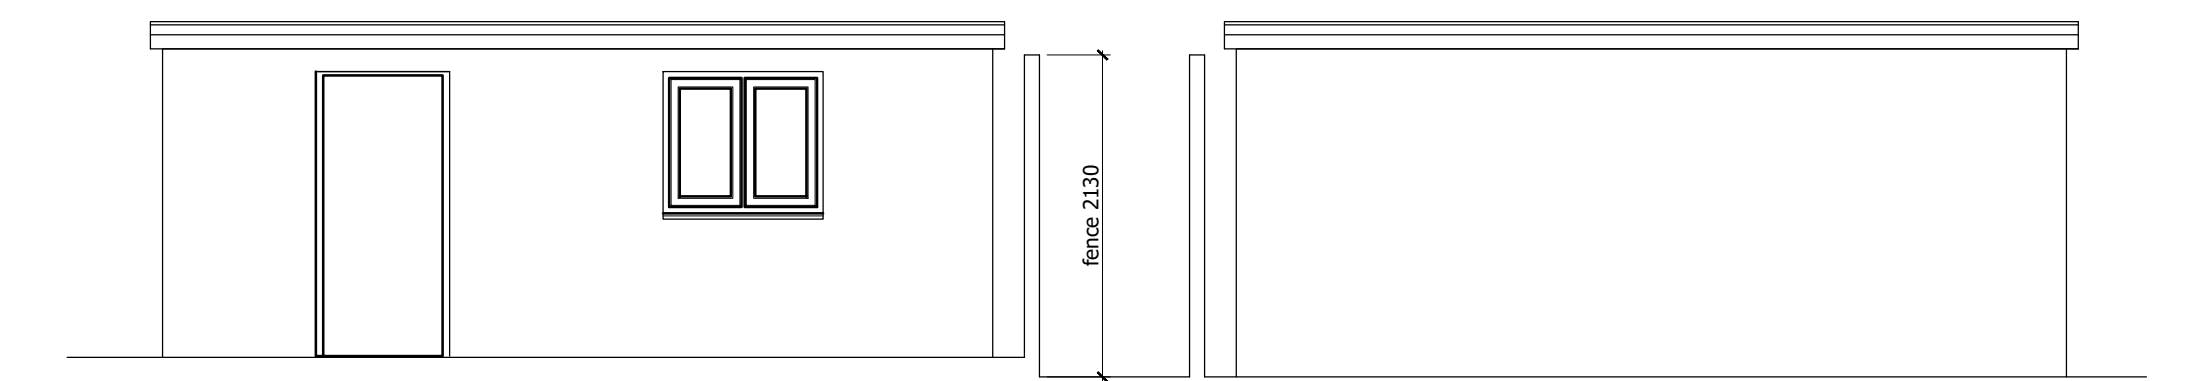


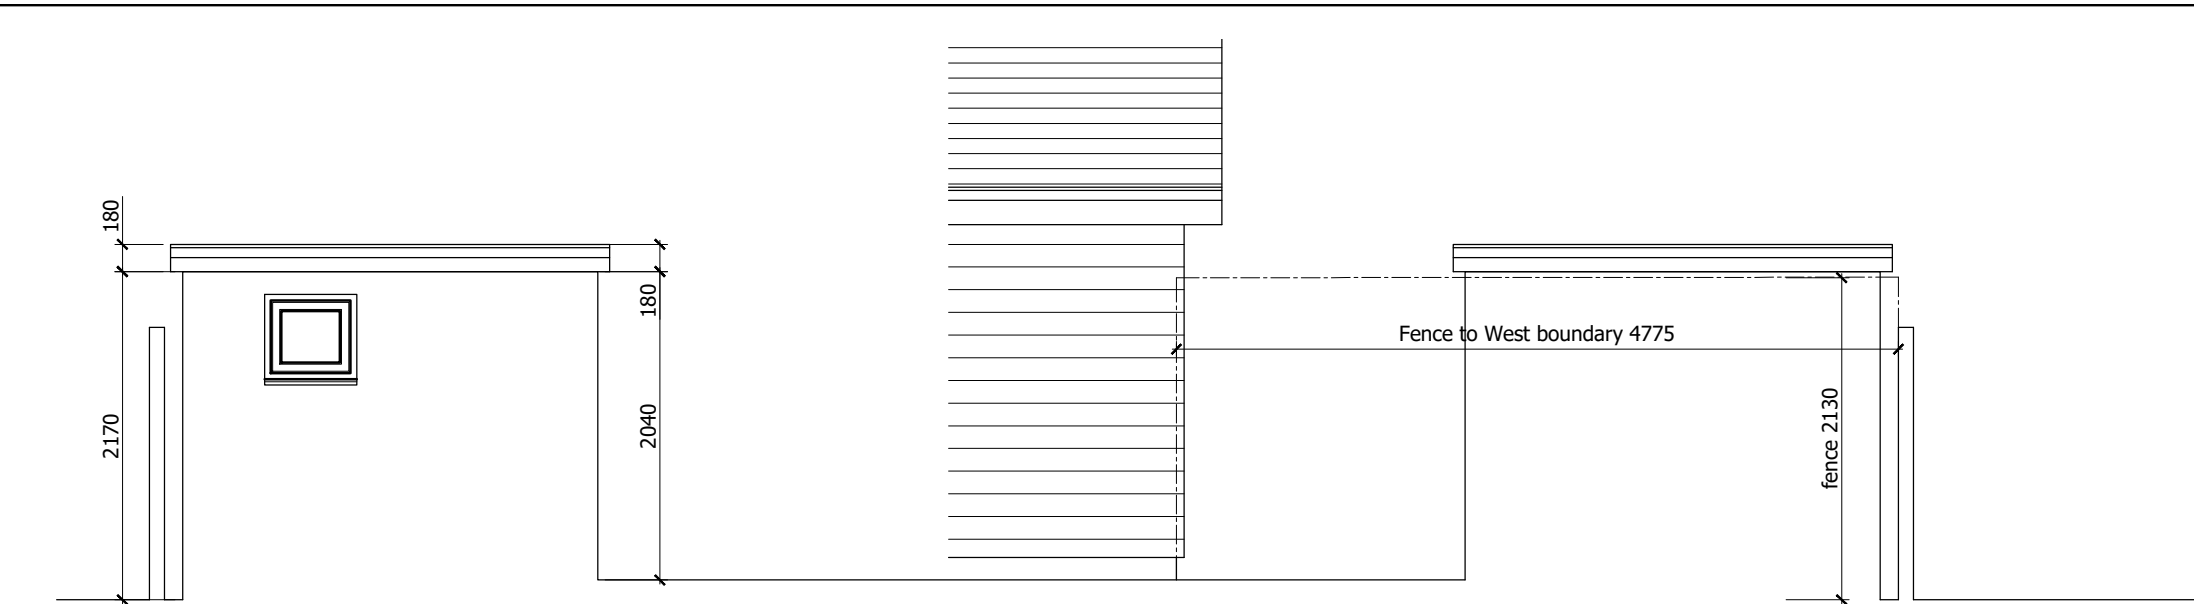

revision	notes	date	drawn	check	revision	notes	date	drawn	check	revision	notes	date	drawn	check	client	notes	project	drawn	checked
A	Fence plan & elevation requested by LPA	15.06.26															Proposed Shed 40 Grange Park Hedge End	mmh	
																	May 26	date	status
																	as shown	a1 scale	Planning
																	9170 -10	a3 scale	rev
																			A

scale width 100mm @ a1 - 50mm @ a3

MIURA Architecture

Miura Architecture Ltd

tel: 077654 72007
email: mark@miuraarchitecture.co.uk

os promap licence no. 100020449.