

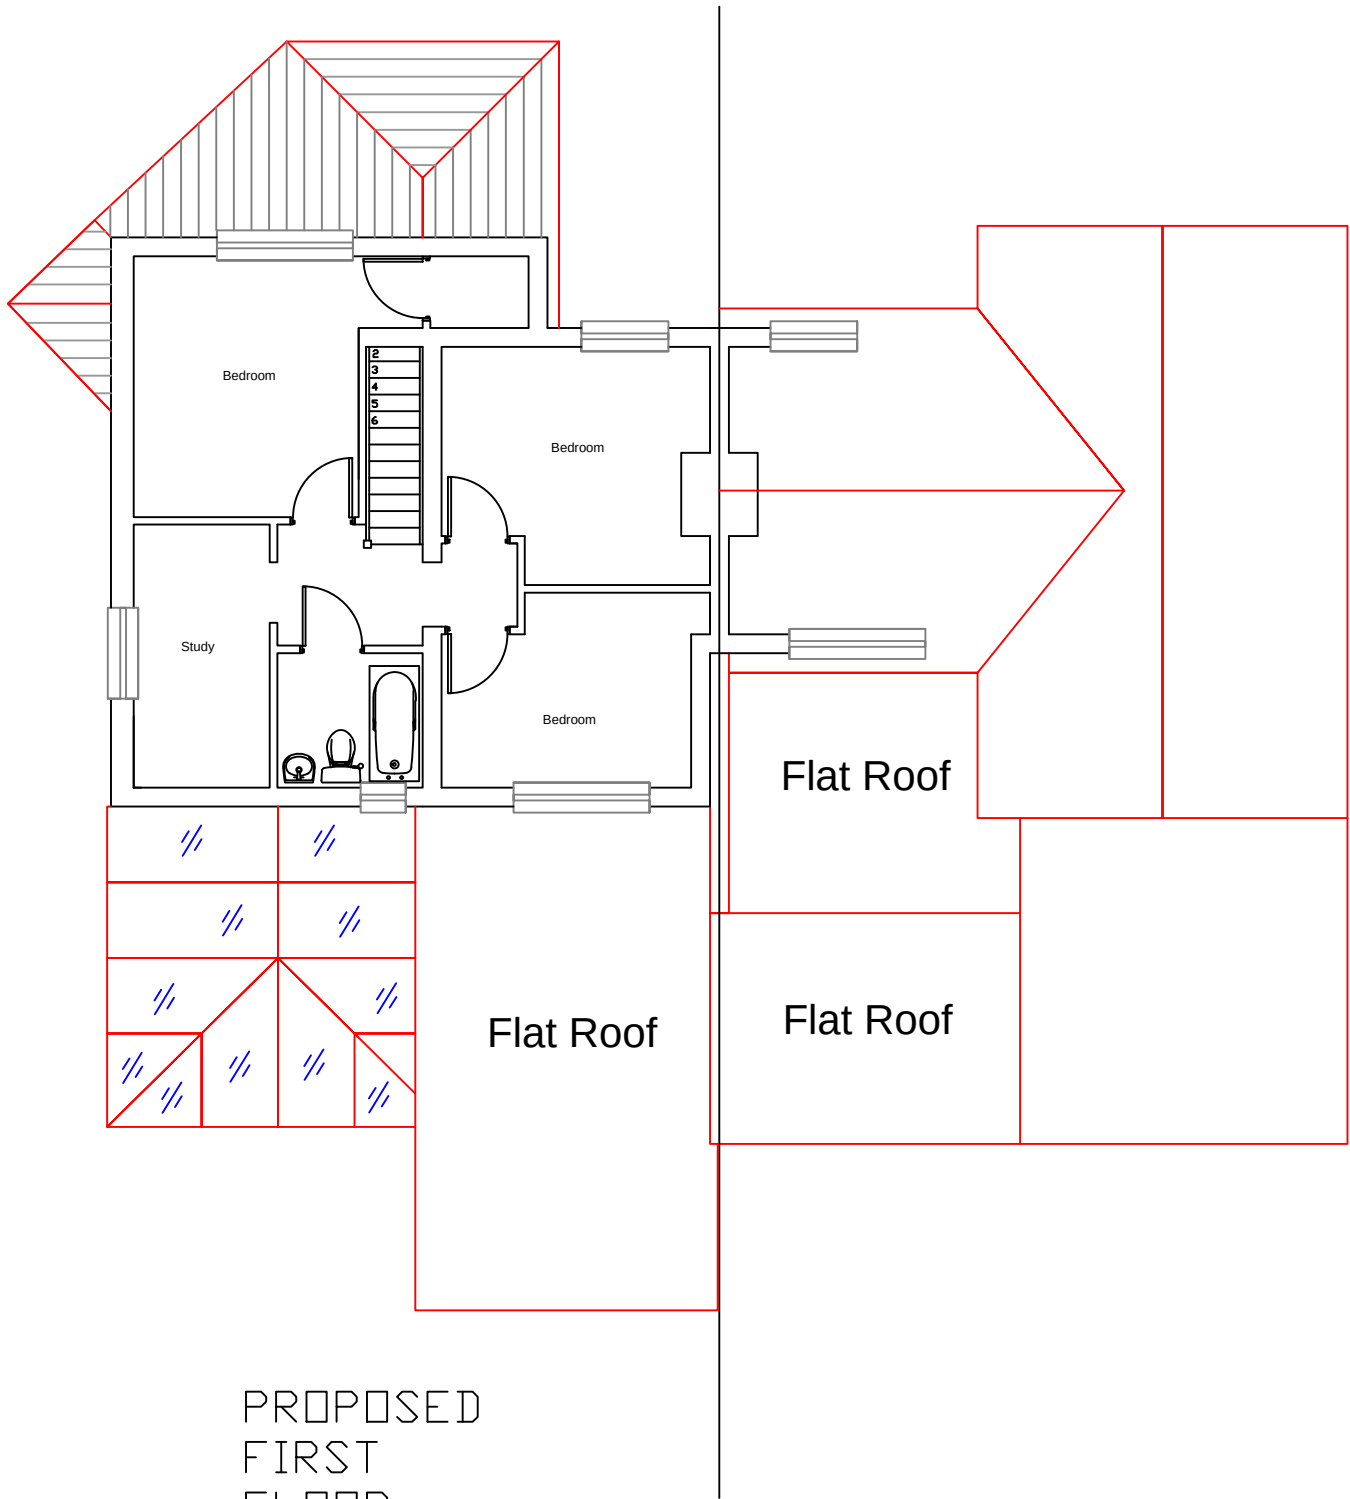


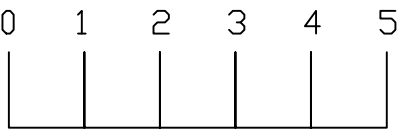

PROPOSED
FIRST
FLOOR

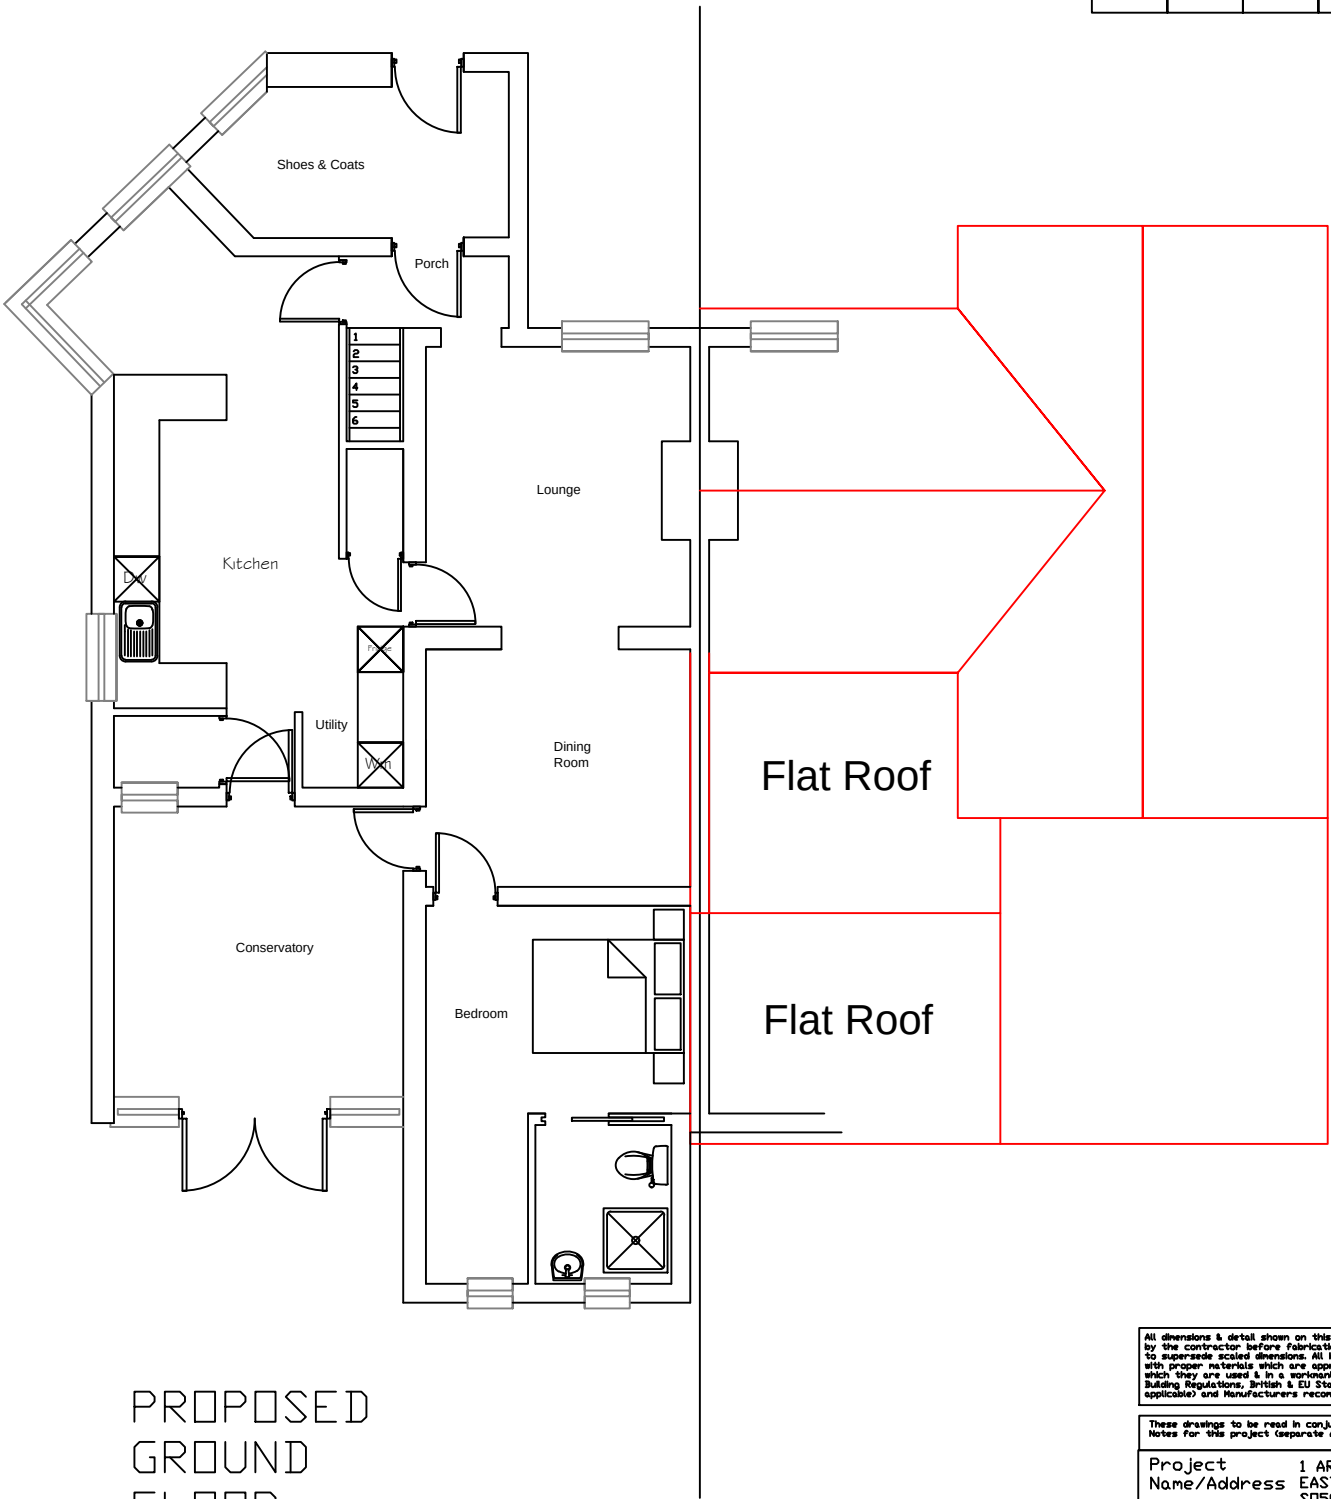

PROPOSED
GROUND
FLOOR

All dimensions & detail shown on this drawing to be checked on site by the contractor before fabrication & erection. Figured dimensions to supersede scaled dimensions. All building work to be carried out with proper materials which are appropriate for the circumstances in which they are used & in a workmanlike manner in accordance with the Building Regulations, British & EU Standards, NRC Standards (if applicable) and Manufacturers recommendations.		
These drawings to be read in conjunction with the approved Building Notes for this project (separate A4 sheets & product information).		
Project Name/Address	1 ARTHUR ROAD, EASTLEIGH SD50 4FT	
Clients name	J BIJOY	
Drawing Title	PROPOSED LAYOUTS	
Drawing Scale	Drawing No	Date
1:100	003D	30/3/2026