


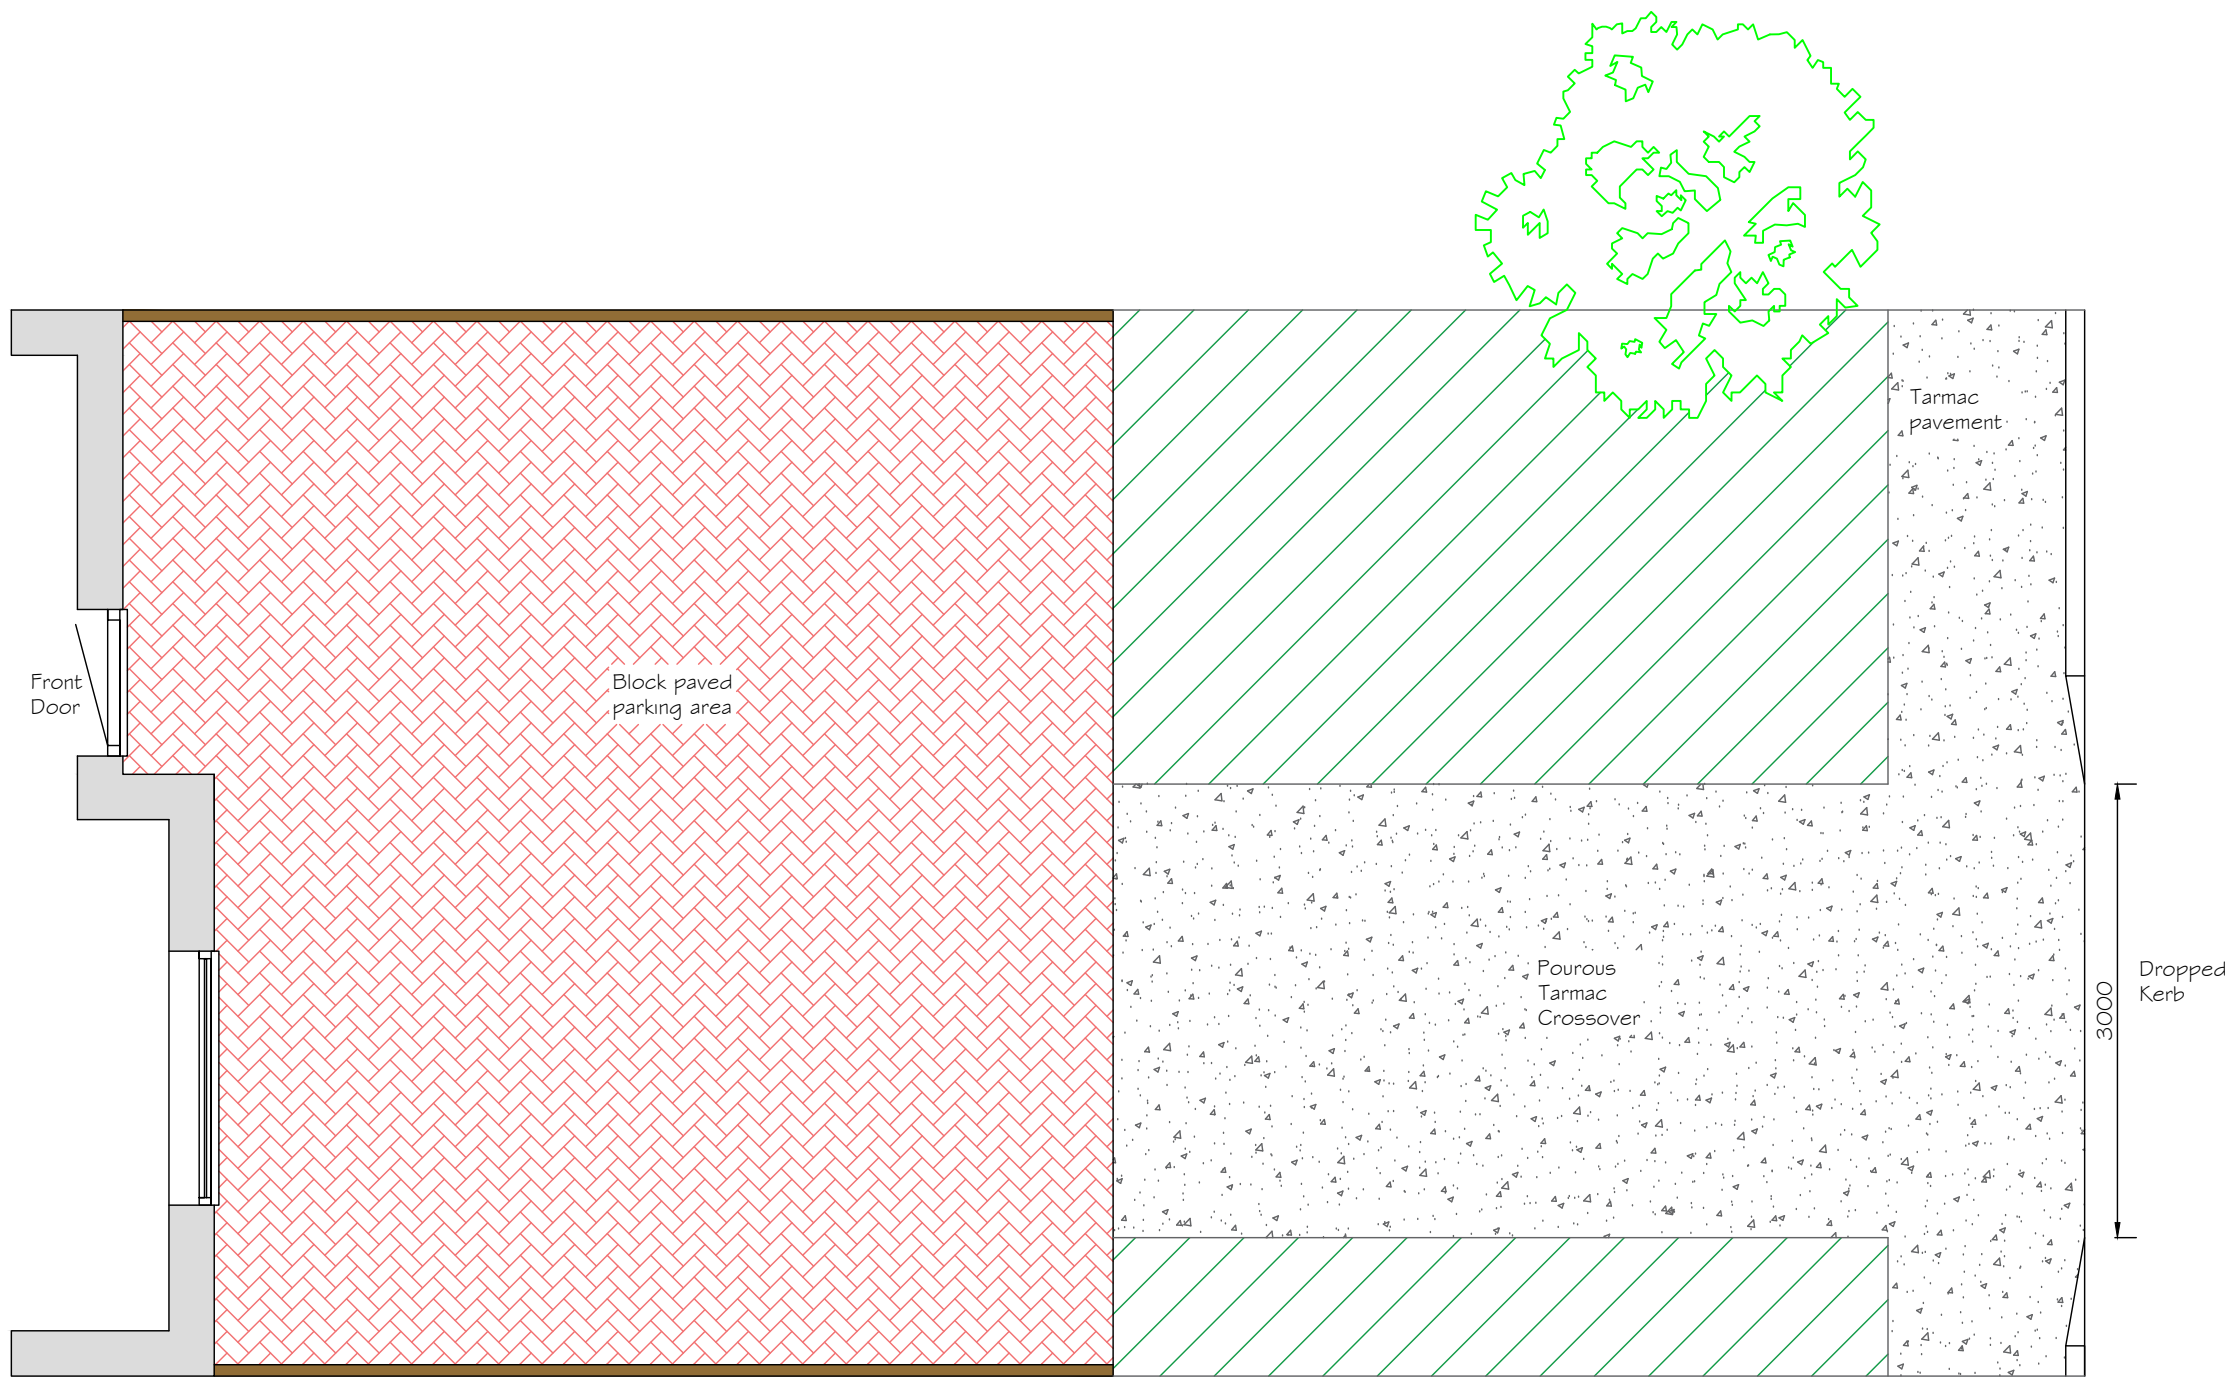

This drawing:

Proposed Layout 002

Scale
1 in 50 on A3 paper

Drawn by
Brendan Carroll
Date 21.05.2026

I / We agree that this drawing correctly
represents necessary and appropriate
works to be carried out .

signed _____ date _____

Client / Occupational Therapist / Case Officer

Clients Name & Address:

Mr. Cousins
12 Goldsmith rd
Eastleigh
SO50 5EP

Project: Disabled Adaptation