
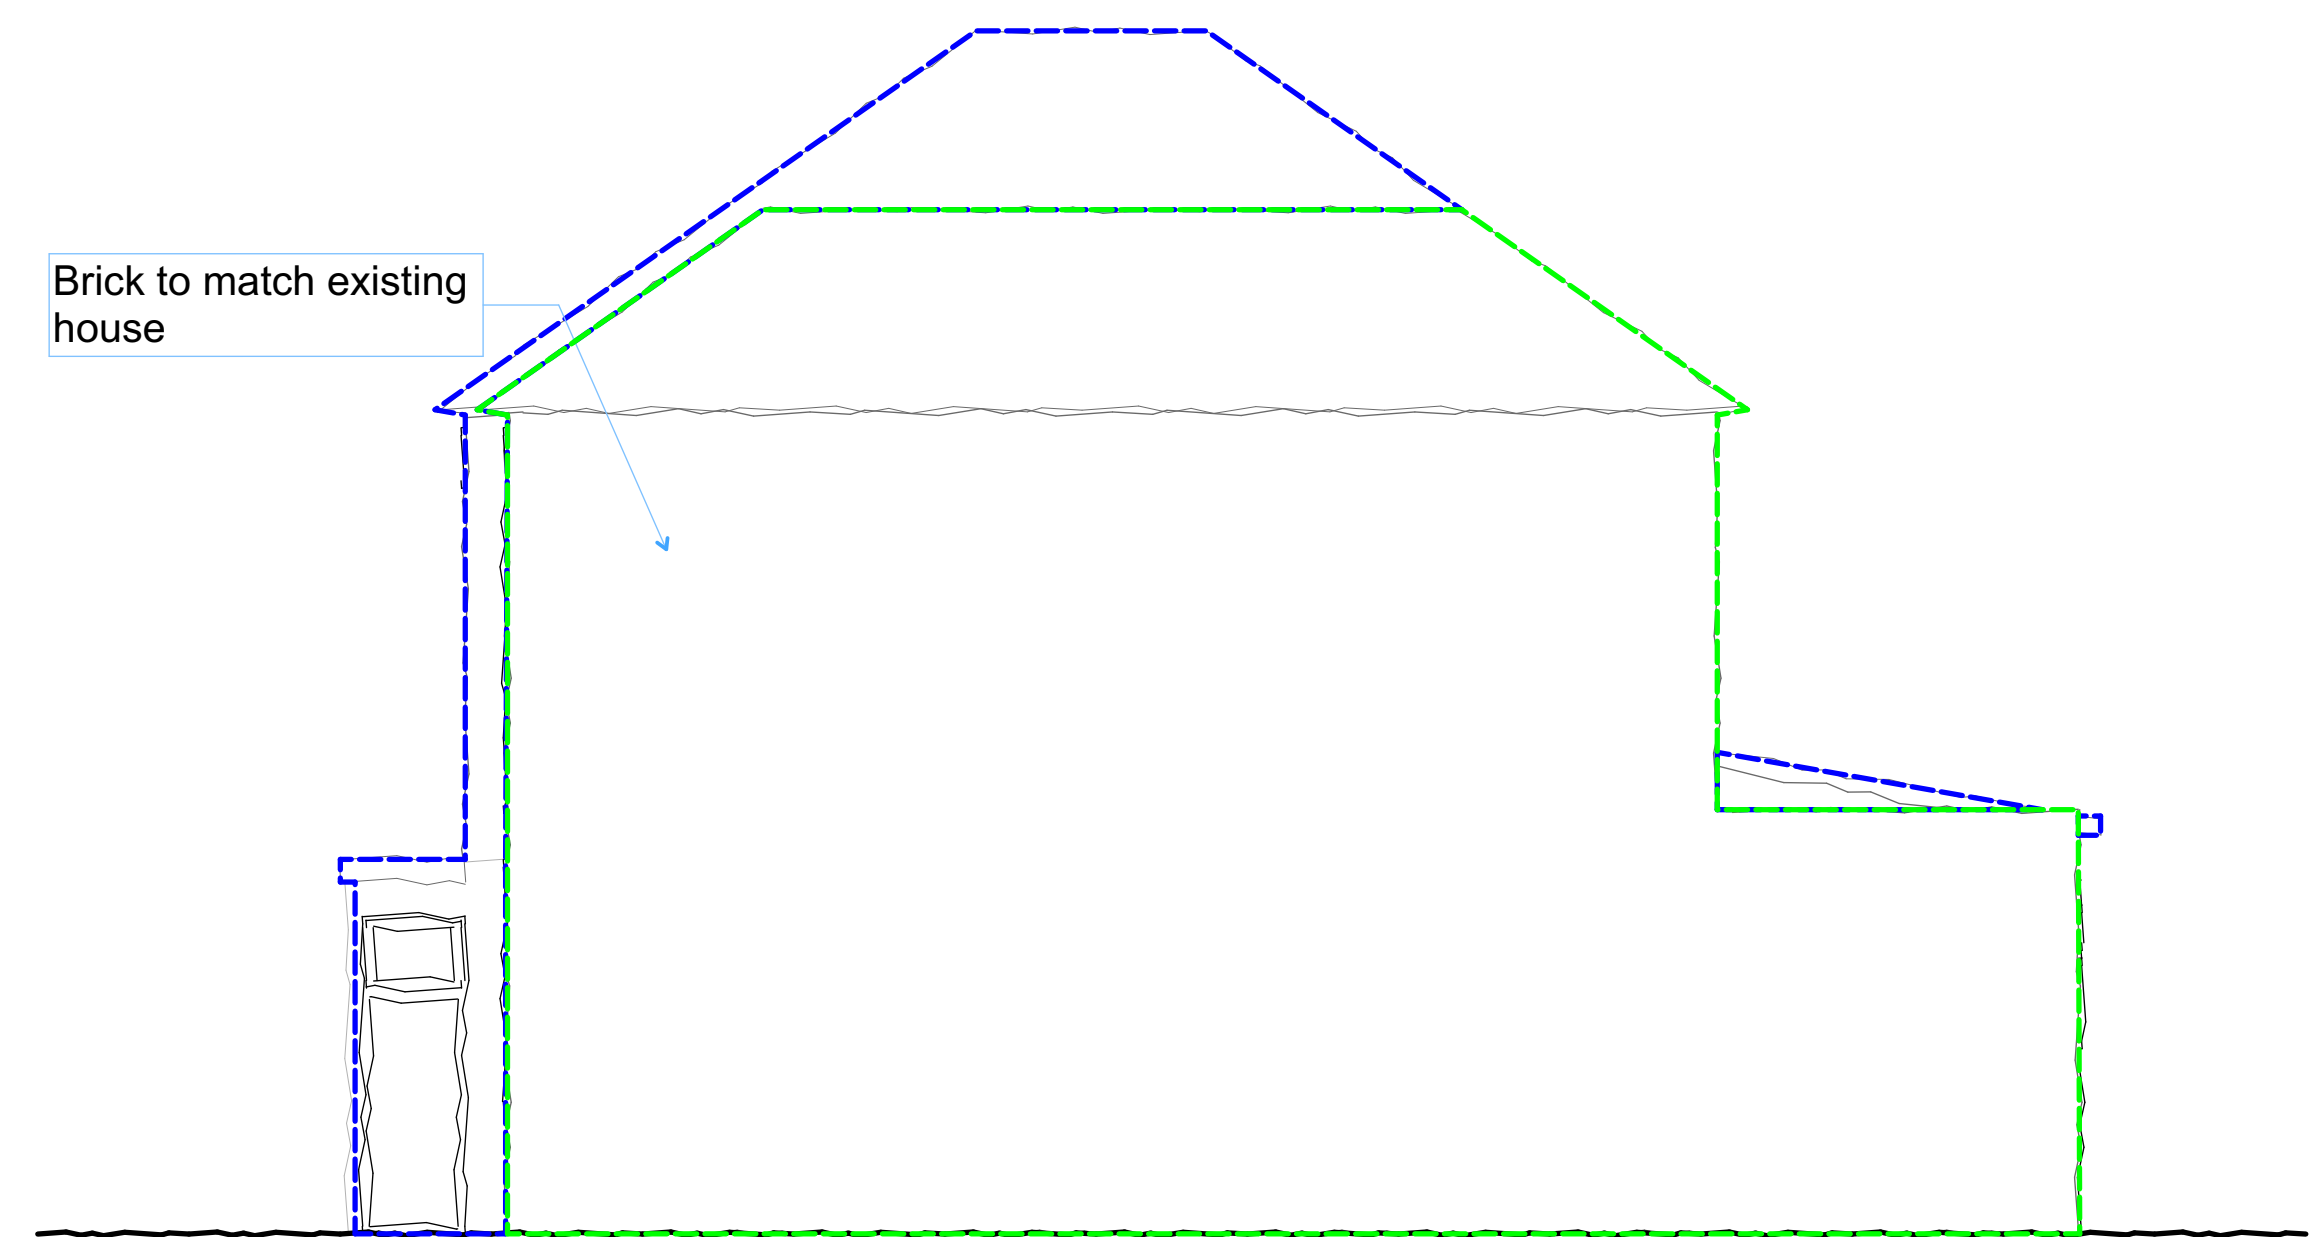
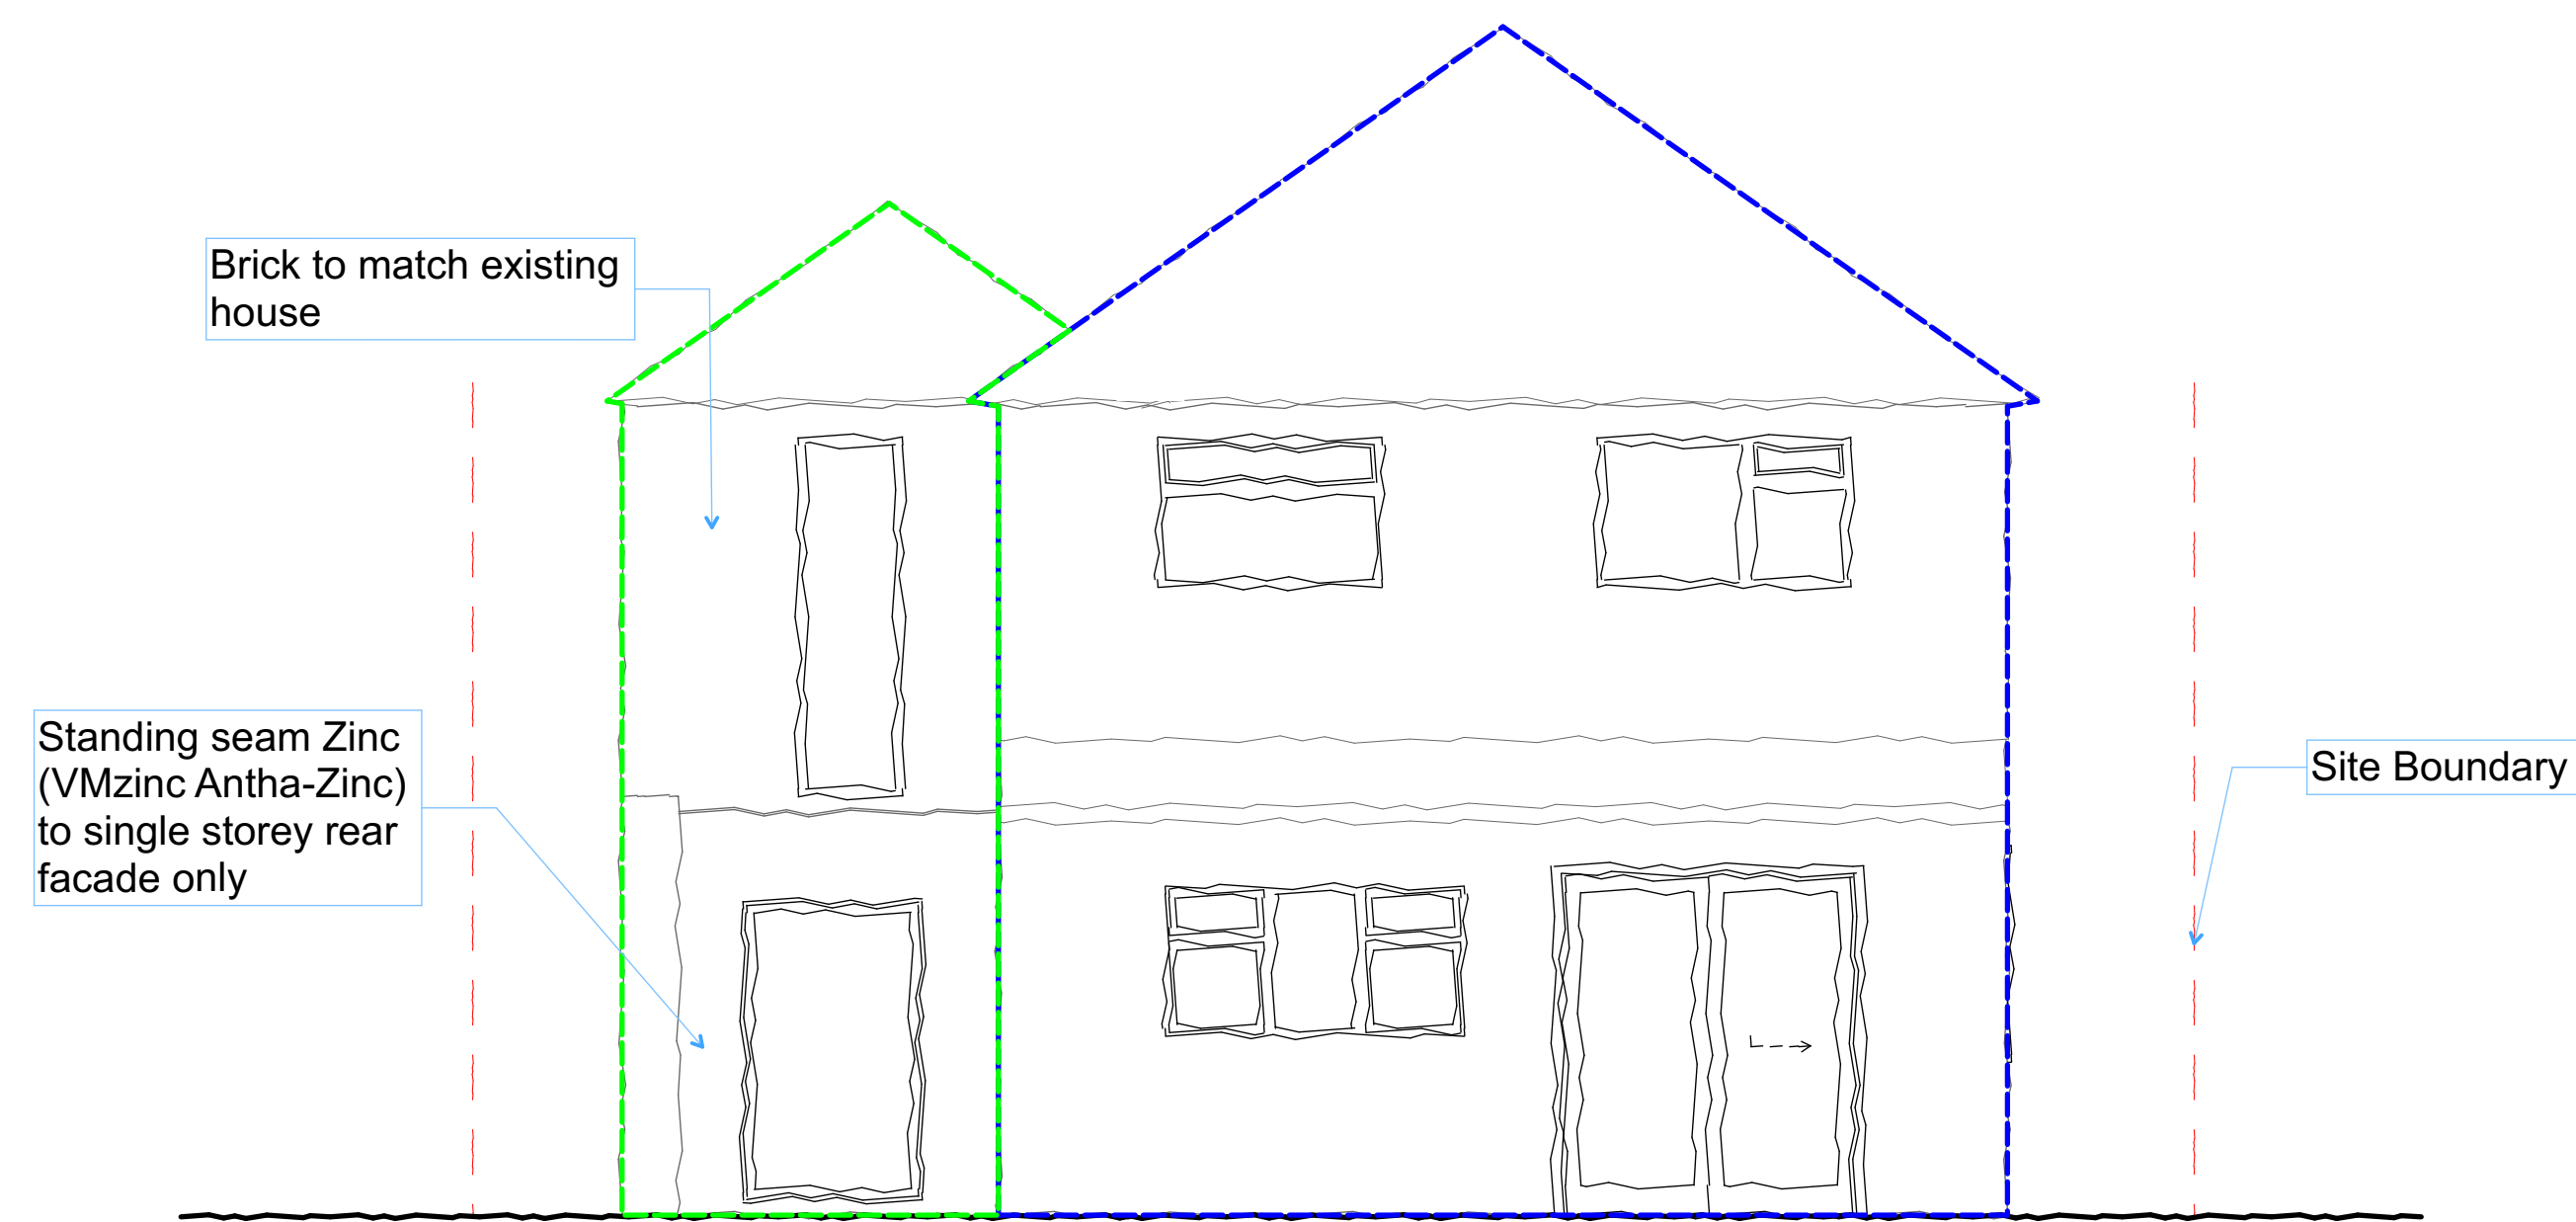
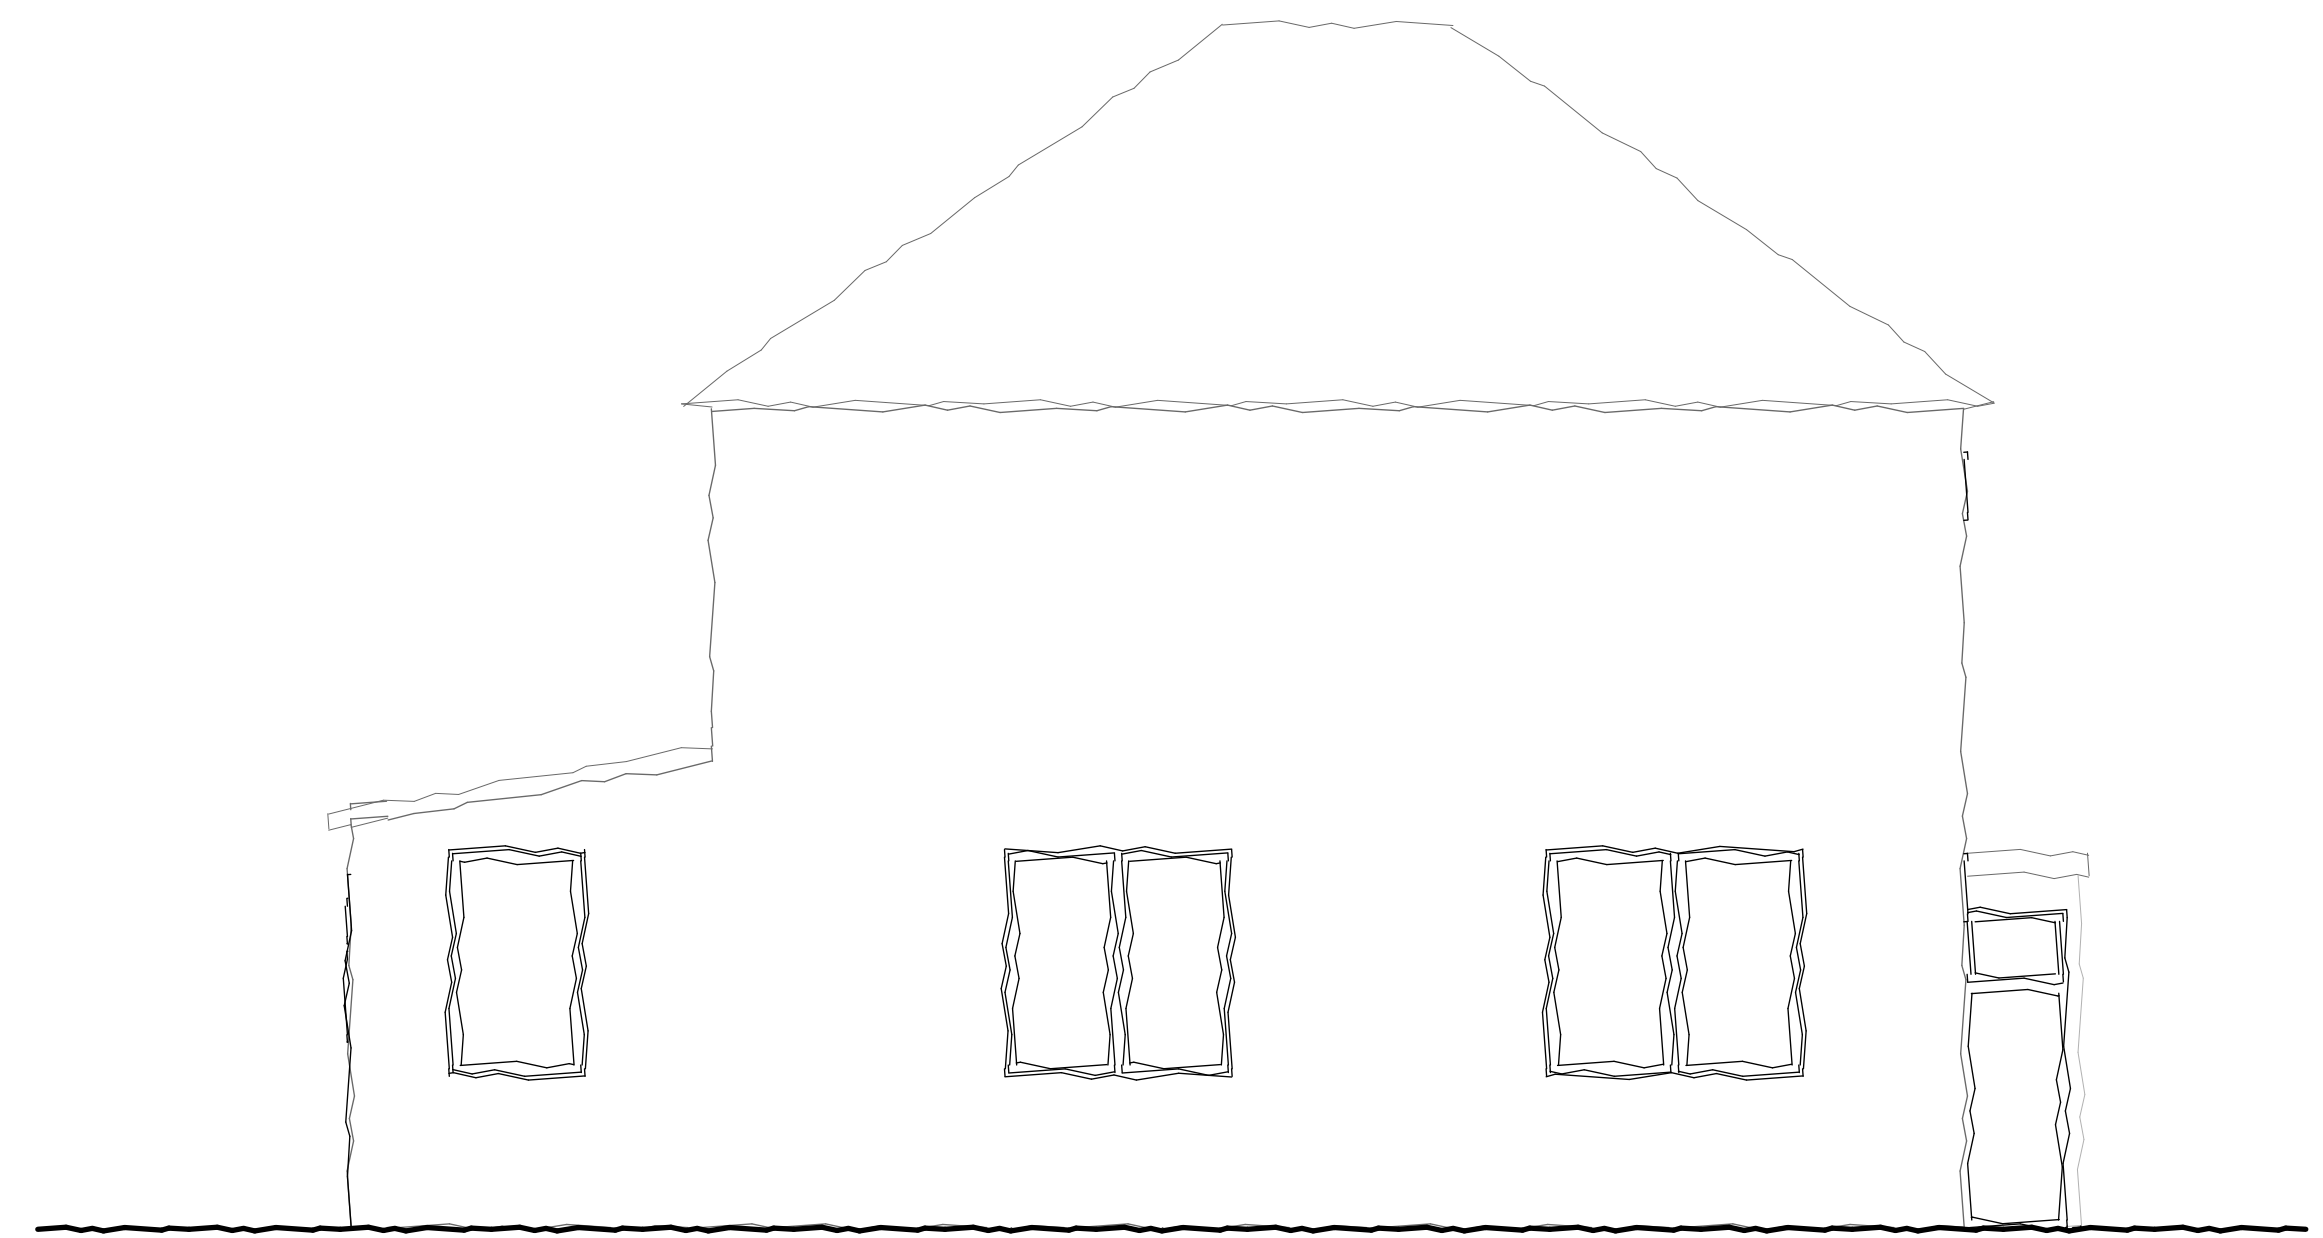


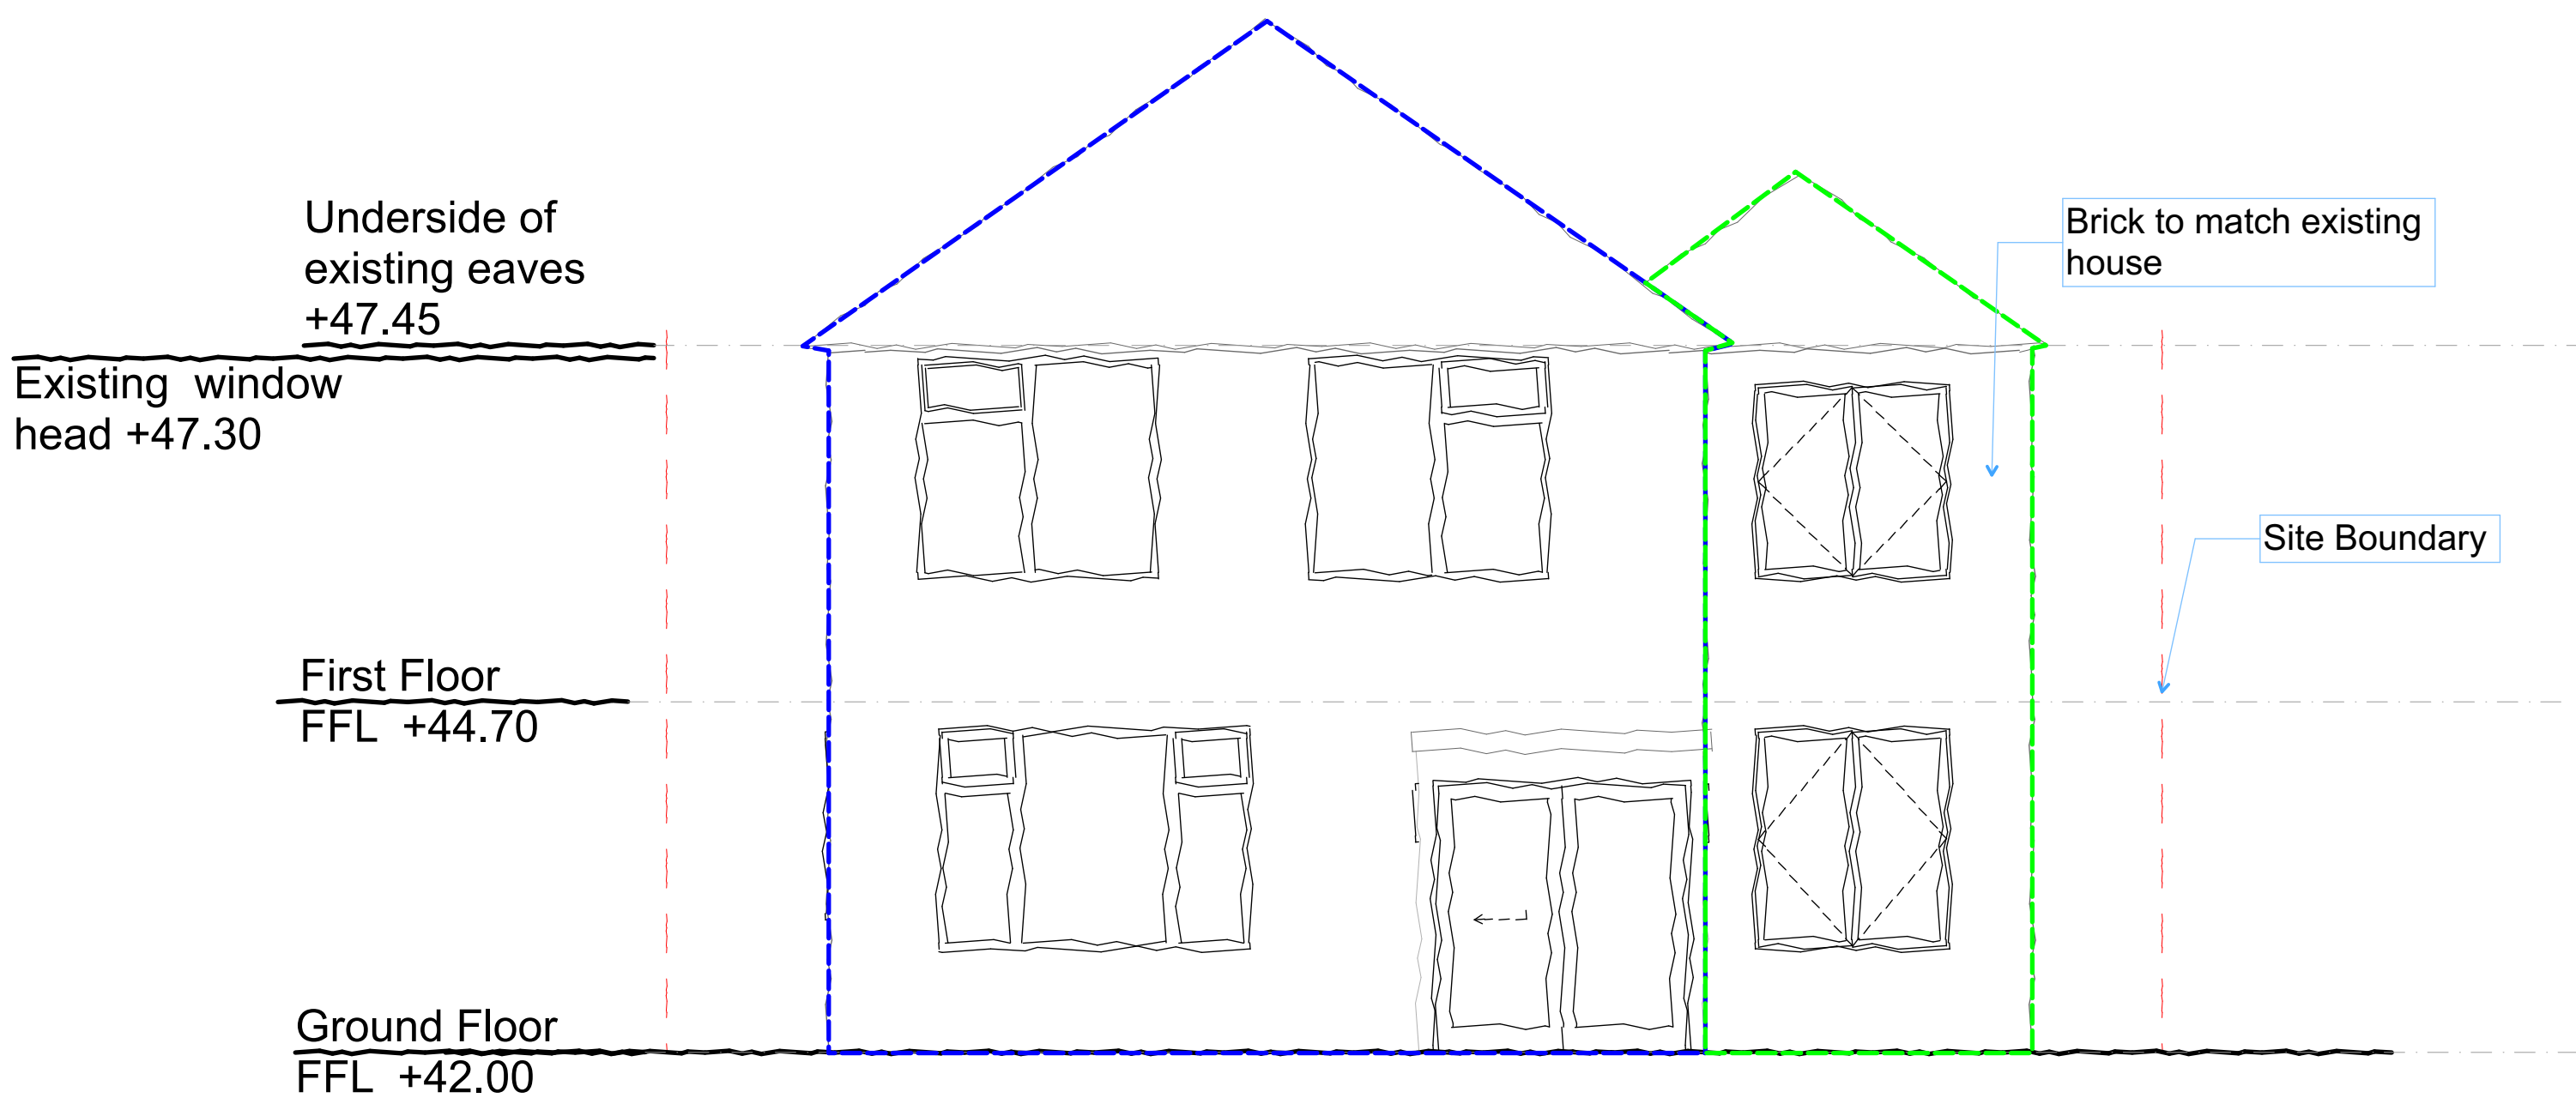

1:50 @ A1 - 1:100 @ A3
0 0.5 1 2 3m

Ensure drawing is scaled correctly when printed - Do not print to fit

KEY PLAN

- Outline of existing building
- Outline of proposed extension

NOTES

06	10/06/2026	Planning Drawing Amendments
05	21/05/2026	Planning Drawing Amendments
04	15/04/2026	Planning Drawing Amendments
03	16/03/2026	Planning Drawing Amendments
02	29/01/2026	Planning Drawing Amendments
01	10/01/2026	Planning Drawing Amendments

REV	DATE	DESCRIPTION
-----	------	-------------

PROJECT DETAILS

Ourbrigadoon
Paynes Lane
Fair Oak
EASTLEIGH
SO50 7GS

DRAWING DETAILS Proposed Elevations

SCALE
ISSUED AT 1:50 @ A1

DATE
January 2026

DRAWING NO.
225.01.31000.ELE

REVISION
06

TIN SHED STUDIO
- - -
HAMPSHIRE

Maytrees | Morestead | Winchester | Hampshire | SO21 1LF
+44 (0)7753 472 437 | lorna@tinshed.studio