



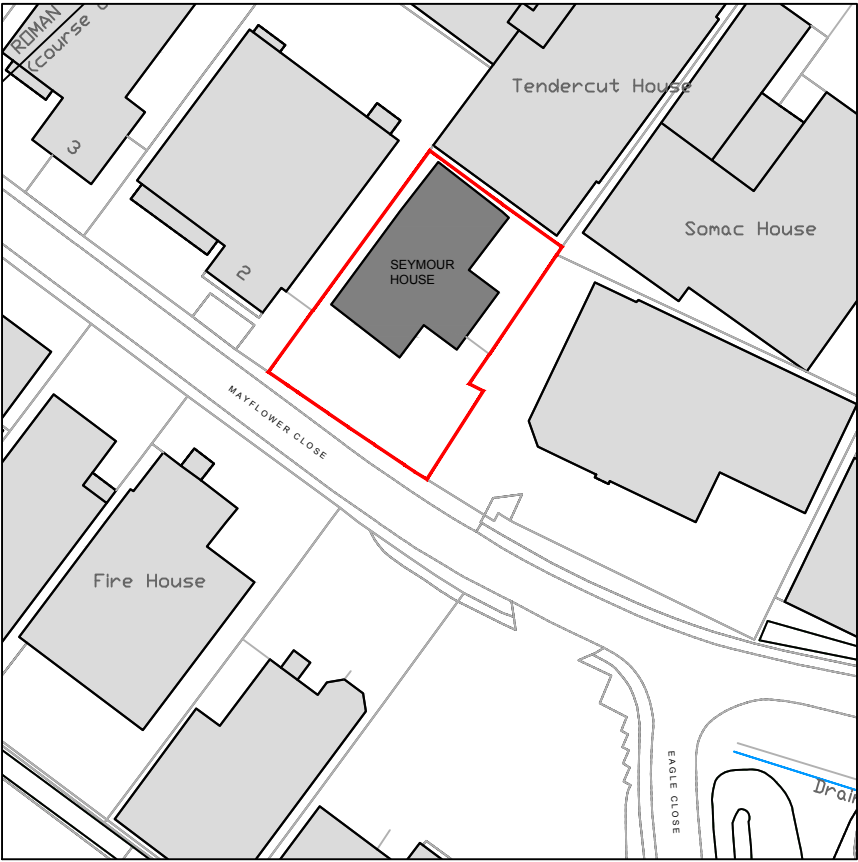


SITE LOCATION PLAN @ 1/1250

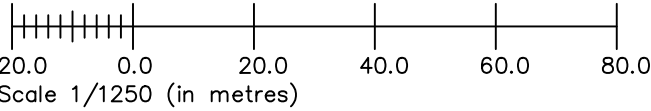


Streetwise licence No. 100047474

© Crown Copyright and database rights 2025 OS

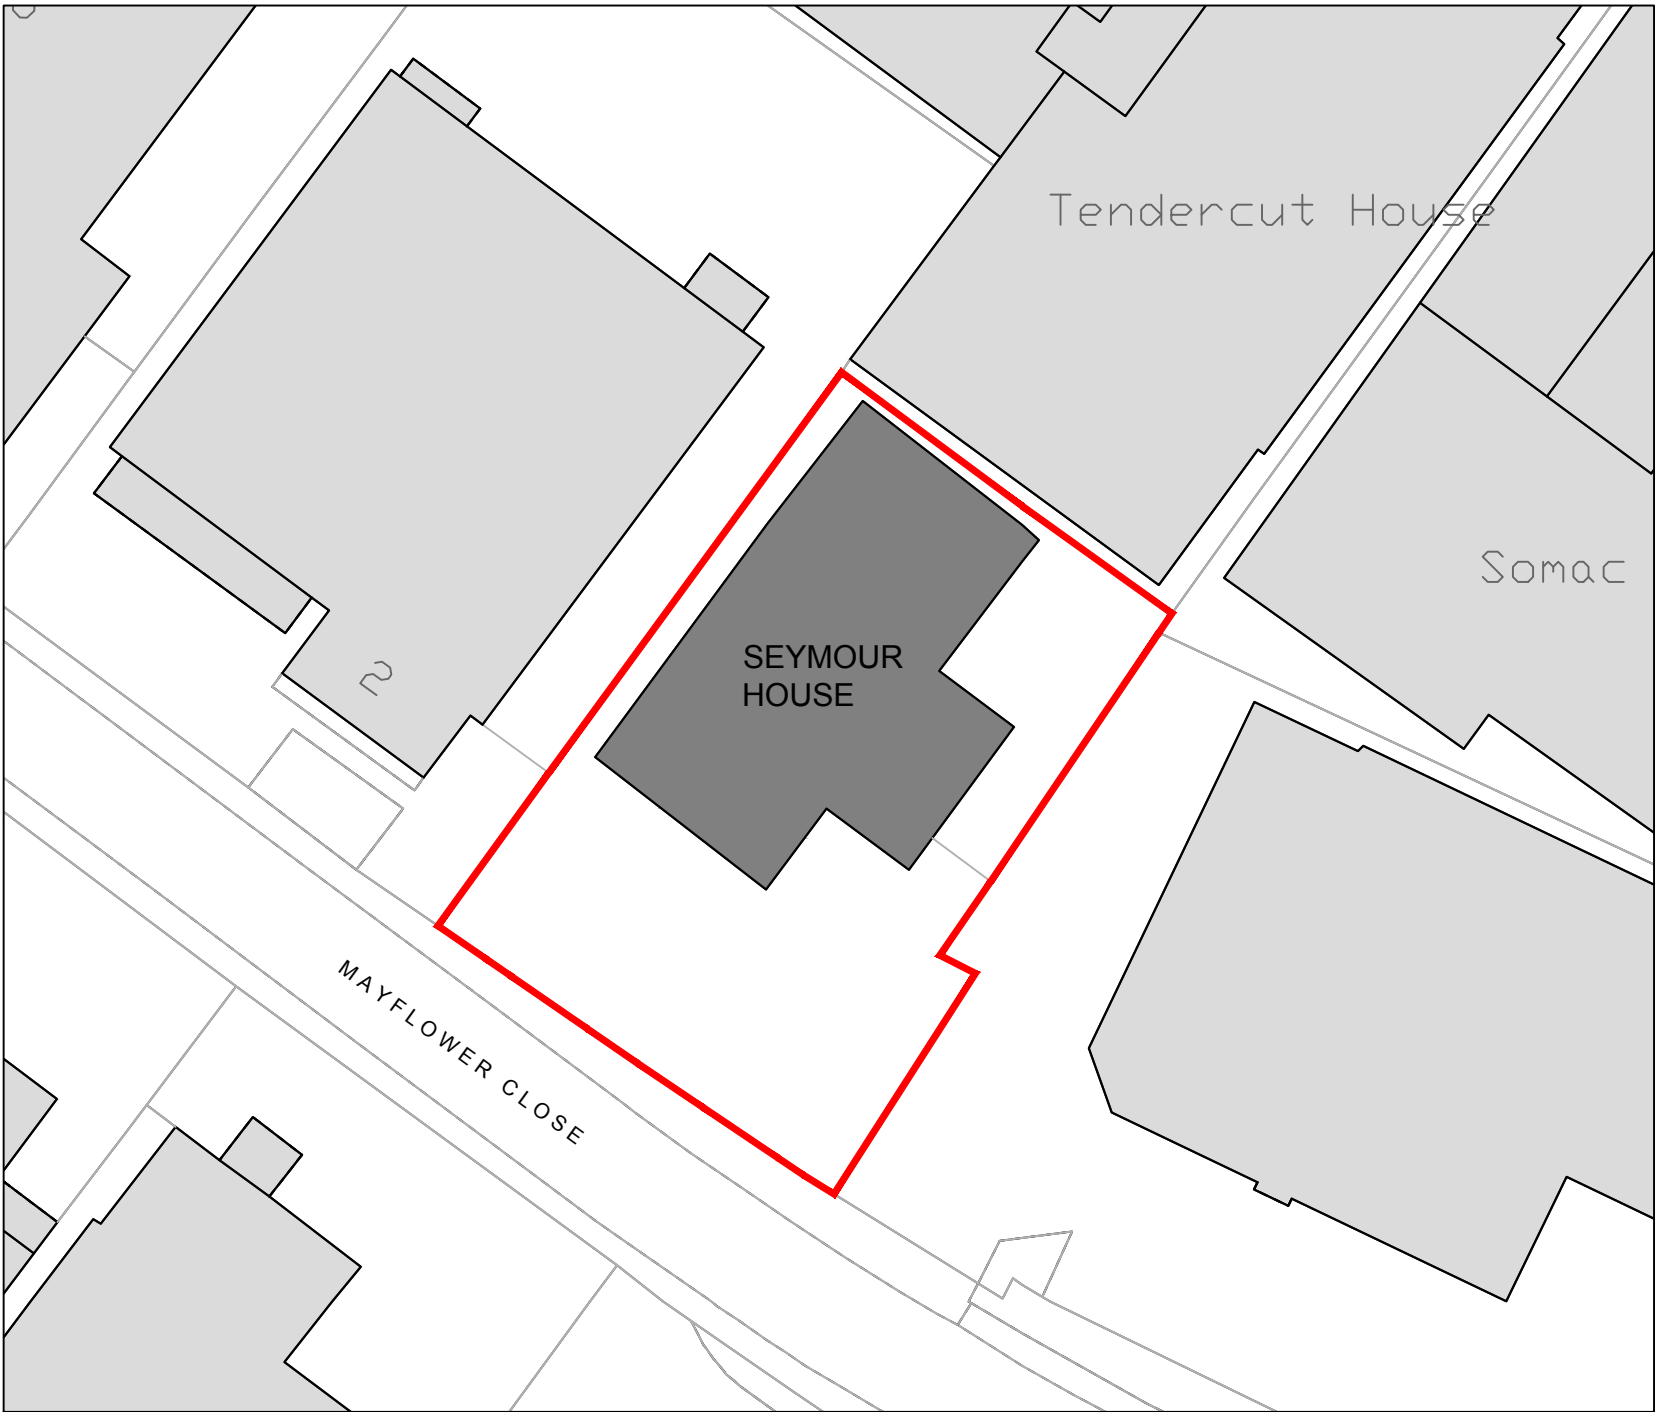

BLOCK PLAN

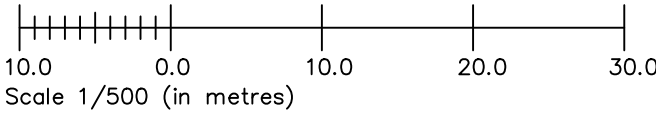

Revision Notes:

Rev:	Date:	Description:
~	~	~

Date:
June 2026

Scale @ A3:
1:1250 and 1:500

Drawing Status:	Drawn:	Checked:
Planning	--	--

Project:
External Facade Alterations
Seymour House, Chandlers Ford

Drawing Title:
Location and Block Plan
As Existing

Client:
LST Projects

Project:	Dwg No:	Rev:
2422	900	~

Temple Ford Design Ltd
architects



T 023 8027 6393
E templeforddesign@gmail.com W templeforddesign.co.uk