



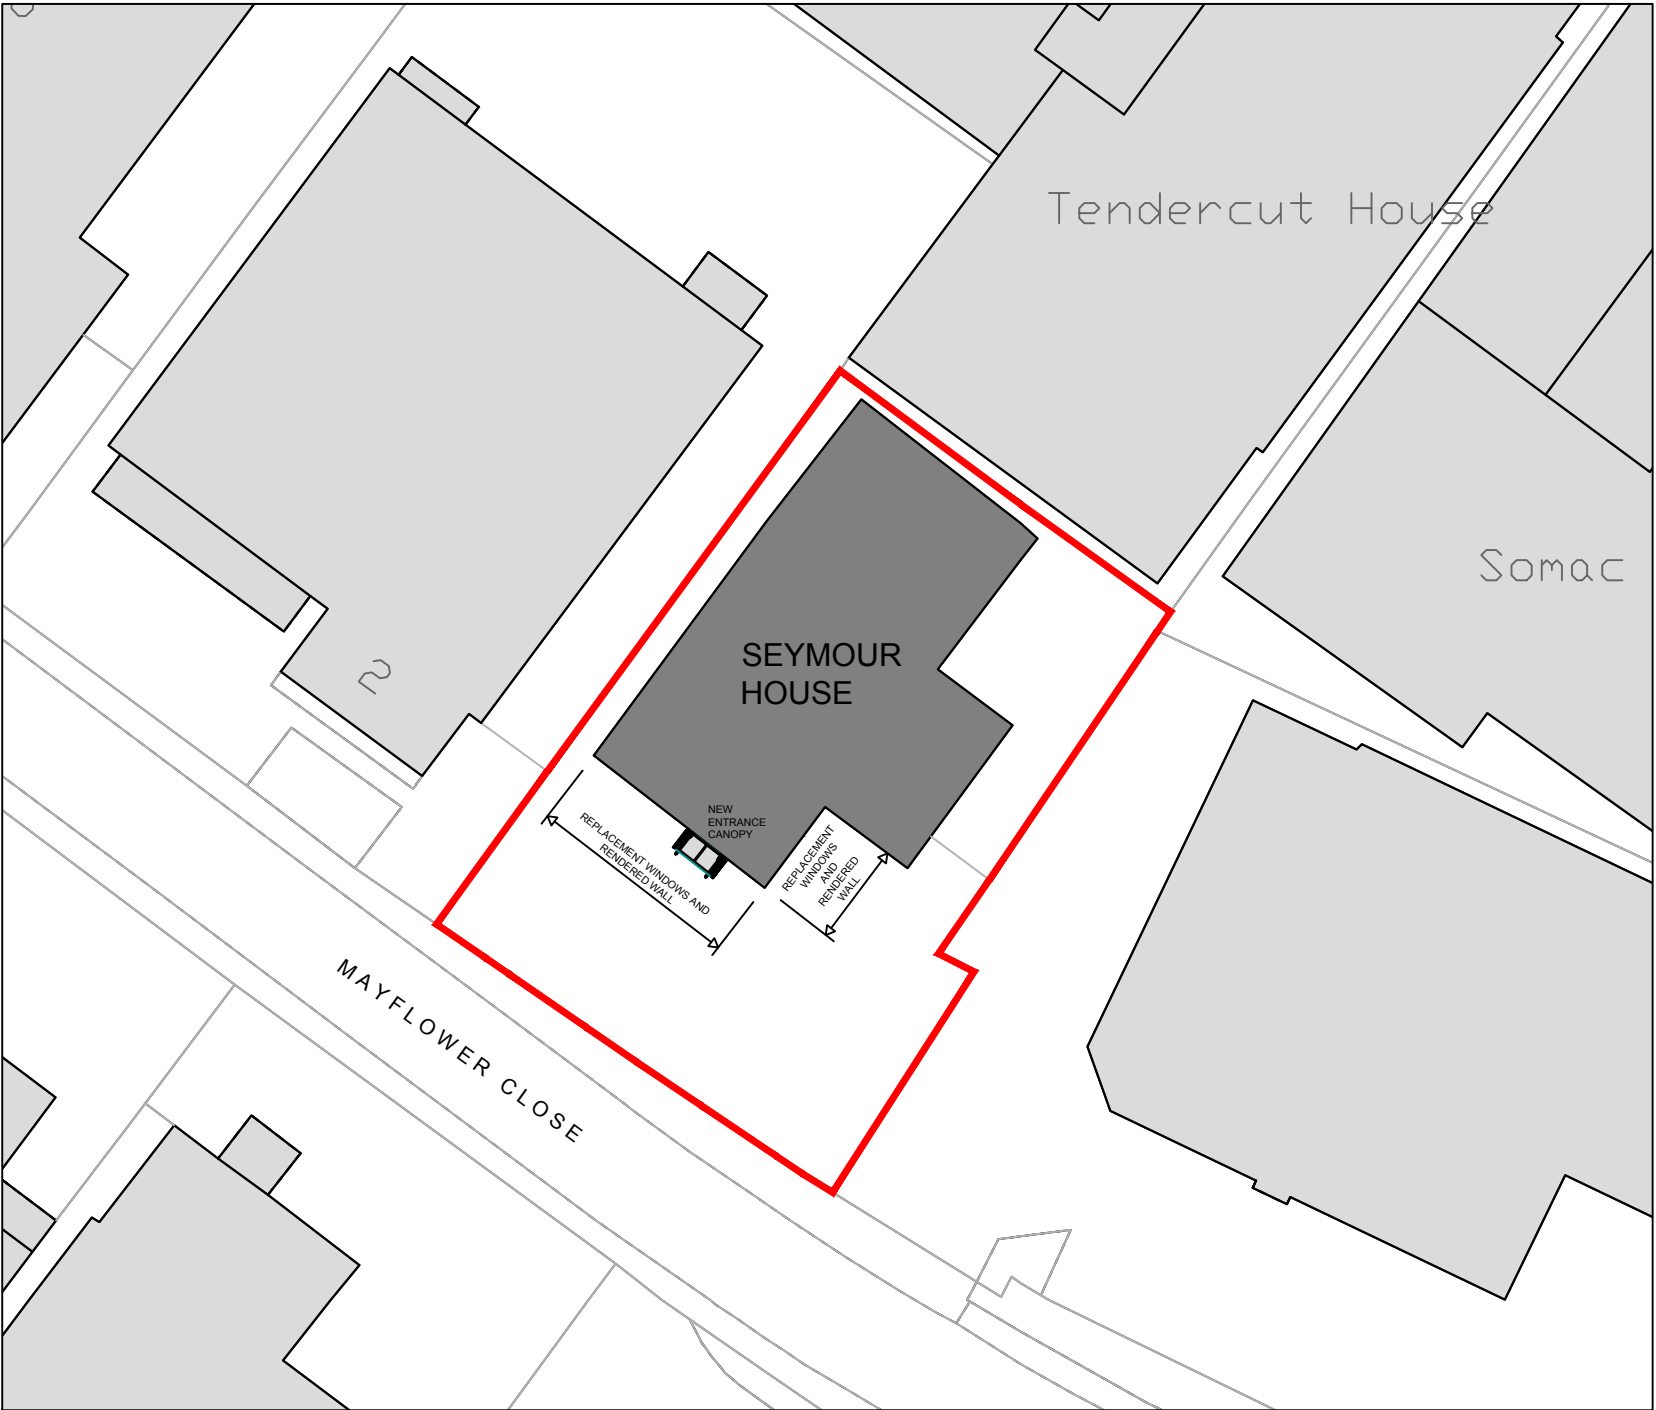

BLOCK PLAN

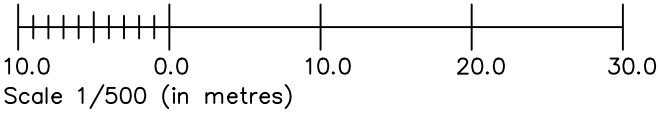

Revision Notes:		
Rev:	Date:	Description:
~	~	~

Date: June 2026		
Scale @ A3: 1:500		
Drawing Status: Planning	Drawn: --	Checked: --

Project: External Facade Alterations Seymour House, Chandlers Ford
Drawing Title: Site Block Plan As Proposed

Client: LST Projects		
Project: 2422	Dwg No: 100	Rev: ~

Temple Ford Design Ltd
architects



T 023 8027 6393
E templeforddesign@gmail.com W templeforddesign.co.uk