



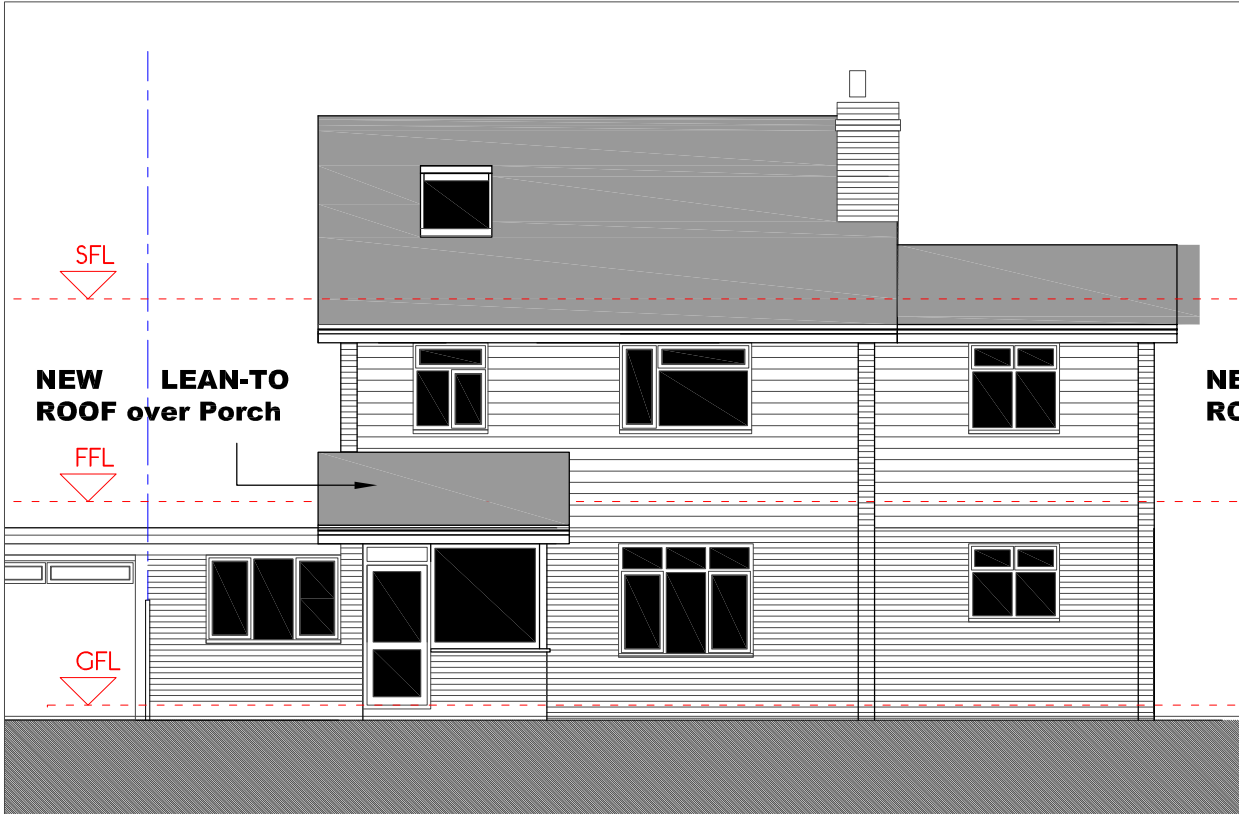


F R O N T ELEVATION 1:100

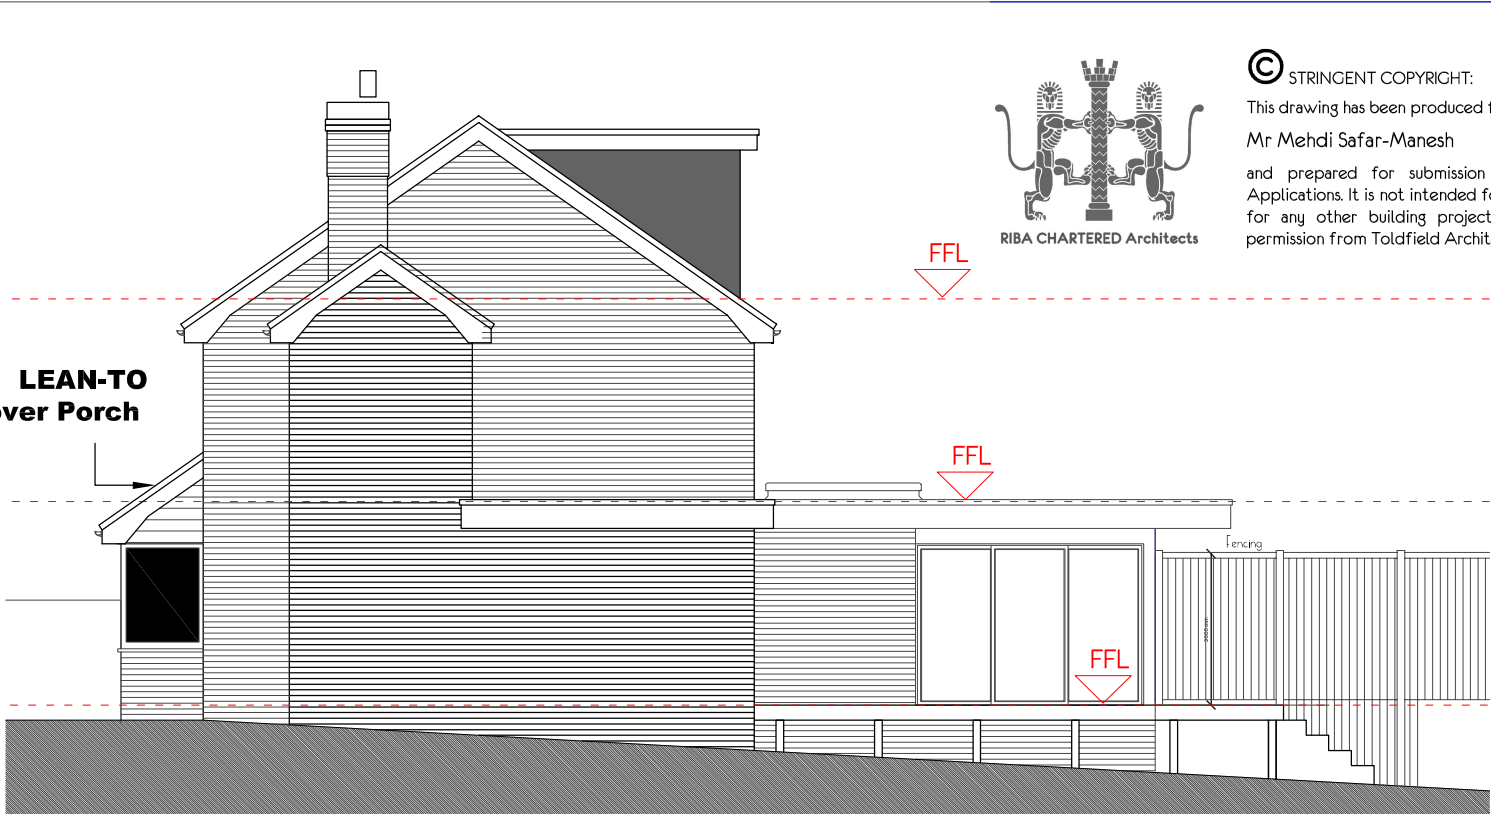

S I D E ELEVATION NORTH 1:100



R E A R ELEVATION 1:100

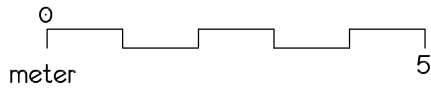

© STRINGENT COPYRIGHT:
This drawing has been produced for:
Mr Mehdi Safar-Manesh
and prepared for submission as part of any statutory
Applications. It is not intended for use by any other person or
for any other building project or purpose without prior
permission from Toldfield Architects Ltd.

EXTERNAL SURFACE FINISH SPEC.

- PITCHED ROOF: Interlocking adulating concrete tiles to match existing
- FACIAs: White PVCu to match existing
- WINDOWS & DOORS: White PVCu
- Facing Brick work and horizontal white cladding to match existing



Toldfield Architect Ltd
5 Freemantle Business Centre
152 Millbrook Road East
Southampton
SO15 1JR
Tel: 023 80 236165
Emails:
info@toldfieldarchitects.co.uk
adi@toldfieldarchitects.co.uk
kourosh@toldfieldarchitects.co.uk
Web: www.toldfieldarchitects.co.uk

Project
Proposed first floor side extension and new Lean-to-
roof over entrance @ 8 Clanfield close, Chandlers Ford
Client:
Mr Mehdi Safar-Manesh
Drawing Title:
Proposed Elevations

Project Ref:	Origin:	Zone:	Level:	Type:	Role:	Number:	Rev:
251001	TA	Z01	L01	P	A	P07	
Status: Final design							
TA Code:	Project Stage:	Sheet @ A3:	Date:				
251001	Planning	1:100	Oct 2025				

Rev:	Comments:	Kourash
		Dr: Ch: