





© STRINGENT COPYRIGHT:
This drawing has been produced for:
Mr Mehdi Safar-Manesh
and prepared for submission as part of any statutory
Applications. It is not intended for use by any other person or
for any other building project or purpose without prior
permission from Toldfield Architects Ltd.

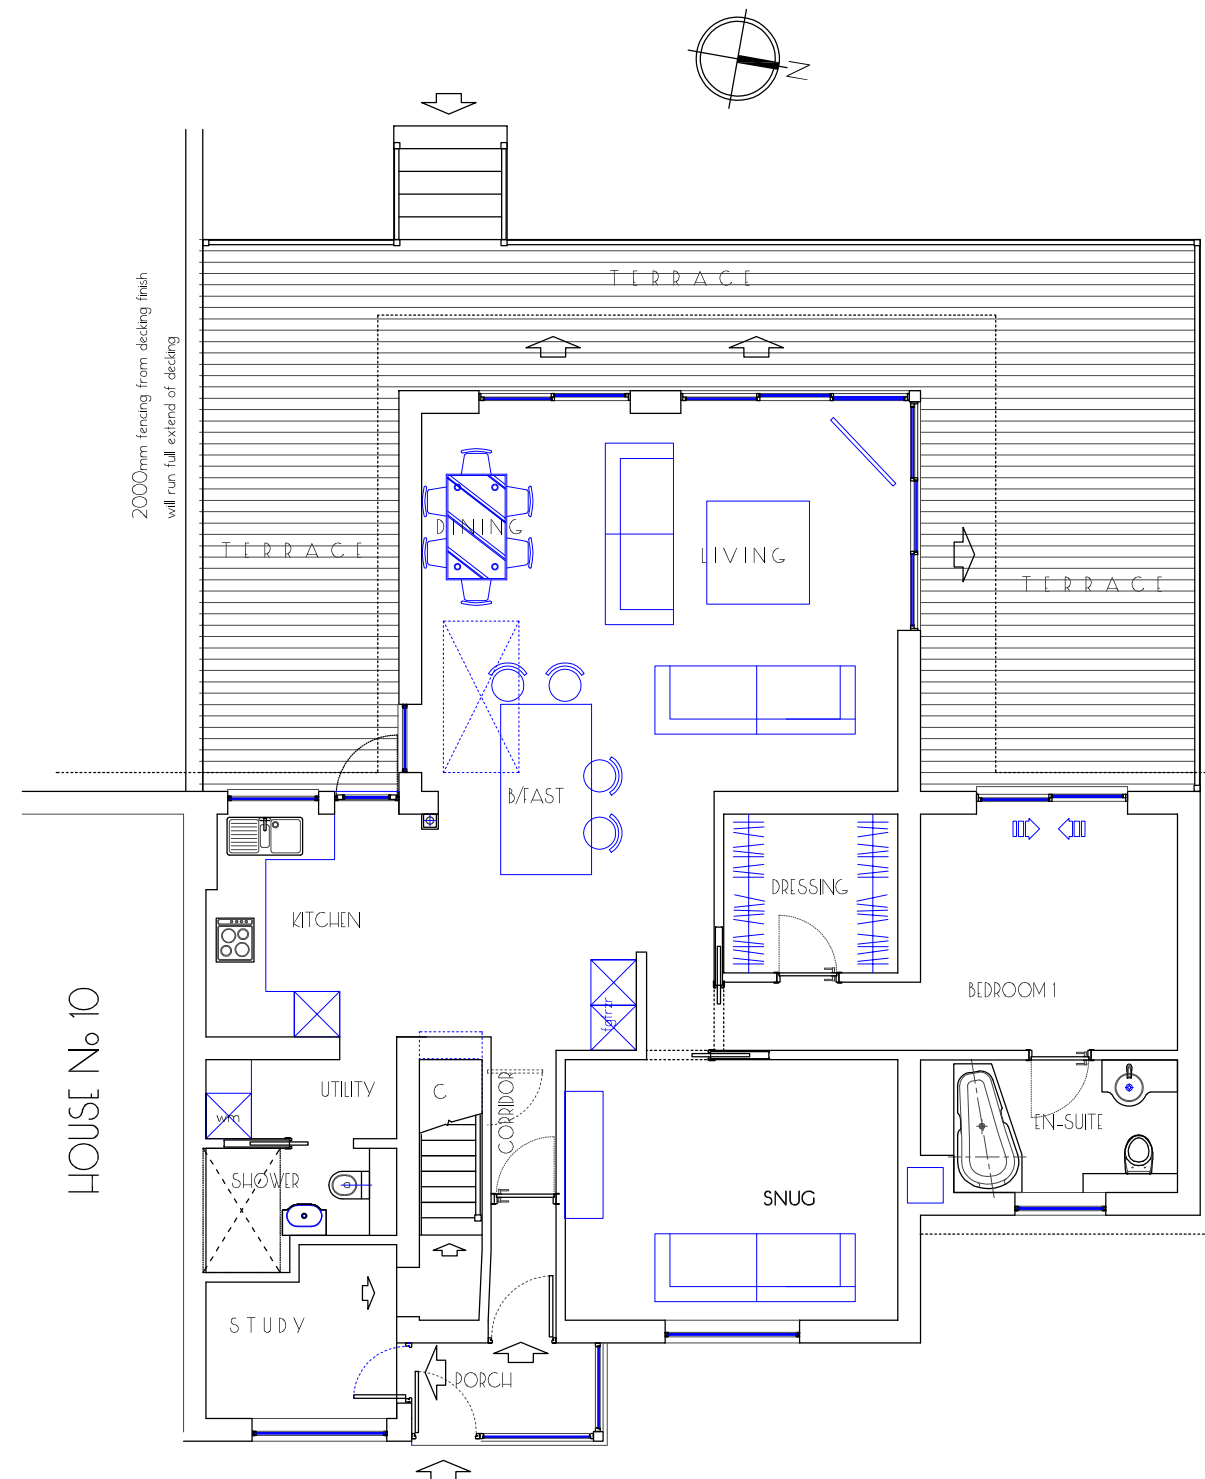

EXISTING GROUND FLOOR PLAN

1:100

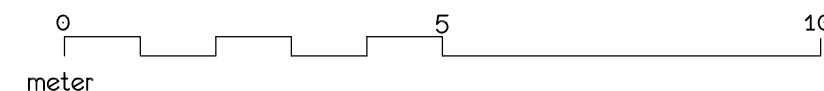

Toldfield Architect Ltd
5 Freemantle Business Centre
152 Millbrook Road East
Southampton
SO15 1JR
Tel: 023 80 236165

Emails:
info@toldfieldarchitects.co.uk
adi@toldfieldarchitects.co.uk
kourosh@toldfieldarchitects.co.uk
Web: www.toldfieldarchitects.co.uk

Project
Proposed first floor side extension and new Lean-to-
roof over entrance @ 8 Clanfield close, Chandlers Ford

Client:
Mr Mehdi Safar-Manesh

Drawing Title:
Existing Ground Floor Plan

Project Ref: 251001
Origin: TA
Zone: Z01
Level: L01
Type: P
Role: A
Number: P03
Rev: -

Status:
Final design

TA Code: 251001
Project Stage: Planning
Sheet @ A3: 1:100
Date: Oct 2025

Rev: Comments:

Kourosh
Dr: Ch: