





 STRINGENT COPYRIGHT:
This drawing has been produced for:
Mr Mehdi Safar-Manesh
and prepared for submission as part of any statutory
Applications. It is not intended for use by any other person or
for any other building project or purpose without prior
permission from Toldfield Architects Ltd.

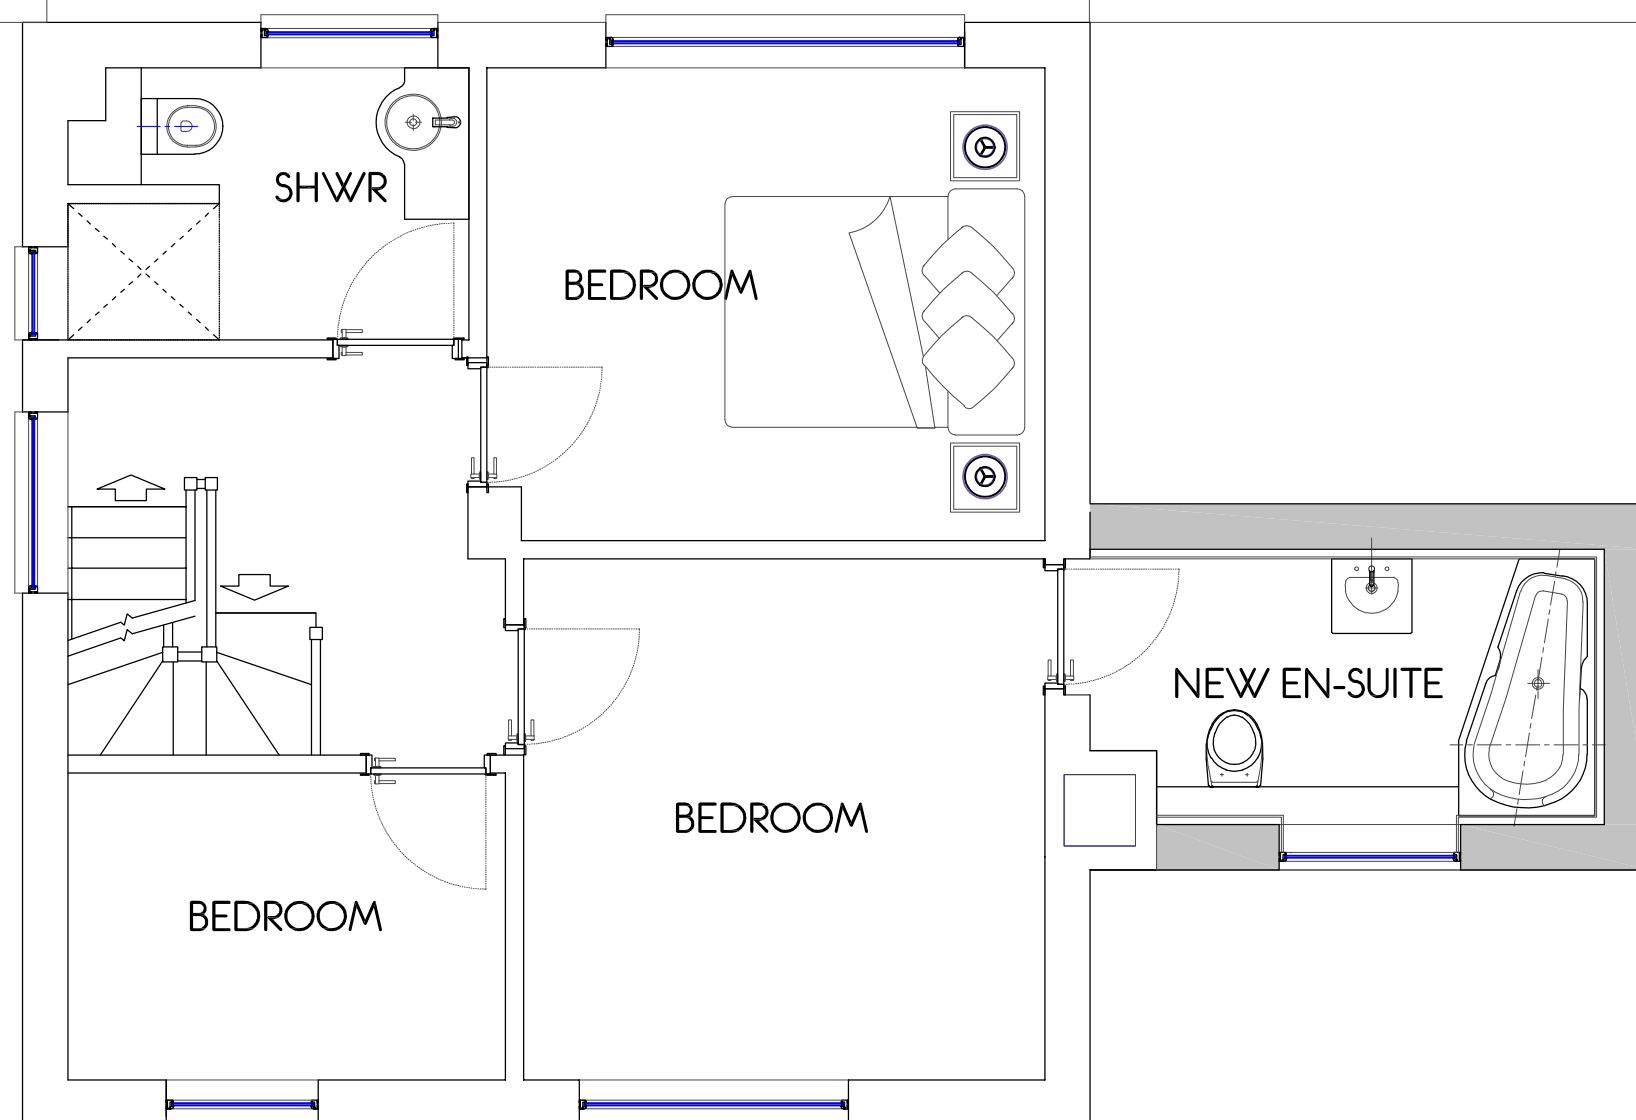

PROPOSED FIRST FLOOR PLAN 1:50

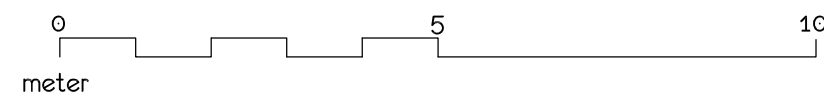

Toldfield Architect Ltd
5 Freemantle Business Centre
152 Millbrook Road East
Southampton
SO15 1JR
Tel: 023 80 236165

Emails:
e info@toldfieldarchitects.co.uk
adi@toldfieldarchitects.co.uk
kourosh@toldfieldarchitects.co.uk
Web: www.toldfieldarchitects.co.uk

Project Proposed first floor side extenaion and new lean-to-roof over entrance @ 8 Clanfield close, Chandler’s Ford	Project Ref:	Origon:	Zone:	Level:	Type:	Role:	Number:	Rev:				
	251001	TA	- Z01	- L01	- P	- A	- P06	-				
Client: Mr Mehdi Safar-Manesh	Status:											
	Final design											
Drawing Title: Proposed First-Floor Plan	TA Code:	Project Stage:		Sheet @ A3:		Date:			Rev:	Comments:	Kourash	
	251001	Planning		1:50		Oct 2025					Dr:	Ch: