


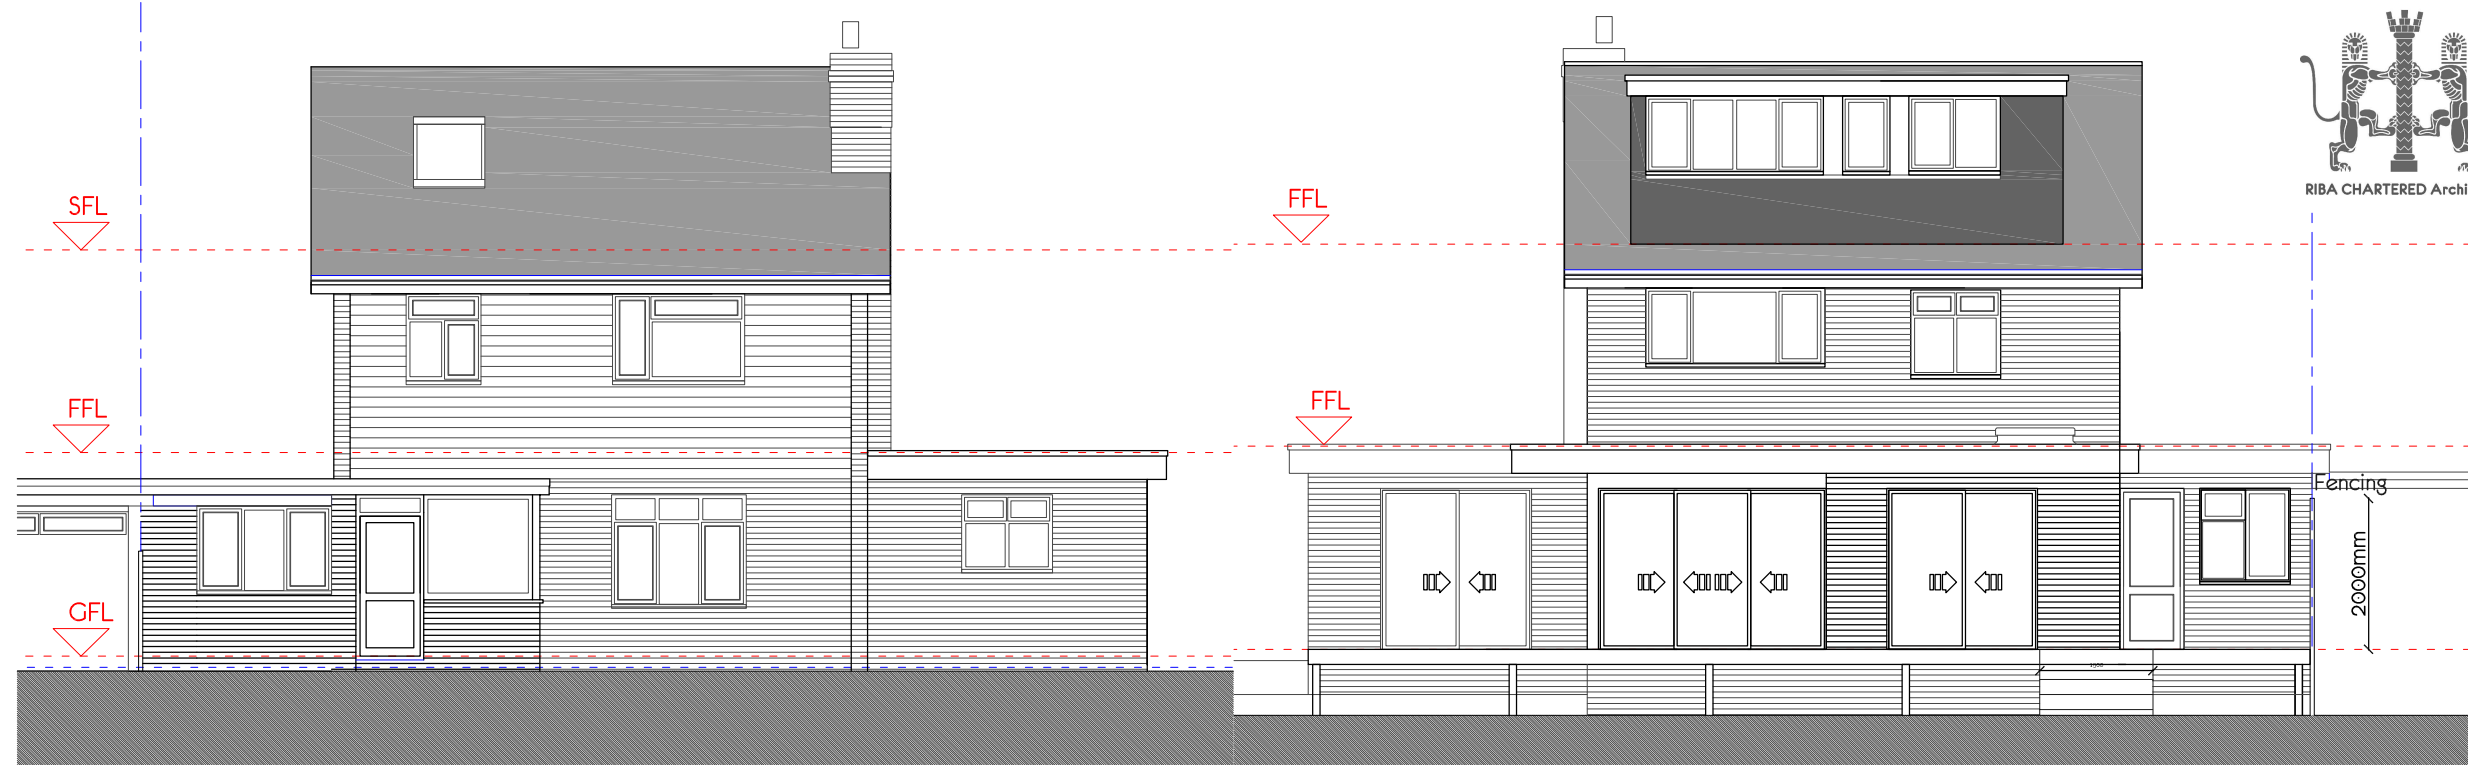


F R O N T ELEVATION

1:100


R E A R ELEVATION

1:100

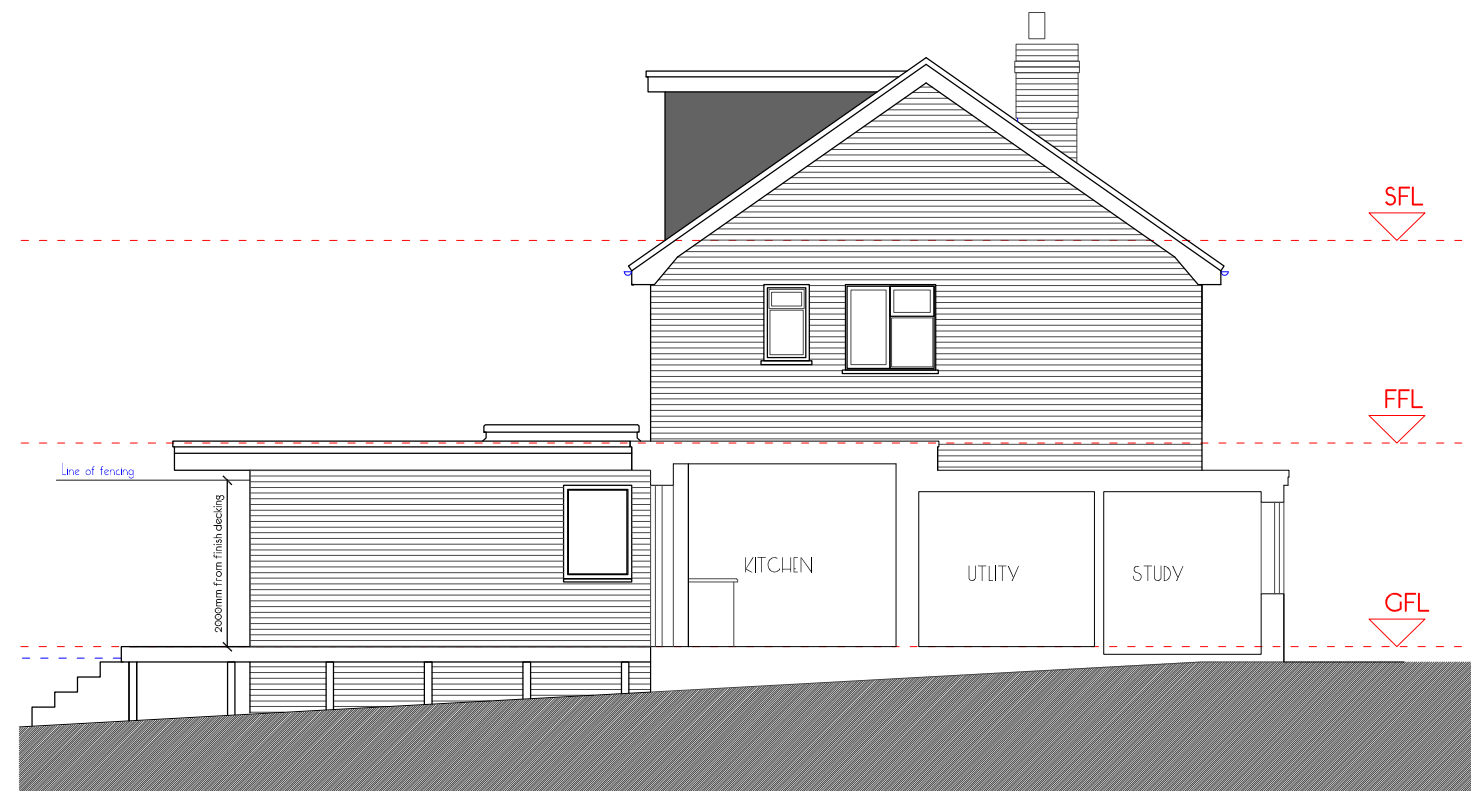

S I D E ELEVATION SOUTH

1:100

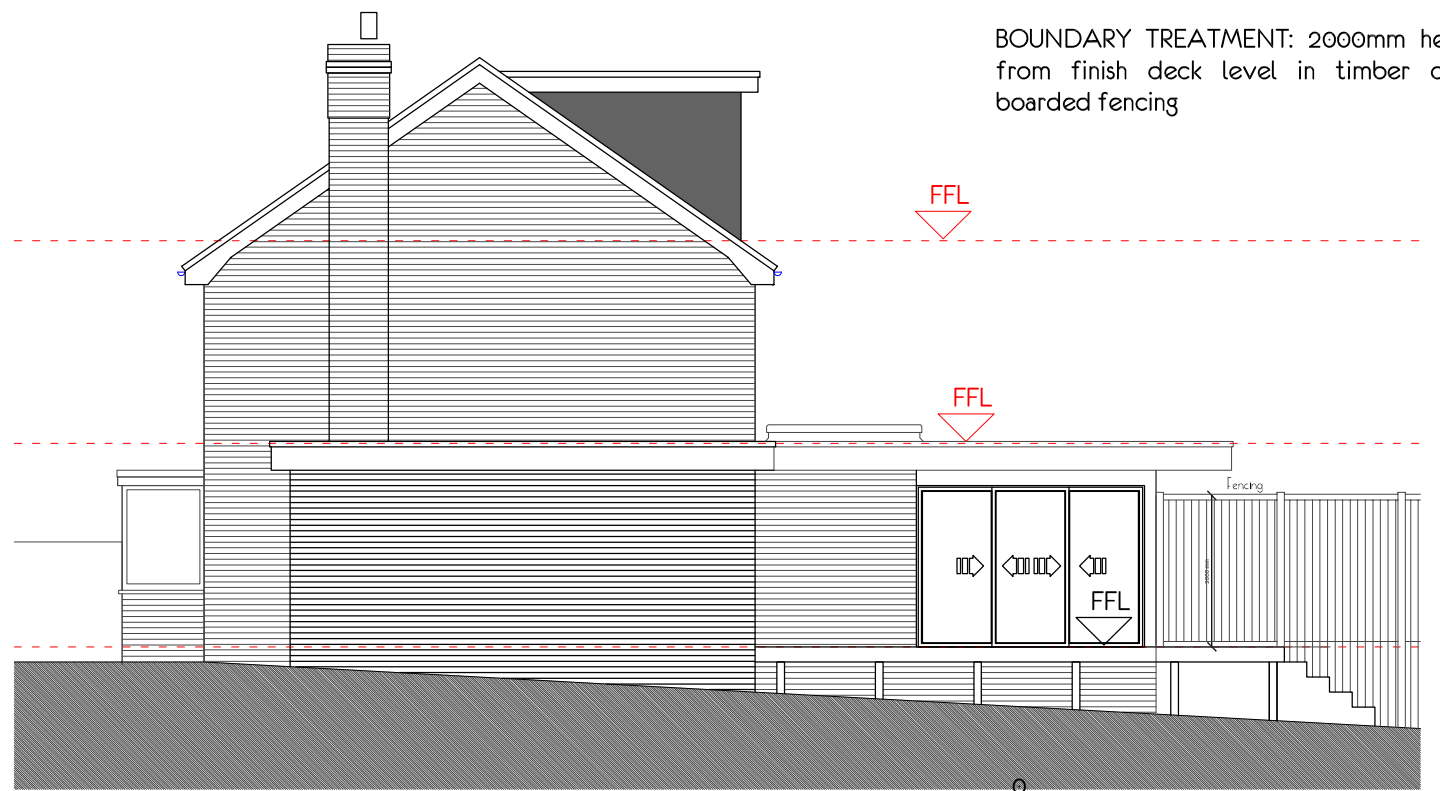

S I D E ELEVATION NORTH

1:100

meter

5



© STRINGENT COPYRIGHT:
This drawing has been produced for:
Mr Mehdi Safar-Manesh
and prepared for submission as part of any statutory
Applications. It is not intended for use by any other person or
for any other building project or purpose without prior
permission from Toldfield Architects Ltd.

EXTERNAL SURFACE FINISH SPEC.

PITCHED ROOF: Interlocking adulating concrete tiles

DORMERS: Plain concrete tile hang

FLAT ROOF: GRP membrane in light gray.

FACIAS: White UPVC

WINDOWS & DOORS: White UPVC

SLIDING DOORS: PP Aluminum Sliding doors in white

WALLS: Facing Brick work

BOUNDARY TREATMENT: 2000mm height from finish deck level in timber close boarded fencing



Toldfield Architect Ltd
5 Freemantle Business Centre
152 Millbrook Road East
Southampton
SO15 1JR
Tel: 023 80 236165

Emails:
info@toldfieldarchitects.co.uk
adi@toldfieldarchitects.co.uk
kourosh@toldfieldarchitects.co.uk
Web: www.toldfieldarchitects.co.uk

Project

Proposed first floor side extension and new Lean-to-roof over entrance @ 8 Clanfield close, Chandlers Ford

Client:

Mr Mehdi Safar-Manesh

Drawing Title:

Existing Elevations

Project Ref:

251001

Origin:

TA

Zone:

Z01

Level:

L01

Type:

P

Role:

A

Number:

P05

Rev:

Status:

Final design

TA Code:

251001 Planning

Project Stage:

Sheet @ A3:

1:100

Date:

Oct 2025

Rev:

Comments:

Kourash

Dr: Ch: