




NORTH ELEVATION




WEST ELEVATION



SOUTH ELEVATION

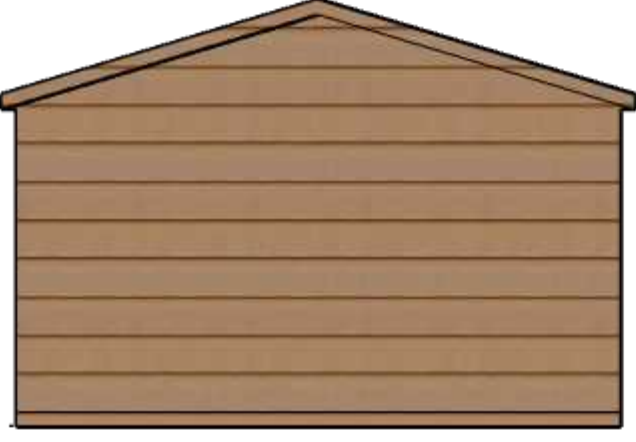

EAST ELEVATION

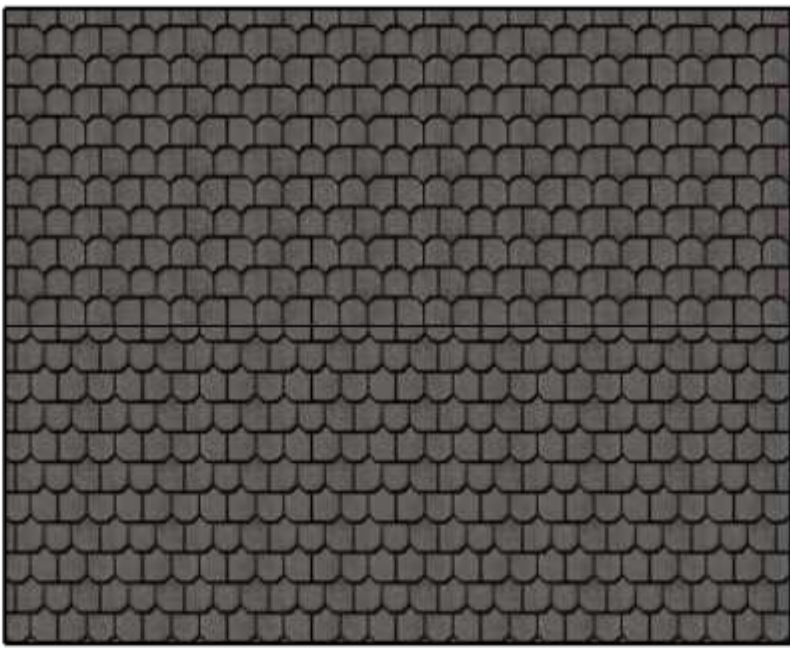

PLAN VIEW

PROPOSED

ALL ELEVATIONS SCALED @ 1:50


EXISTING



NORTH ELEVATION

PROPOSED




ALL ELEVATIONS SCALED @ 1:100

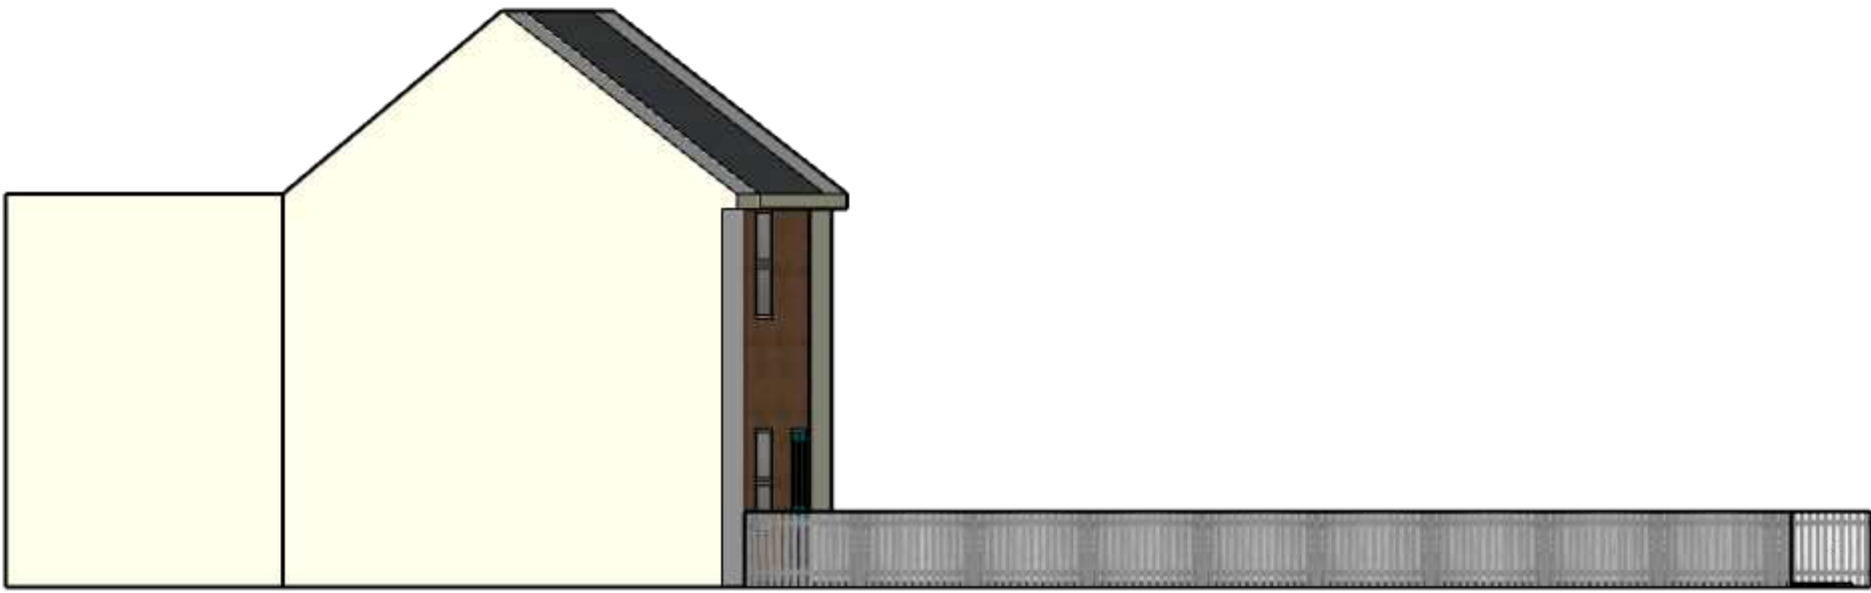


WEST ELEVATION



EAST ELEVATION

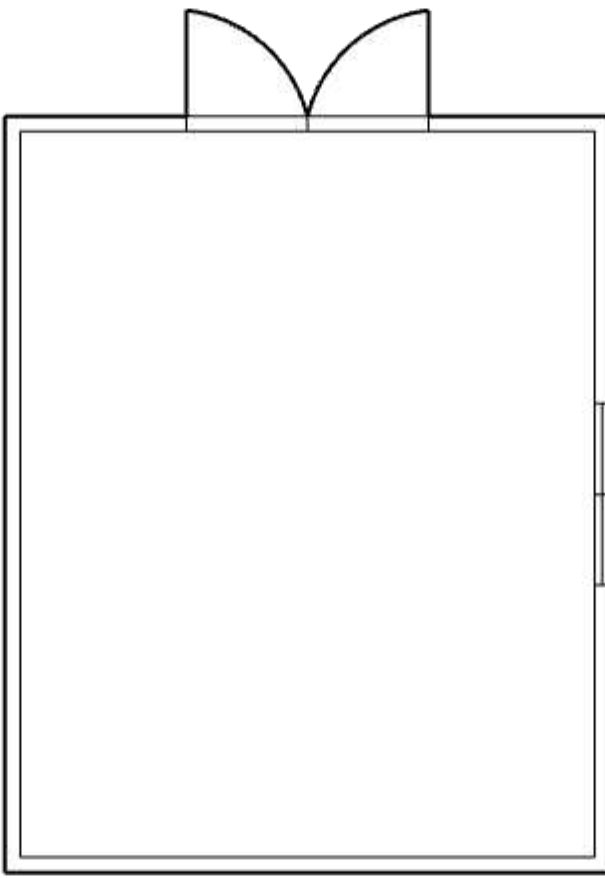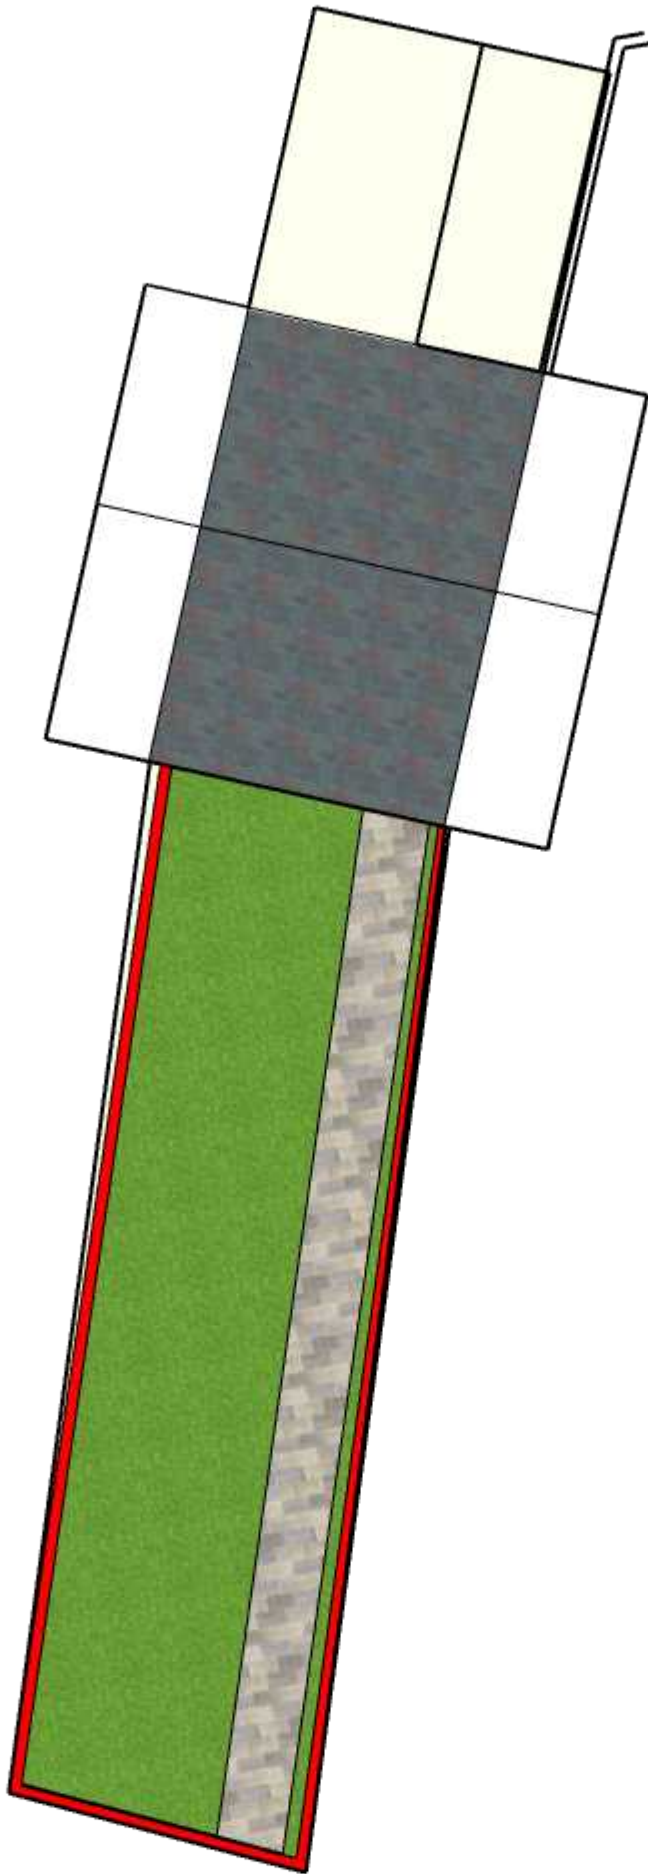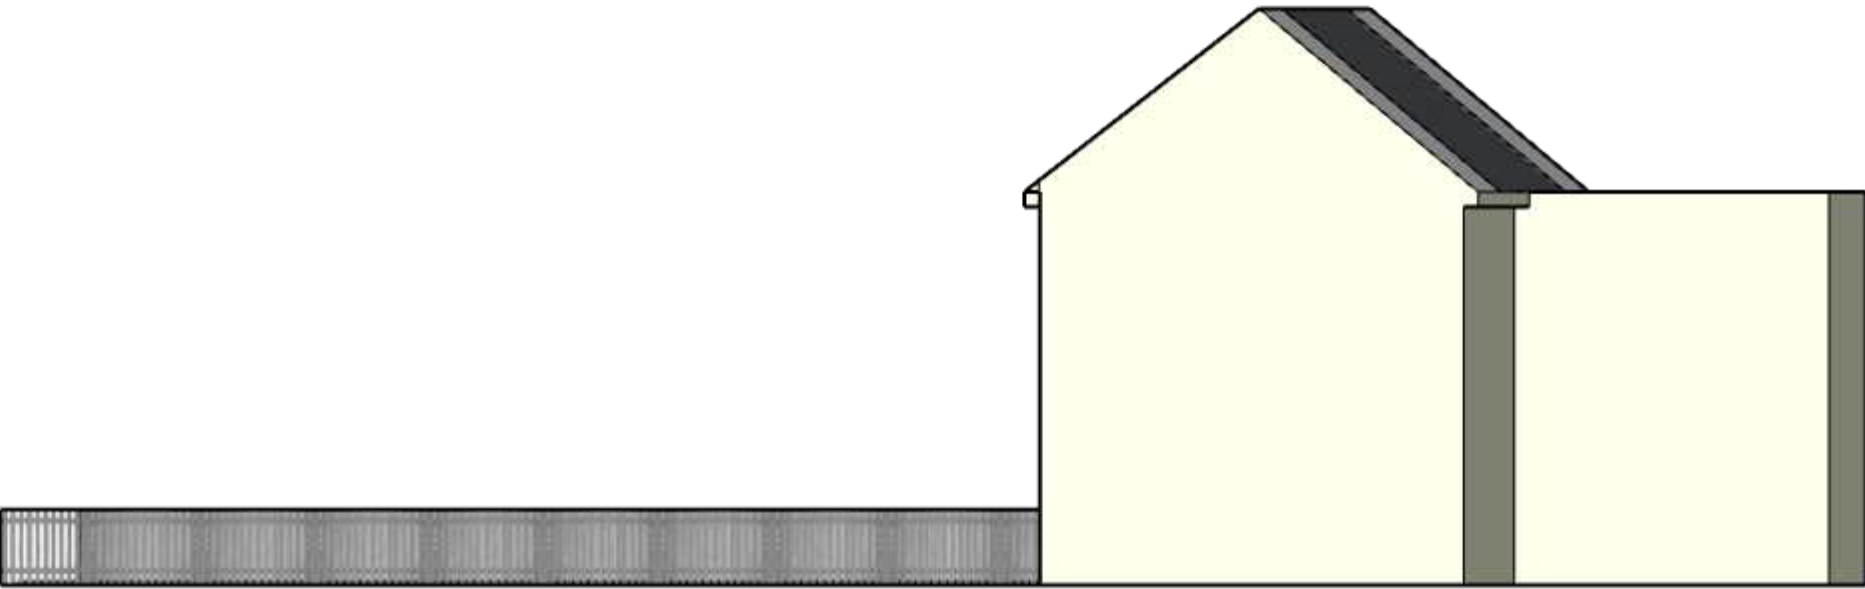

PROPOSED GROUND FLOOR
FLOOR LAYOUT SCALED @1:50

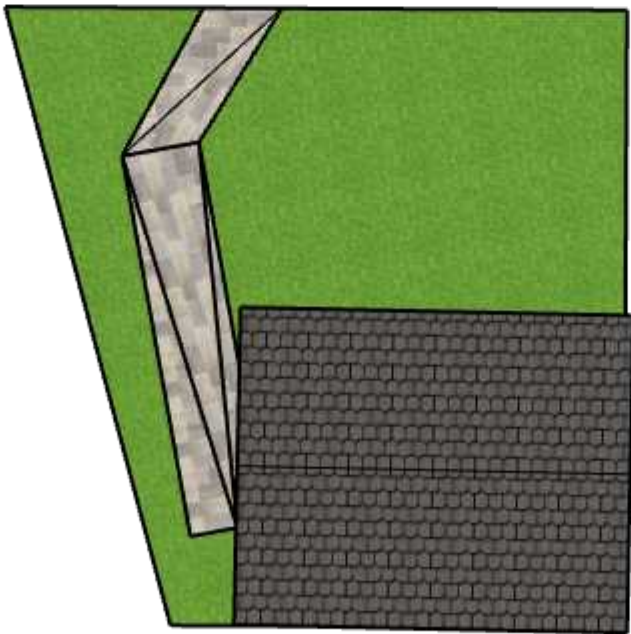

PLAN VIEW